


Mount Vernon Hospital, Rickmansworth Road, Northwood, HA6 2RN

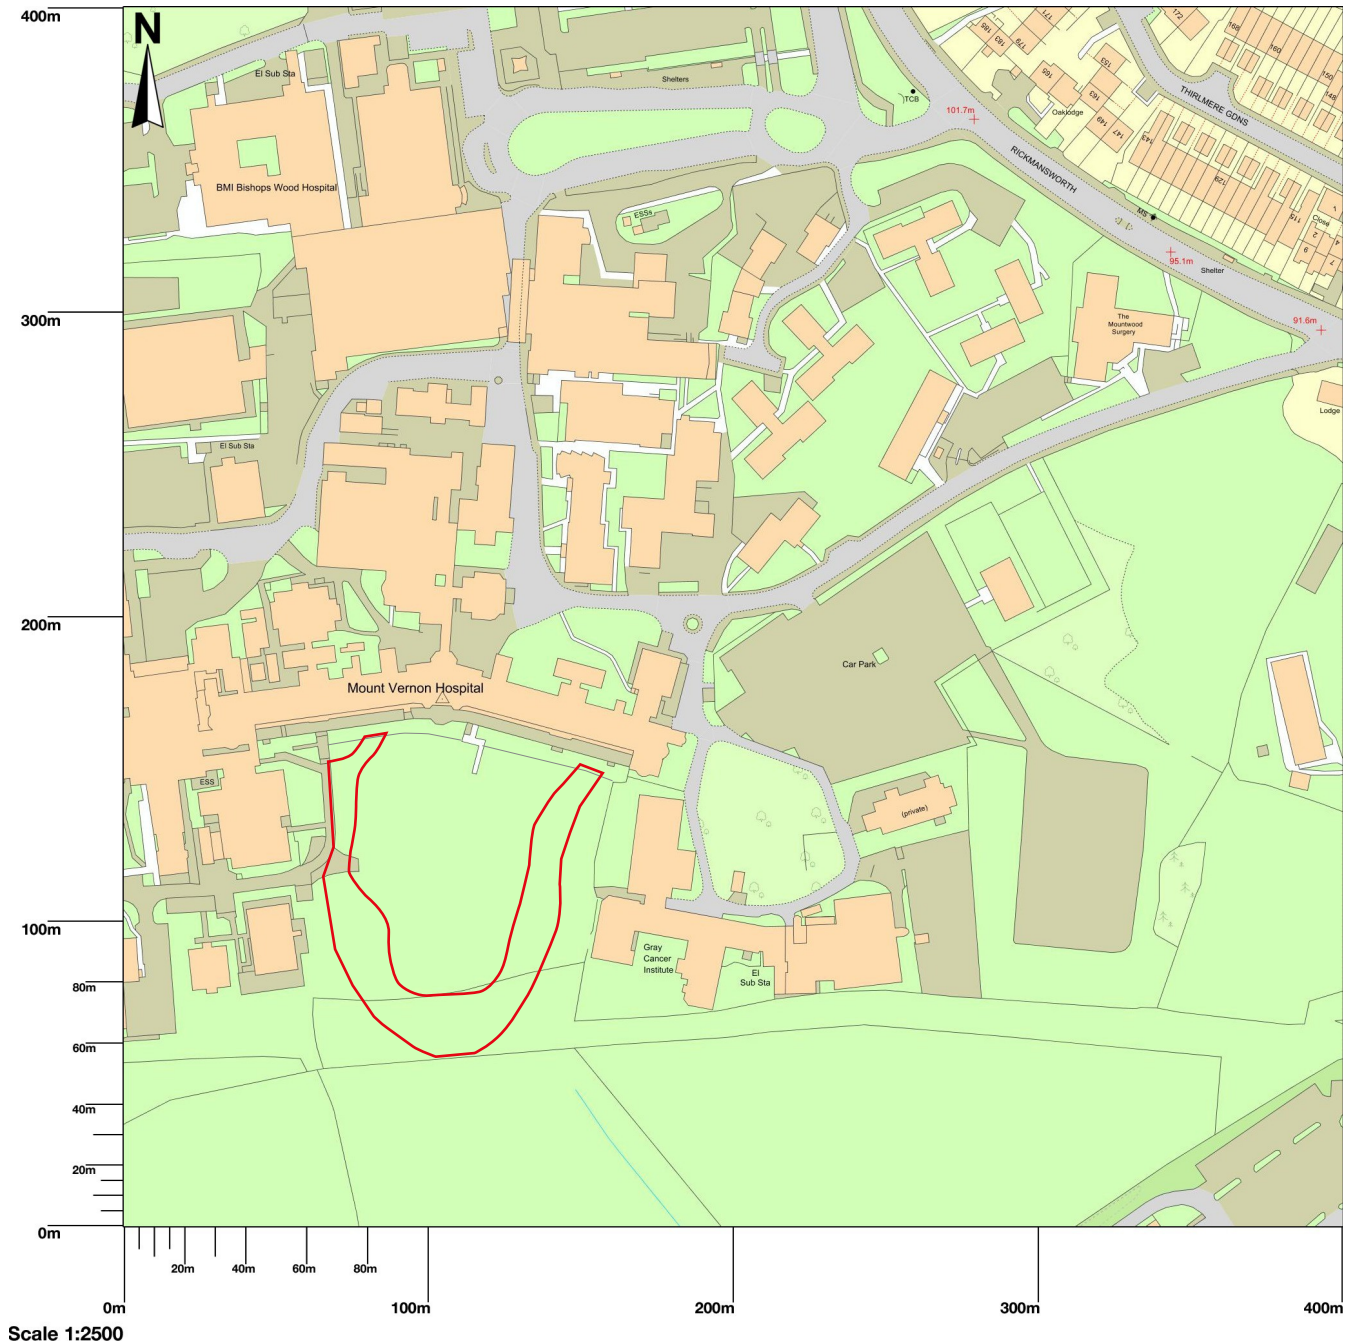

 Site Location
Red Line Boundary

Revision A - Redline boundary

Drawing no. 273W-02A

Scale 1:2500@A4

Site Location Plan



aileen shackell
landscape design