




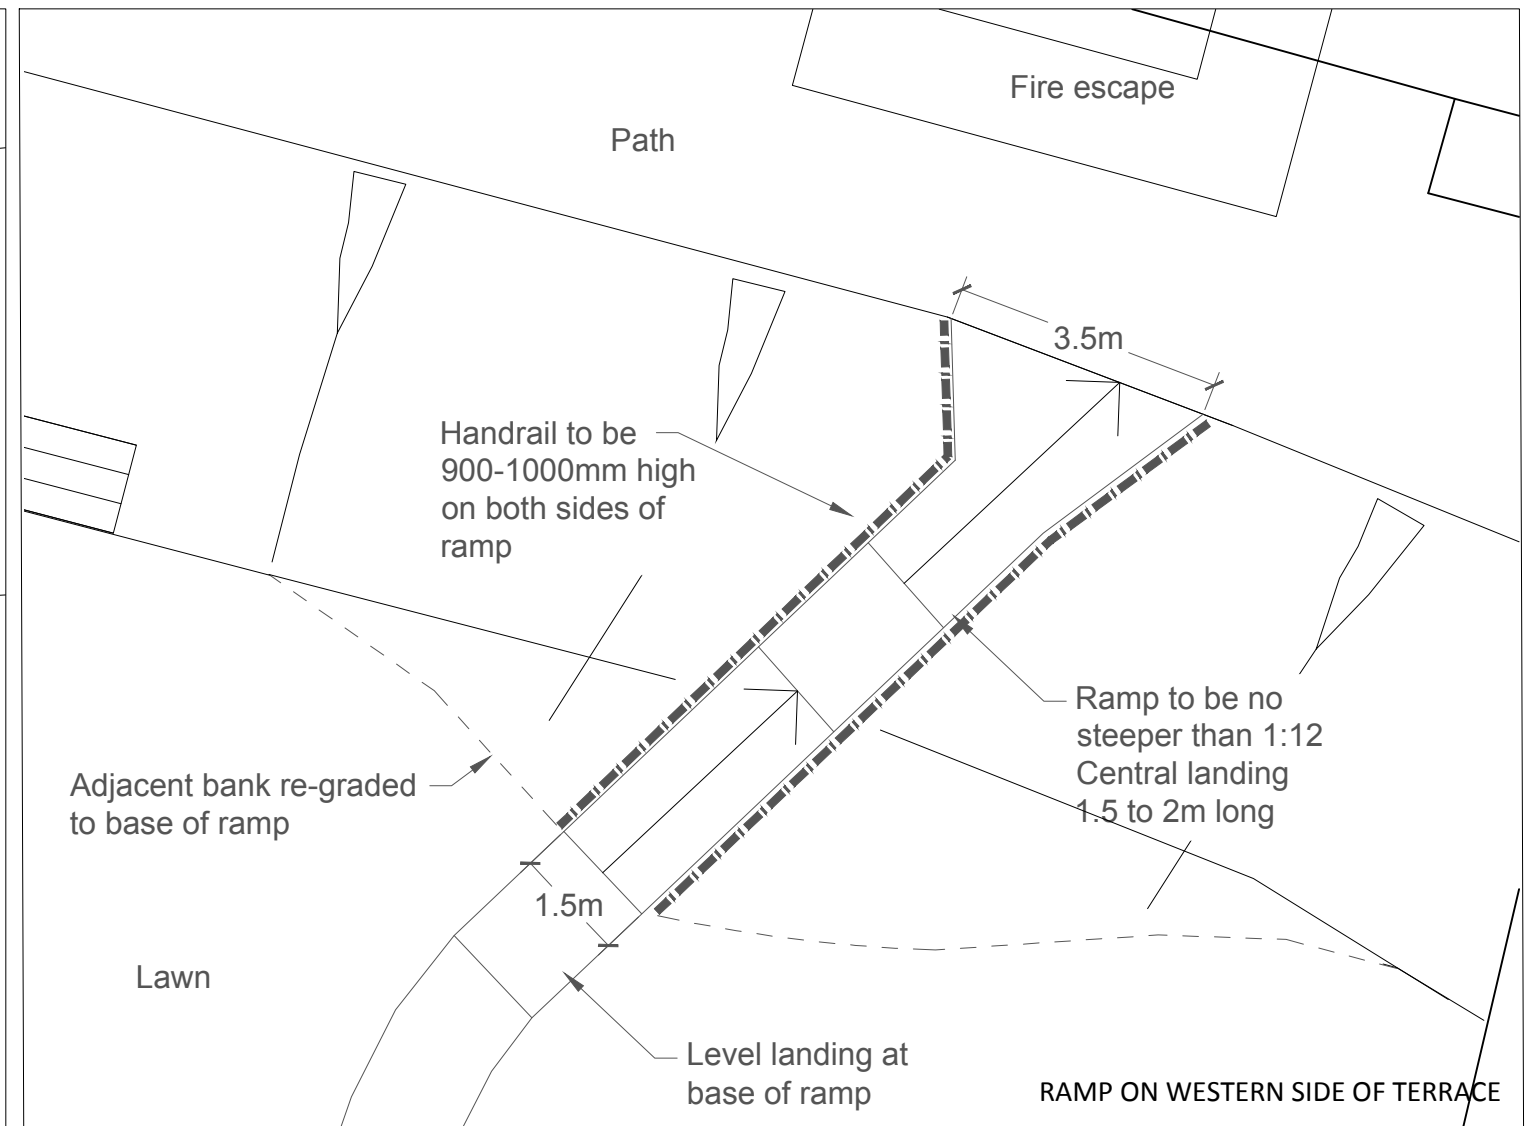

HANDRAIL
100 x 100mm timber posts with 100mm diameter half round handrail. Handrail to be between 900-1000mm above ground level. Posts to be set into ground using heavy duty steel fence post support spike driven into ground. Posts to be set at approximately 1.2m intervals

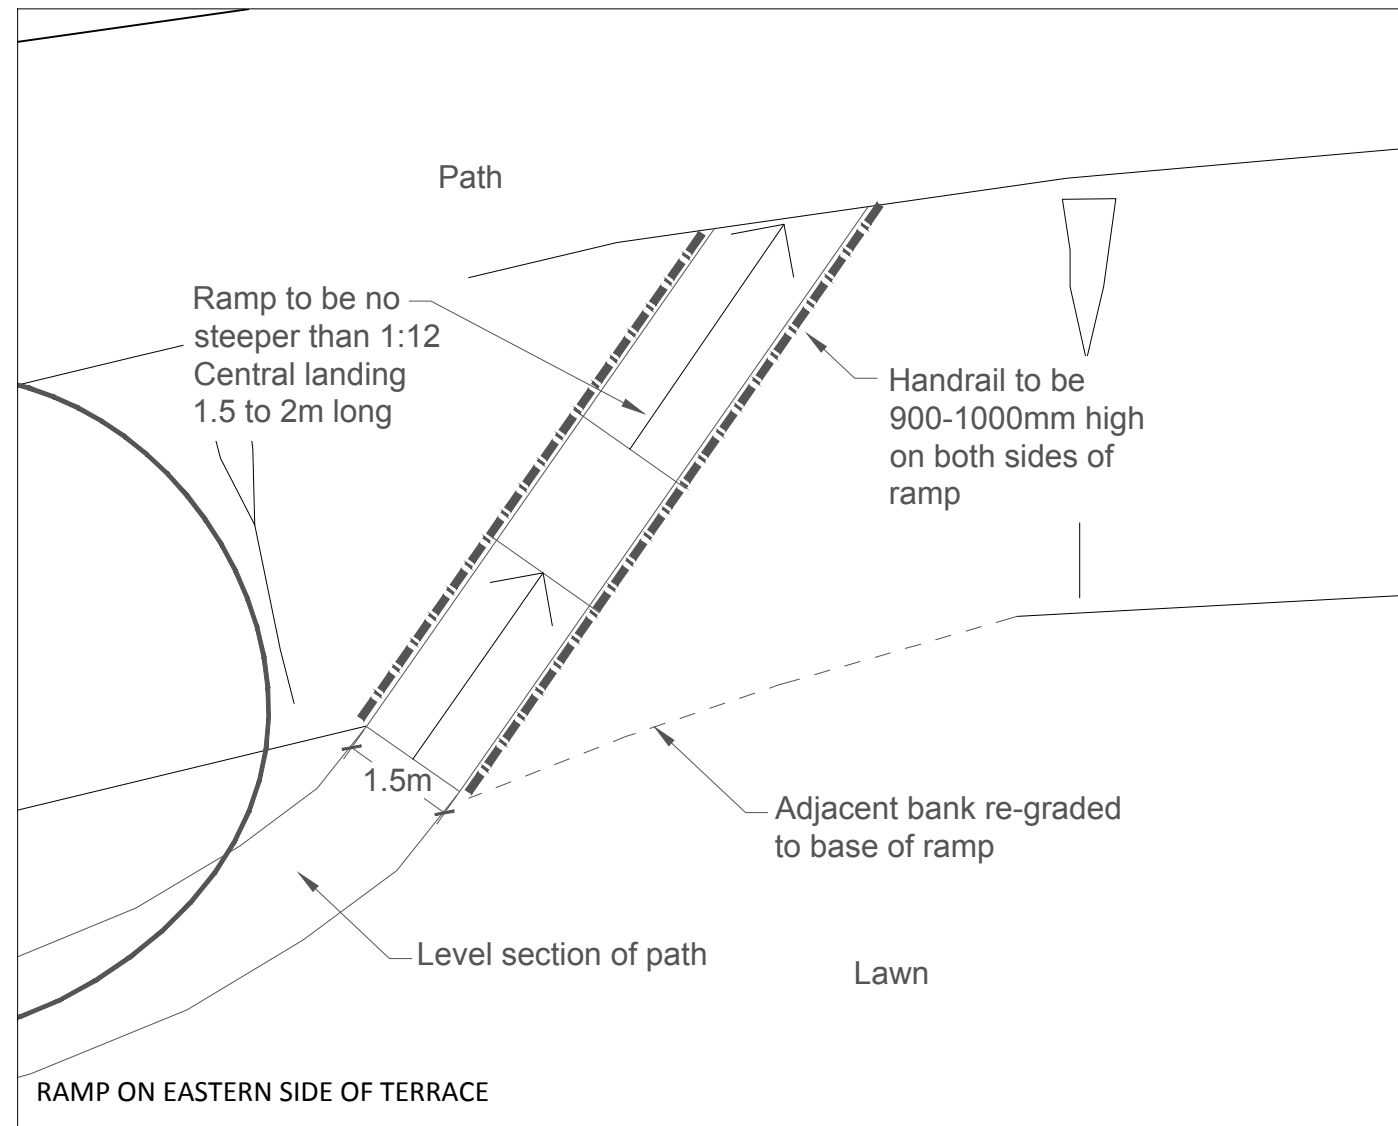

Revisions	Date

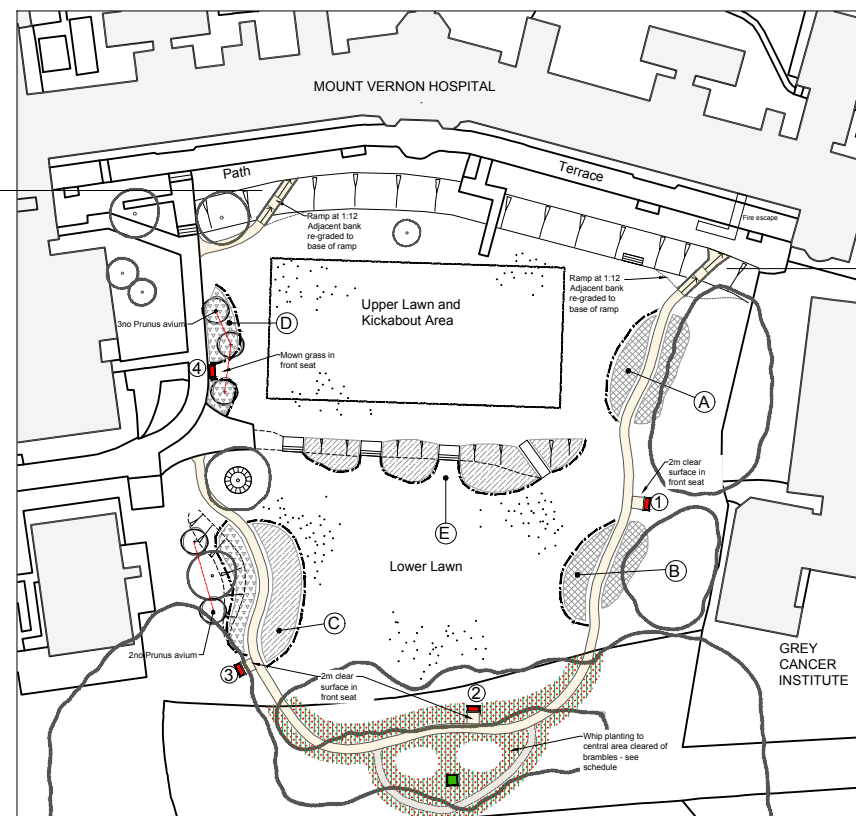

aileen shackell
landscape design

146 West Bay Road, Bridport, Dorset DT6 4AZ
T: 01308 424 077
E: aileen@asa-landscape.com
W: www.asa-landscape.com

Project: Mount Vernon Hospital
Drawing title: Proposed Ramps
Drawing nr: 273W-03 Revision: -
Scale: 1:100@A3 Date: Jan 2021