


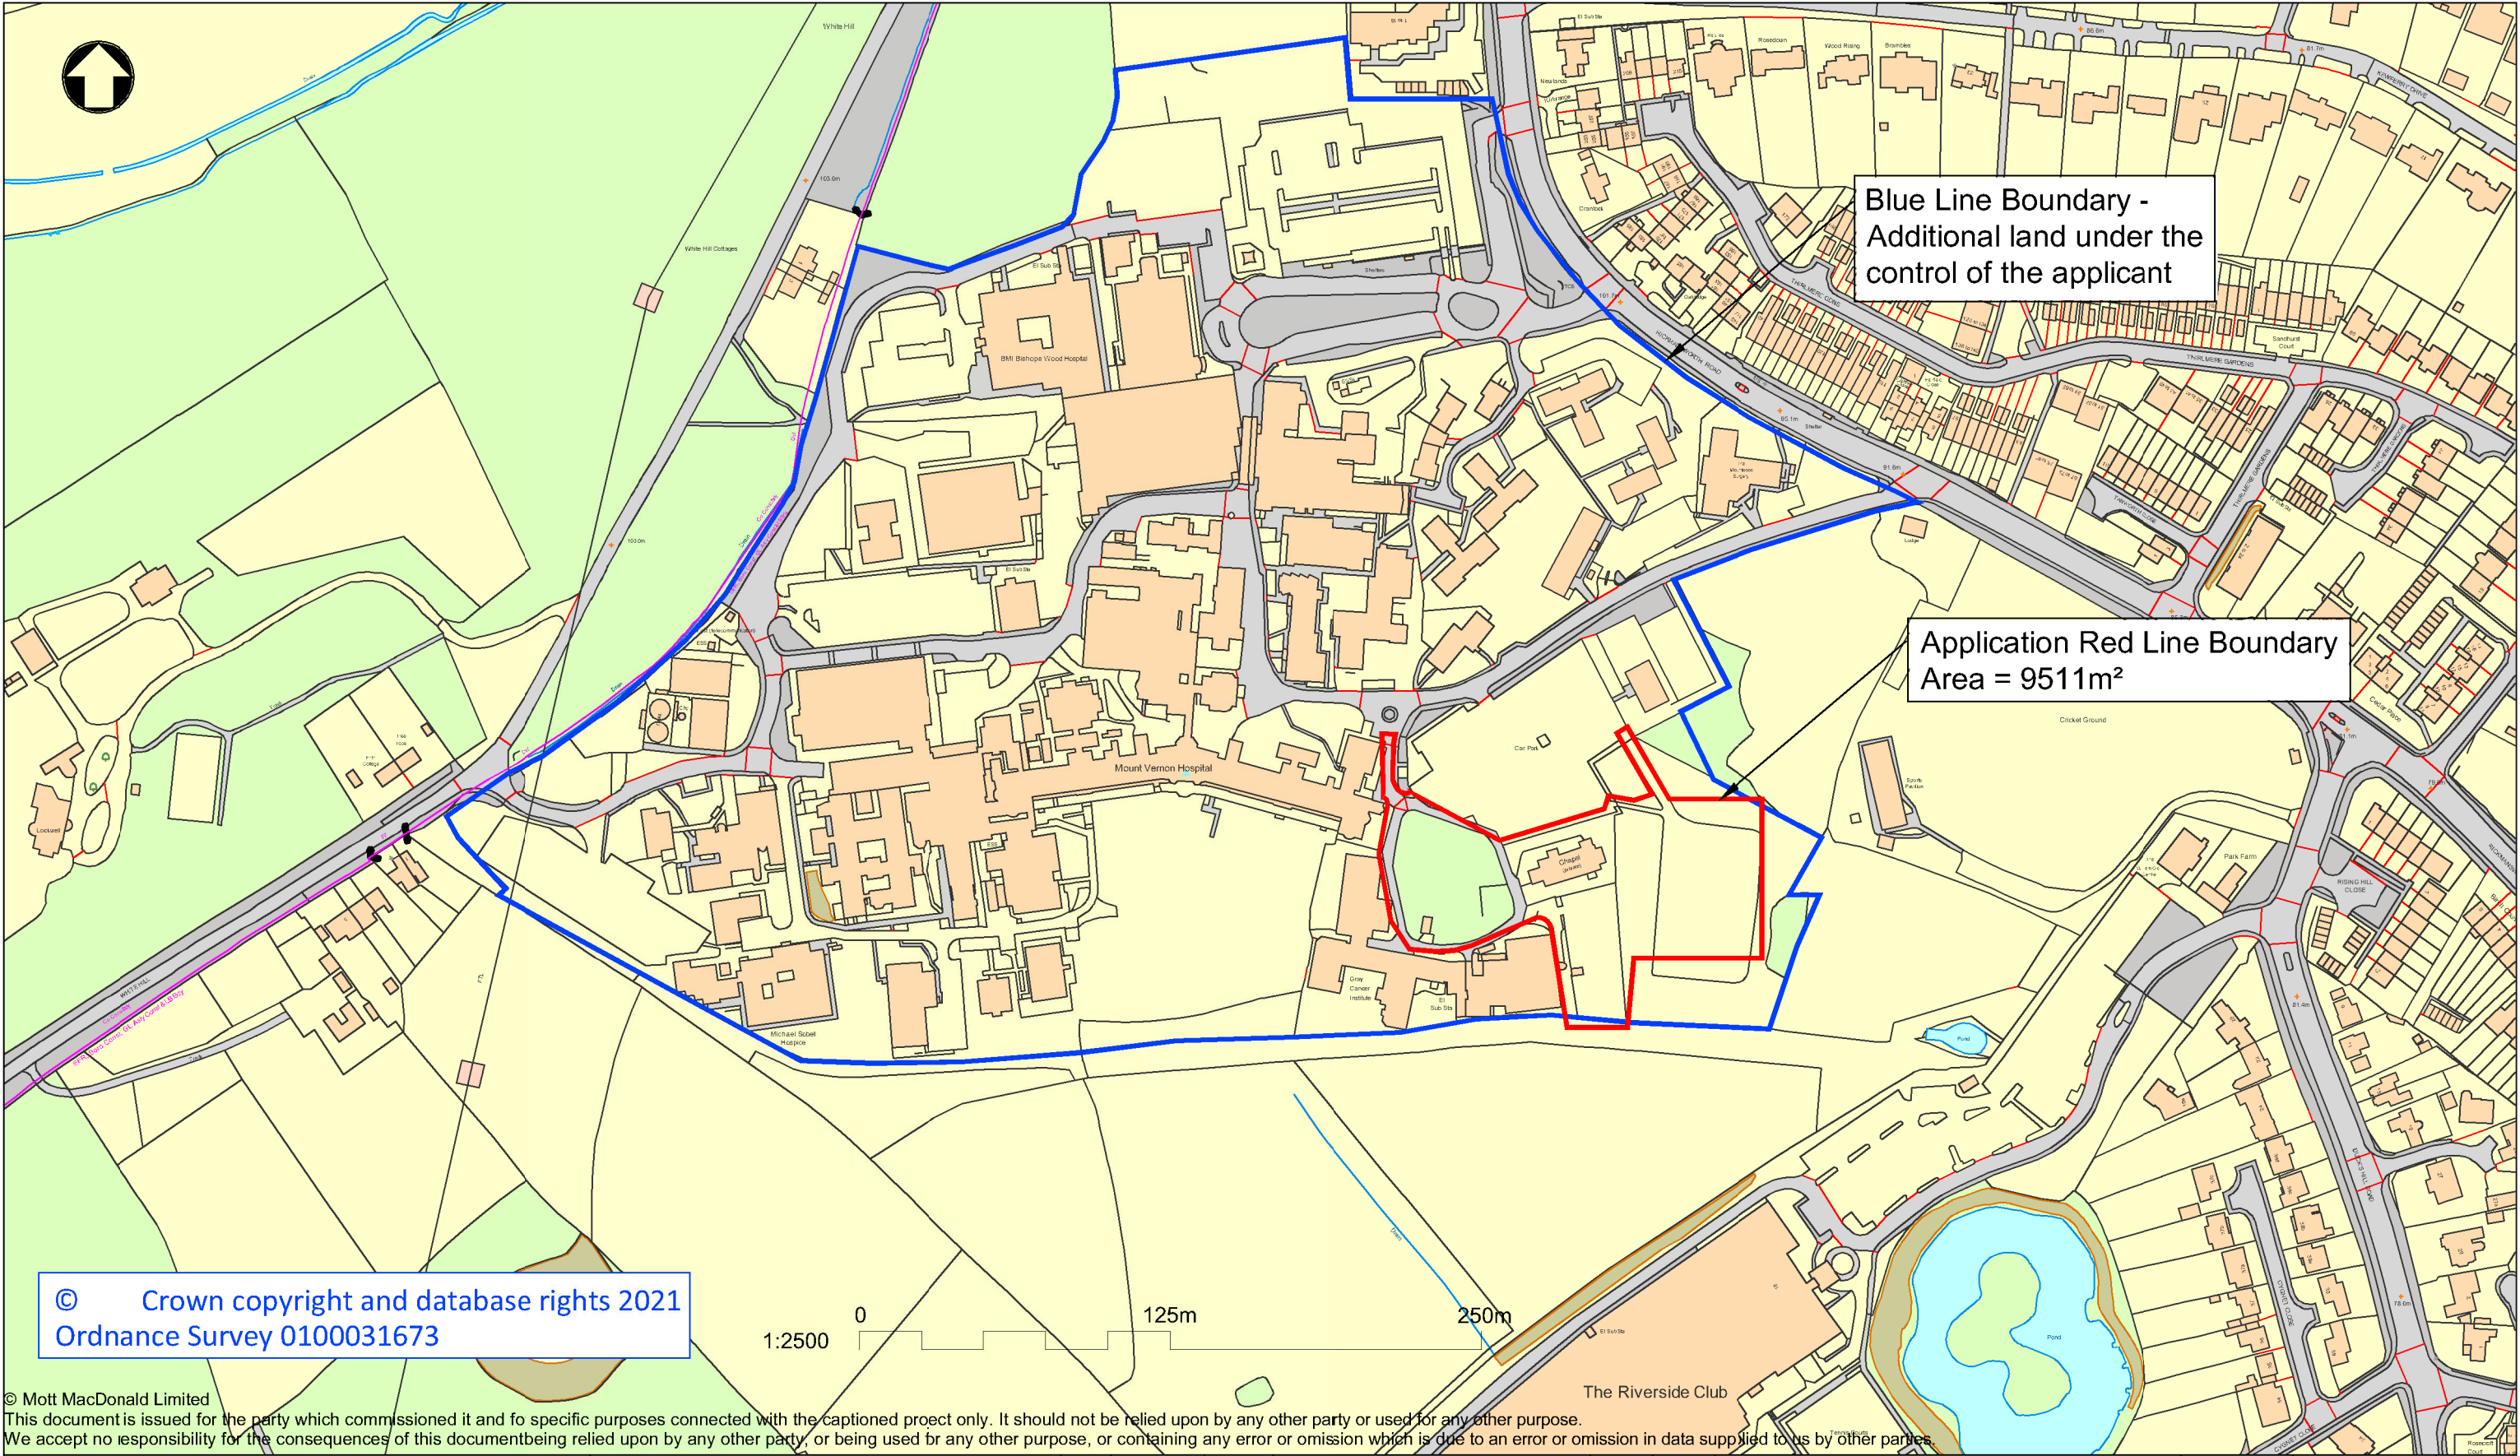

M M MOTT MACDONALD Ground floor Royal Liver Building Liverpool L3 1JH United Kingdom T +44 (0)151 482 9910 F +44 (0)151 236 2985 W mottmac.com	Client NHS The Hillingdon Hospitals NHS Foundation Trust	Rev	Date	Drawn	Description	Ch'k'd	App'd	Title Mount Vernon Hospital Car Park Site location Plan	Drawn	M S Davies	MSD
		P1	02.06.21	MSD	First Issue	JB	TS		Checked	J Birkin	JB
		P2	21.07.21	MSD	Red line boundary extents amended	JB	TS		Approved	T Sheach	TS
									Scale at A3 1:2500		
								Drawing Number 100151MVH-MMD-00-XX-DR-C-0009	Security STD	Status PRE	Rev P2