

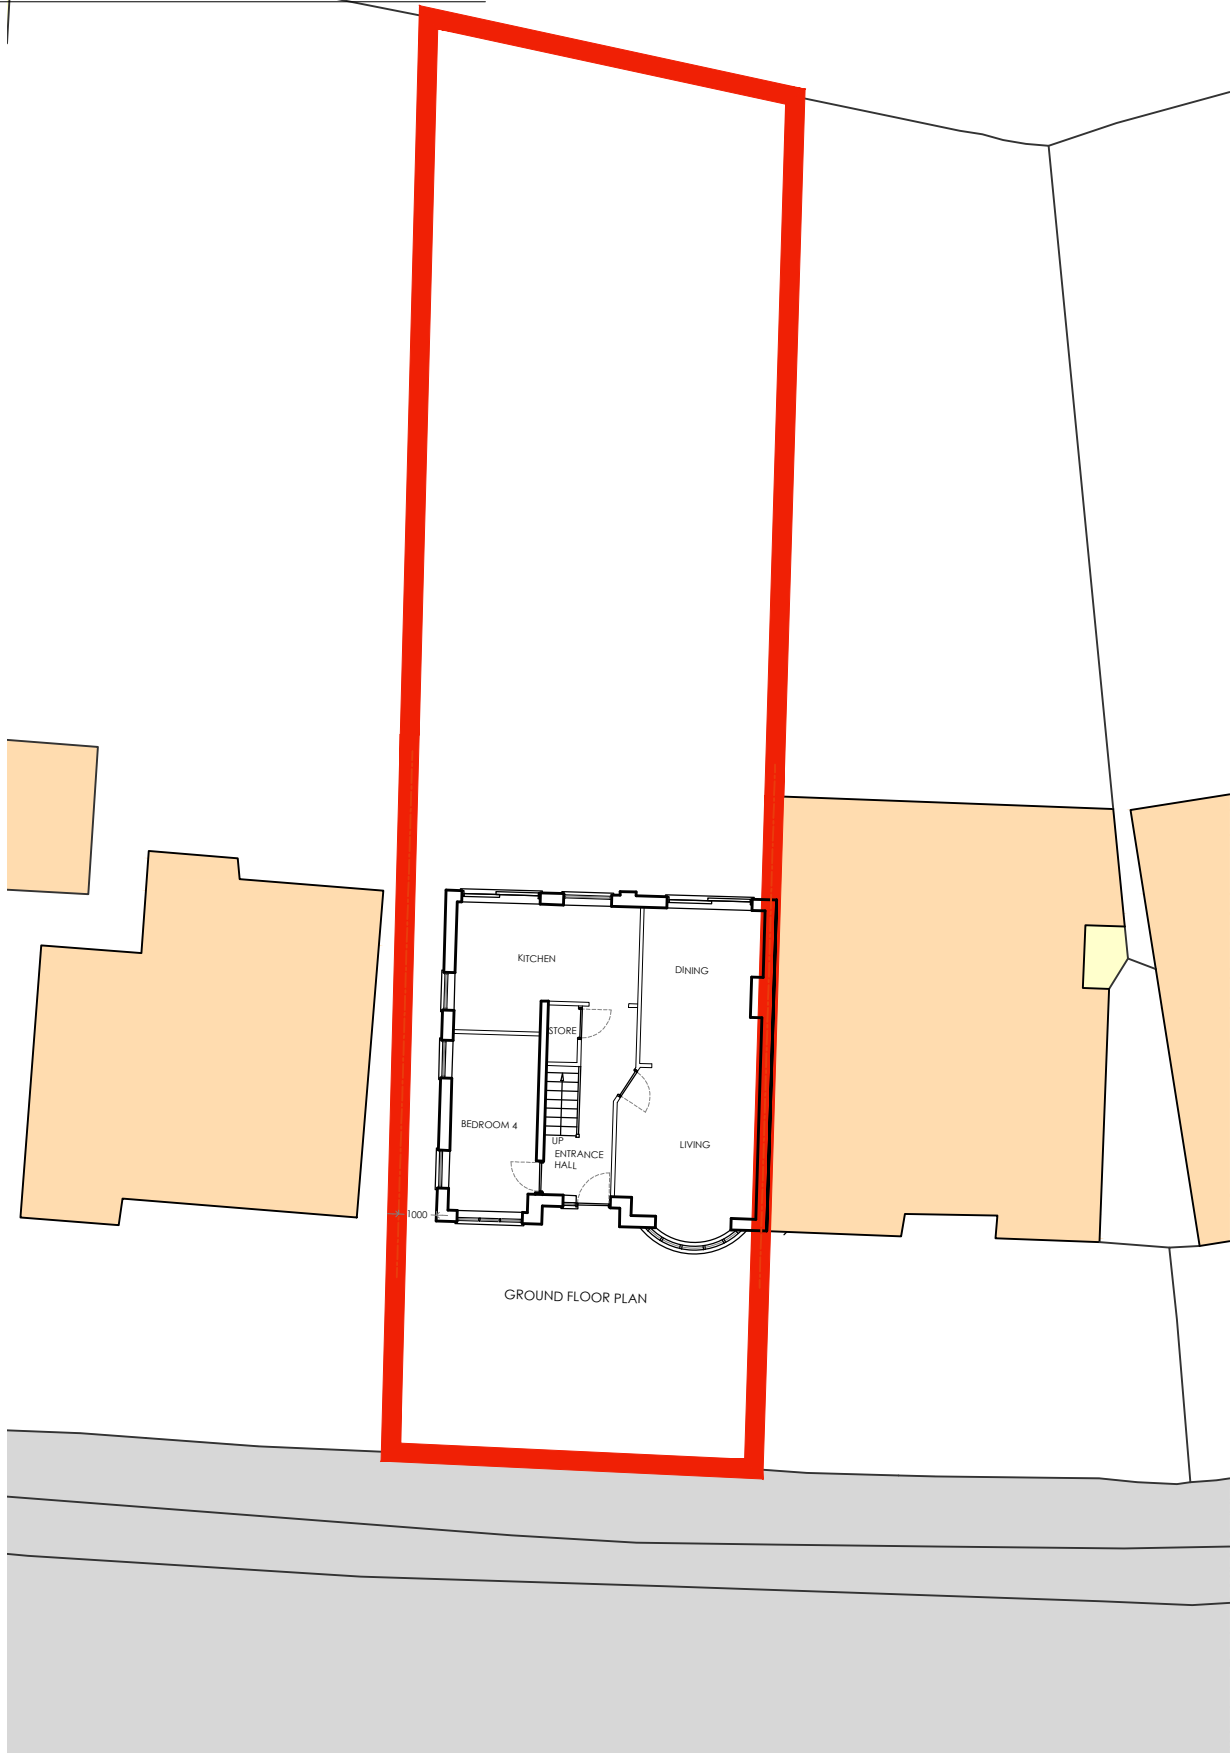


ALL DIMENSIONS TO BE CHECKED ON SITE. ANY DISCREPANCIES MUST BE REPORTED TO THE ARCHITECT FOR VERIFICATION PRIOR TO COMMENCEMENT OF THE EFFECTED WORKS. IF IN DOUBT ASK. THIS DRAWING IS COPYRIGHT.

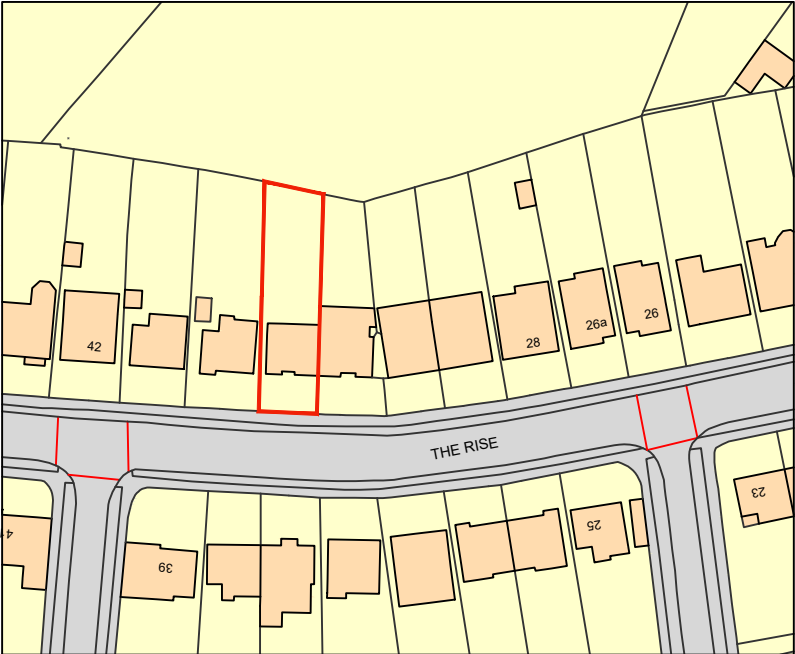

EXISTING BLOCK PLAN
1:200

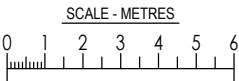

Ordnance Survey, (c) Crown Copyright 2020. All rights reserved. Licence number 100022432

SITE LOCATION PLAN
1:1250

CREATIVE DESIGNS

SITE ADDRESS:
36 THE RISE UXBRIDGE UB10 0JL

DRAWING TITLE:
SITE LOCATION PLAN

JOB NO/ DRAWING NO:
1072/ 101

REVISION NO:
P1 29.12.2020 Preliminary issue.

SCALE:
1:1250 @A3

