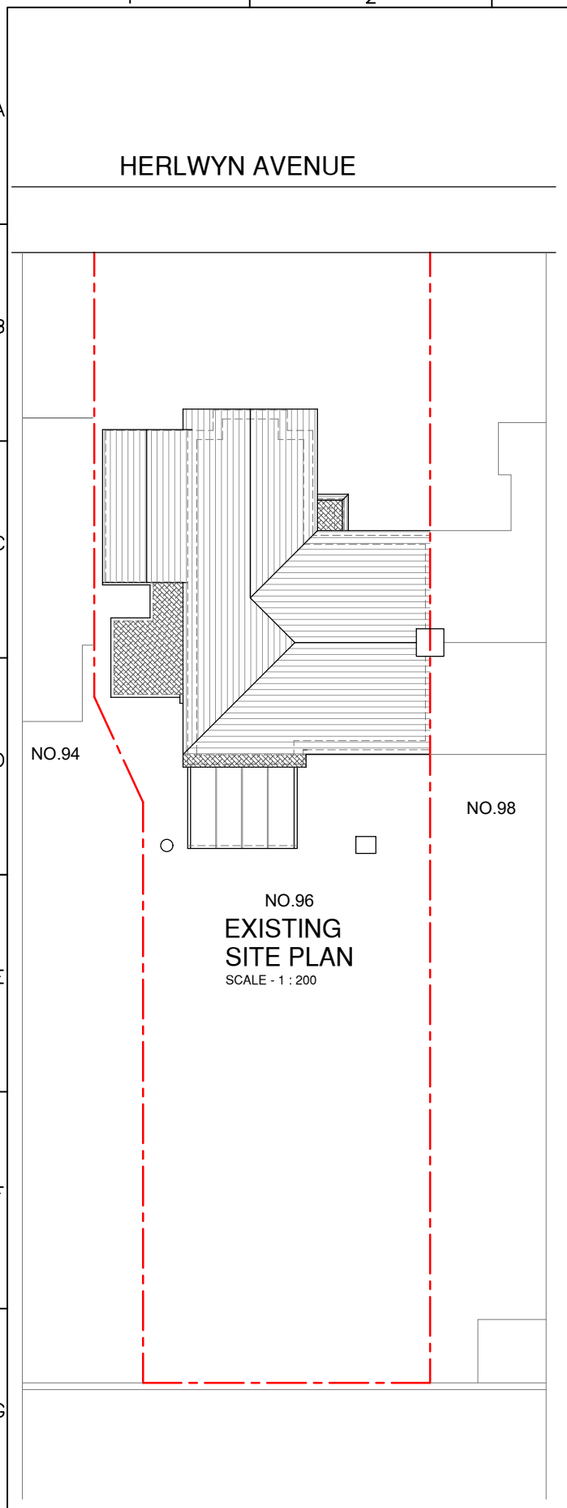

EXISTING SITE PLAN
SCALE - 1 : 200

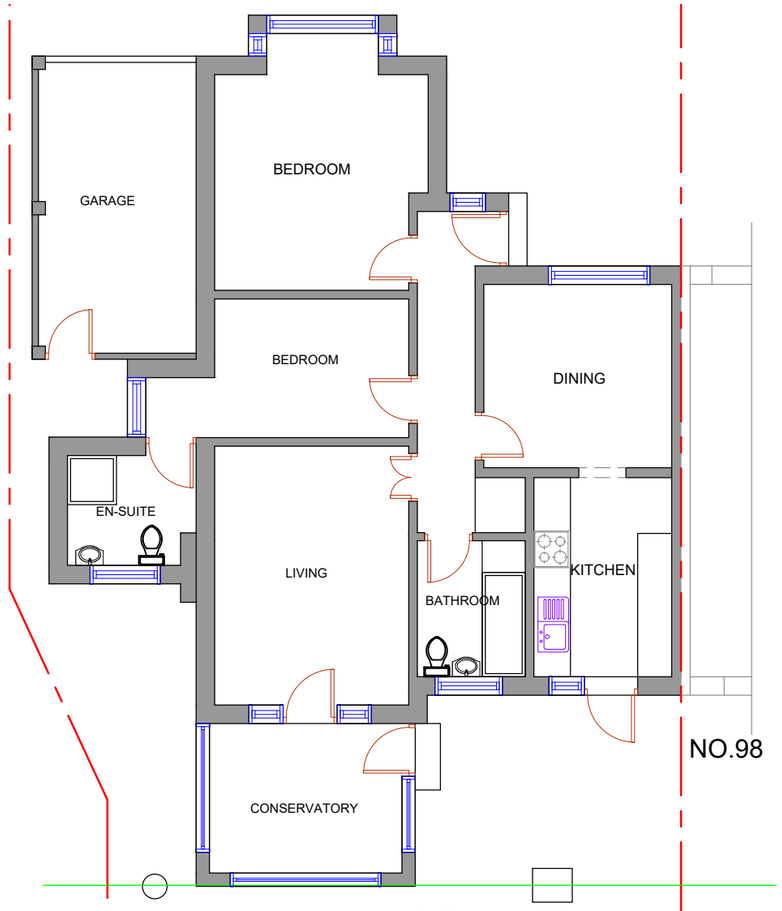

EXISTING GROUND FLOOR PLAN

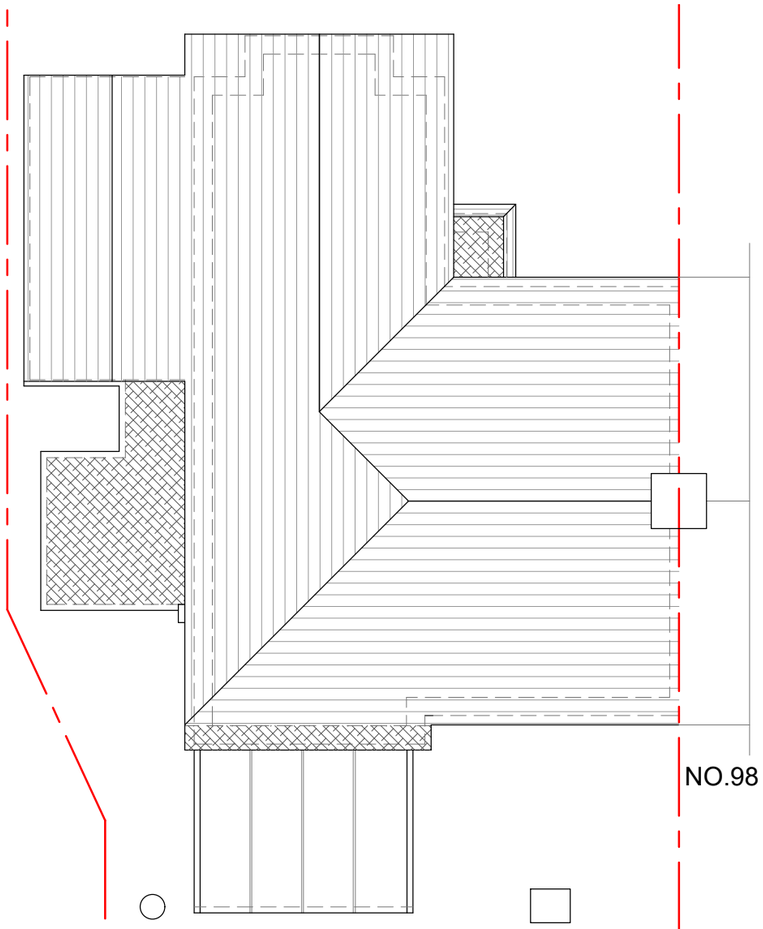

EXISTING ROOF PLAN

LOCATION PLAN
1 : 1250 SCALE

0m 5m 10m 15m 20m
SCALE @ 1:200

0m 10m 20m 30m 40m 50m 60m 70m 80m 90m 100m
SCALE @ 1:1250

0m 1m 2m 3m 4m 5m
SCALE @ 1:100

NOTES :

Date	Revisions

SJR DESIGN LTD.
(ARCHITECTURAL DESIGN & CONSULTANT)

Client MR. JEWAD SHIRAK

Job Title
96 HERLWYN AVENUE
RUISLIP
HA4 6HQ

Drawing Title
LOCATION AND EXISTING SITE AND FLOOR PLANS

Scale: 1 : 100 / 200 / 1250 (A3)
Date: JULY 2024
Checked by: Drawn by: RS

Drg No. TP/668/R01
Rev.