NO.96

EXISTING REAR ELEVATION

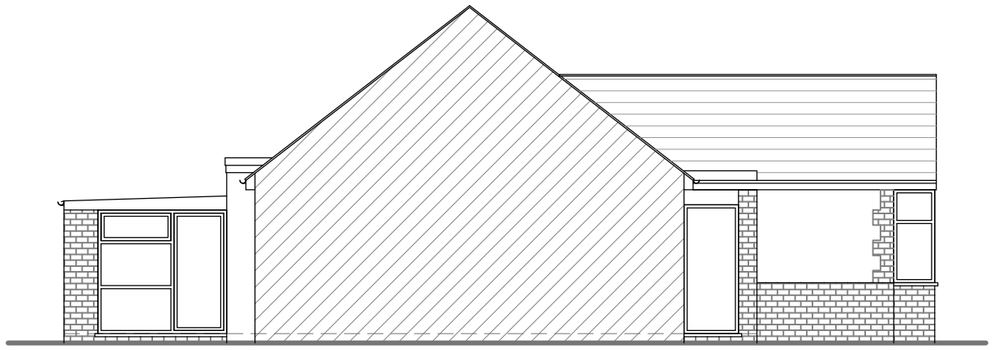

NO.96

EXISTING SITE ELEVATION

NO.96

EXISTING FRONT ELEVATION

NO.96

EXISTING SITE ELEVATION

0m 1m 2m 3m 4m 5m

SCALE @ 1:100

NOTES :

Date	Revisions

SJR DESIGN LTD.

(ARCHITECTURAL DESIGN & CONSULTANT)

Client MR. JEWAD SHIRAK

Job Title

96 HERLWYN AVENUE
RUISLIP
HA4 6HQ

Drawing Title

EXISTING ELEVATIONS

Scale: 1 : 100 / (A3)

Date: JULY 2024

Checked by: Drawn by: RS

Drg No. TP/668/R02

Rev.