



BLOCK PLAN 1:500

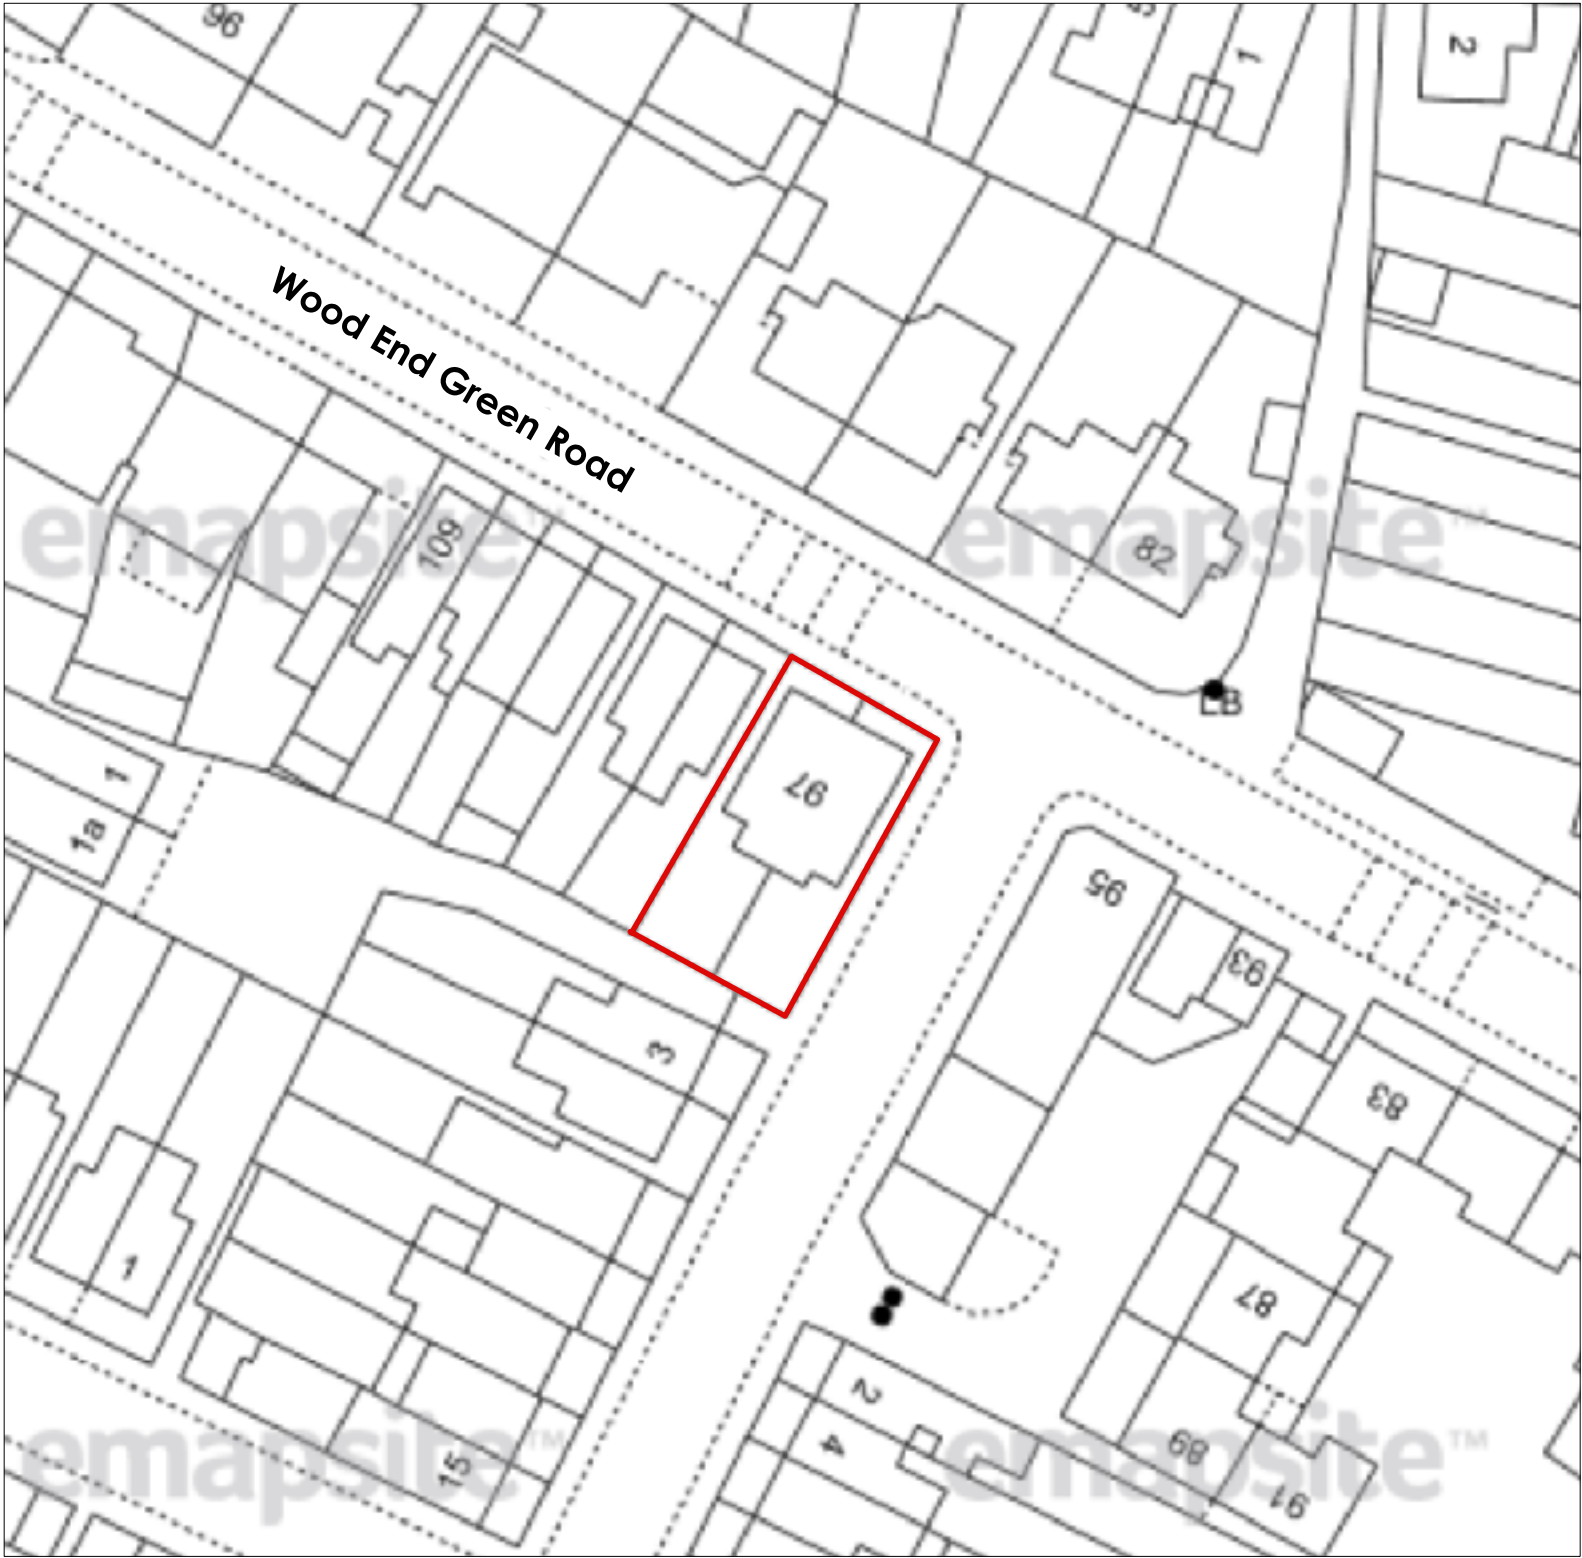

LOCATION PLAN 1:1250

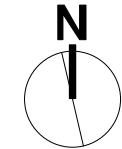

Issue:  
**PLANNING APPLICATION**  
Not for construction

**Notes.**

Contractors must verify all dimensions at the site before comencing any work.

No construction work before Local Authority consent, Planning Permission, Building Control approval and structural engineer confirmation.

All structural elements inc. joists, beams and columns to be confirmed by structural engineer.

Any discrepancies to be reported to us.

All drawings are to be read in conjunction with all relevant drawings and specifications.

| Revision. | Description |
|-----------|-------------|
|-----------|-------------|

**YOU**Architecture Ltd

A 60 Pinkwell Lane, UB3 1PH  
M +44 (0) 77 46 60 40 23  
T +44 (0) 20 87 56 04 39  
E youarchitecture@gmail.com

Project:  
**97 Wood End Green Rd  
UB3 2SQ**

Client:  
**Mr Sekhon**

Drawing Title:  
**Existing Location Plan**

|                                 |                |                      |
|---------------------------------|----------------|----------------------|
| Dwg no:<br>0095-EX-00           | Revision.<br>A | Date:<br>15.02.2020  |
| Scale:<br>1:1250, 1:500<br>@a3p | Drawn by:      | Checked by:<br>R.SH. |