


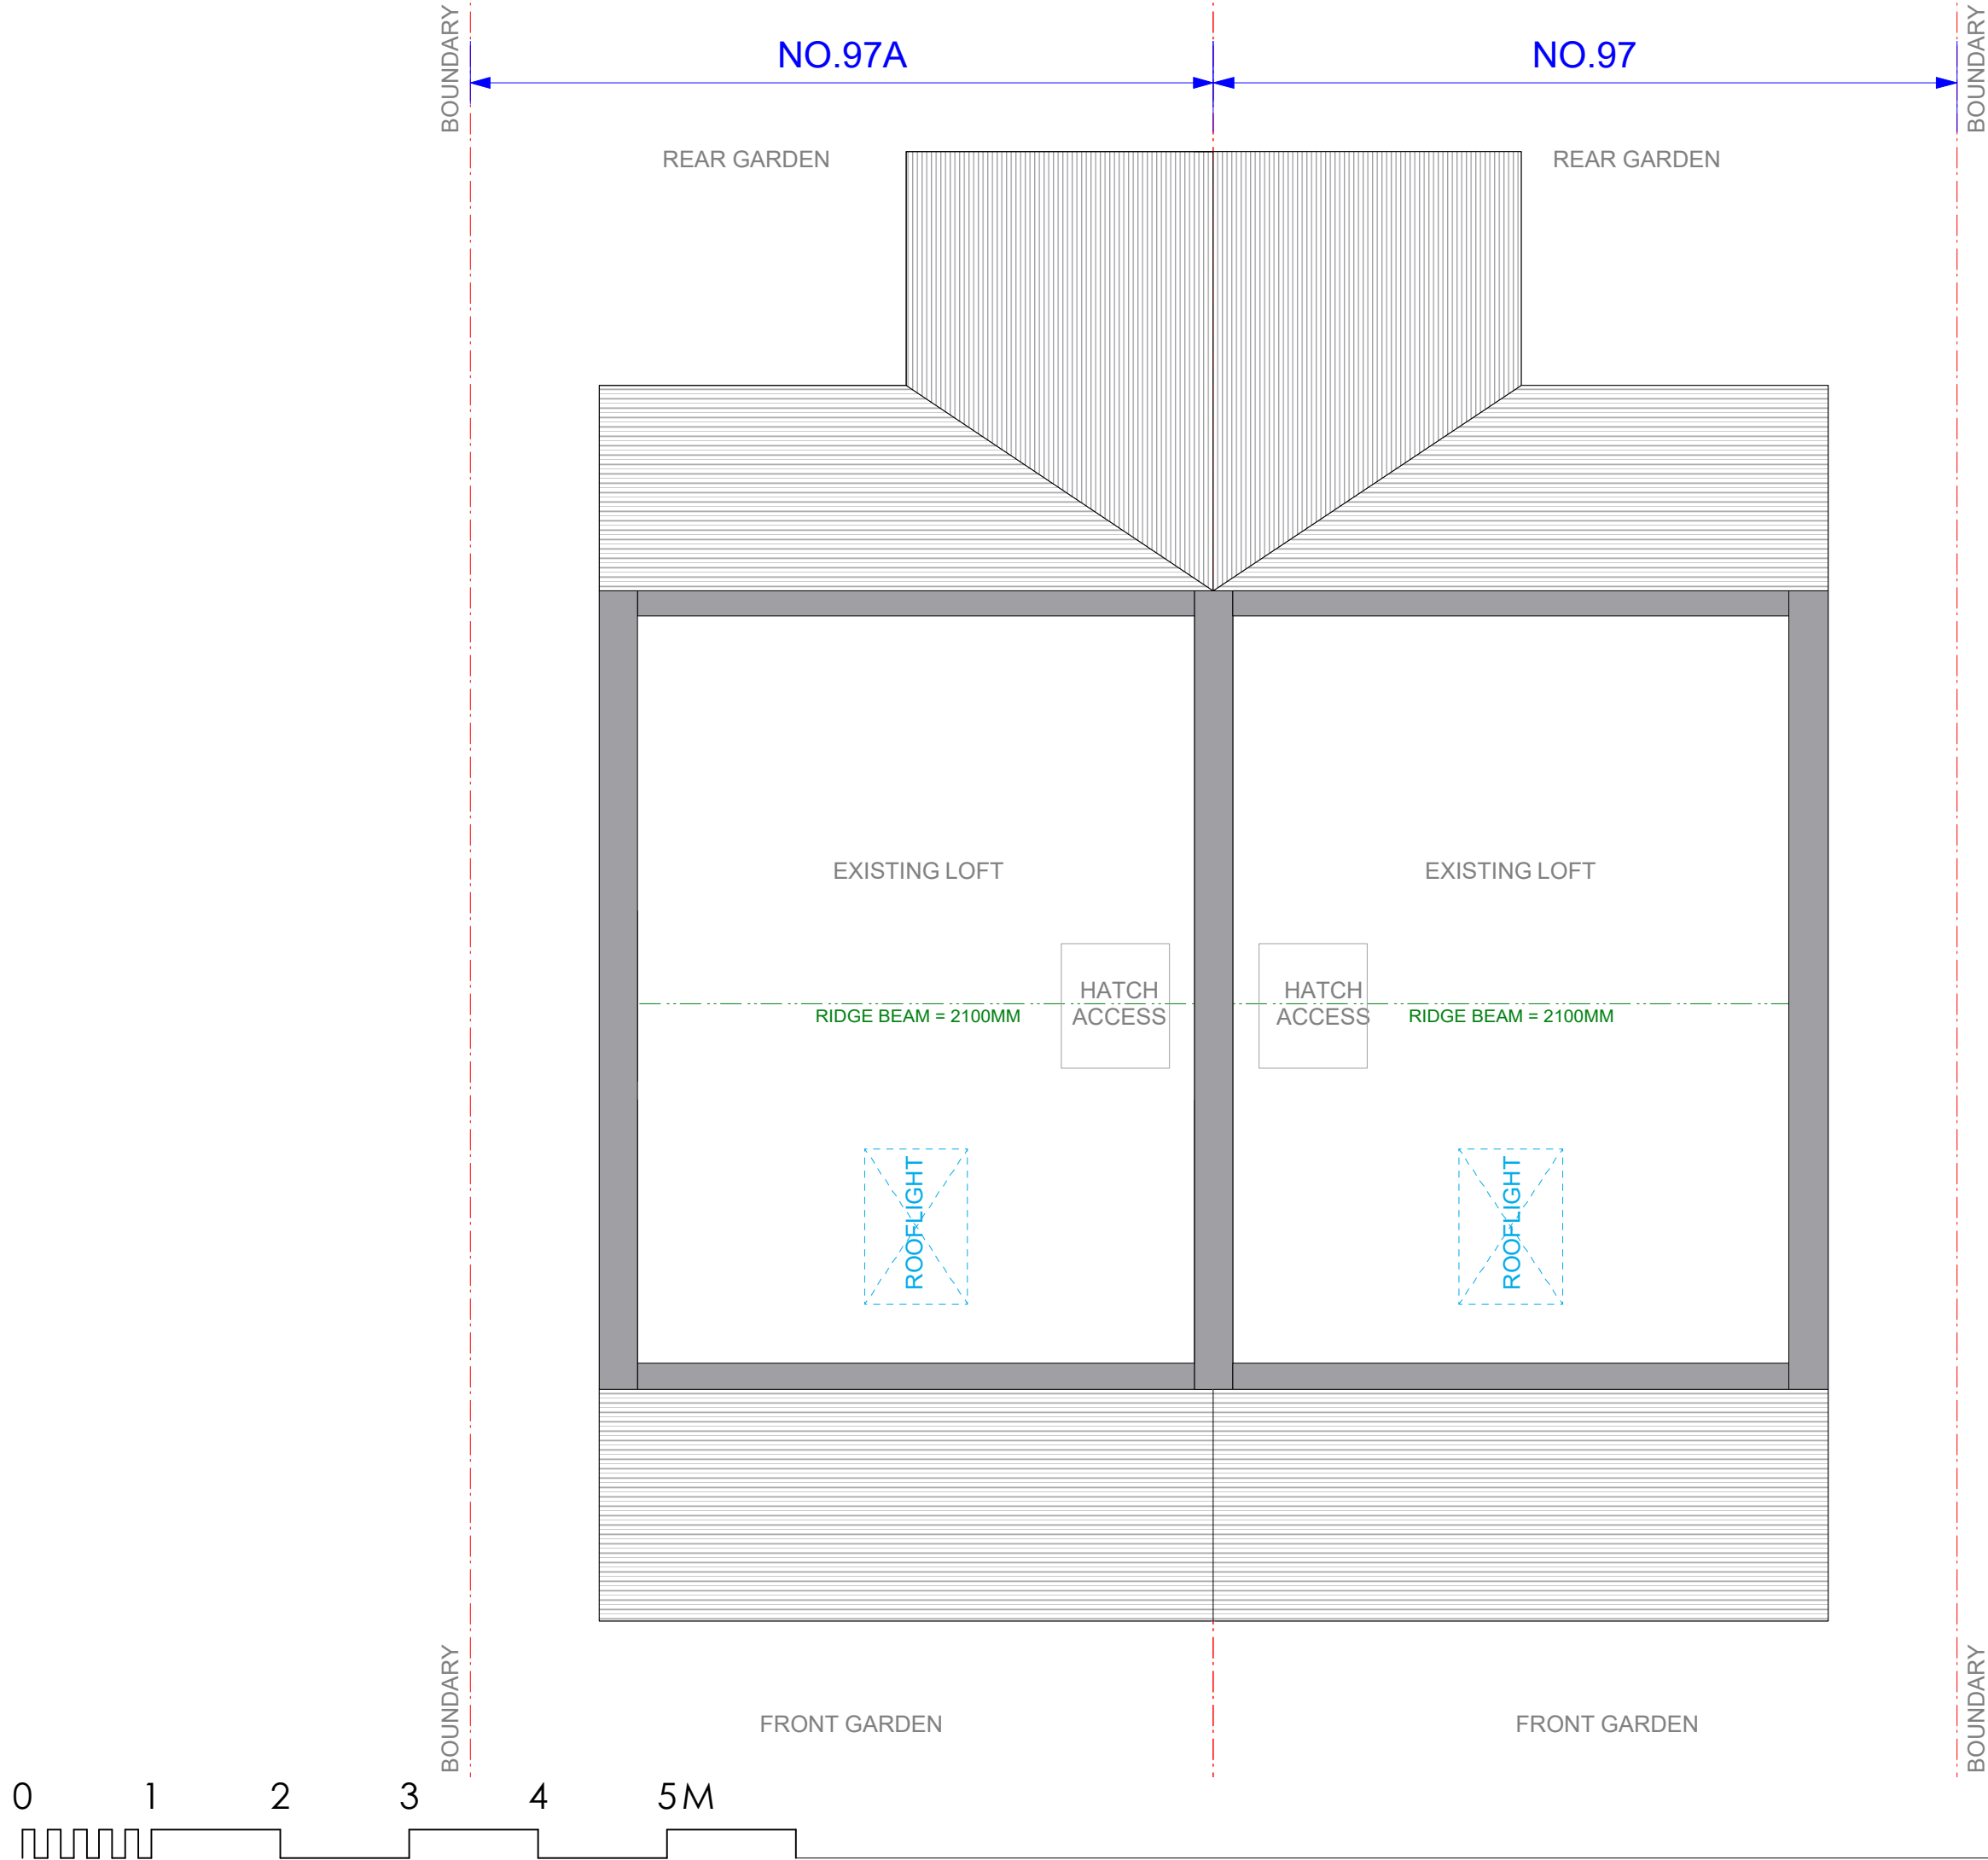

Issue:

PLANNING APPLICATION
Not for construction

Notes.

Contractors must verify all dimensions at the site before comencing any work.

No construction work before Local Authority consent, Planning Permission, Building Control approval and structural engineer confirmation.

All structural elements inc. joists, beams and columns to be confirmed by structural engineer.

Any discrepancies to be reported to us.

All drawings are to be read in conjunction with all relevant drawings and specifications.

Revision.	Description
-----------	-------------

YOUArchitecture Ltd

A 60 Pinkwell Lane, UB3 1PH
M +44 (0) 77 46 60 40 23
T +44 (0) 20 87 56 04 39
E youarchitecture@gmail.com

Project:
97 Wood End Green Rd
UB3 2SQ

Client:
Mr Sekhon

Drawing Title:
Existing Loft Floor

Dwg no: 0095-EX-12	Revision. A	Date: 15.02.2020
Scale: 1:50@α3p	Drawn by:	Checked by: R.SH.