
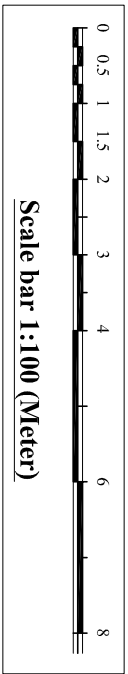


Notes:



© 2017 Blue Architecture Limited
All rights reserved.
All drawings are for the purpose of gaining
Planning Permission approval only.
All written dimensions to be taken in
preferences to scaled dimensions.

Extend Area:
Loft Conversion: Less than 40 Cu.M

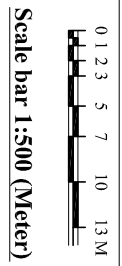

S/n	Description	Nos	Size	Lintel type
1	Window (W) at Dry wall	1	1800 x1050	2 nos. 30x150 C16 Wooden member
2	Door (D) at Dry wall	2	860 x2100	2 nos. 30x150 C16 Wooden member
3	Door (D1) at Dry wall	2	750x2100	2 nos. 30x150 C16 Wooden member
4	Ventilation (V) at Dry wall	1	750x1050	2 nos. 30x150 C16 Wooden member
5	Sky Light (SL) at Roof	3	750x900	3 nos. 30x150 C16 Dormer up roof joists and 1 nos. Sky light openings.

Openings Schedule

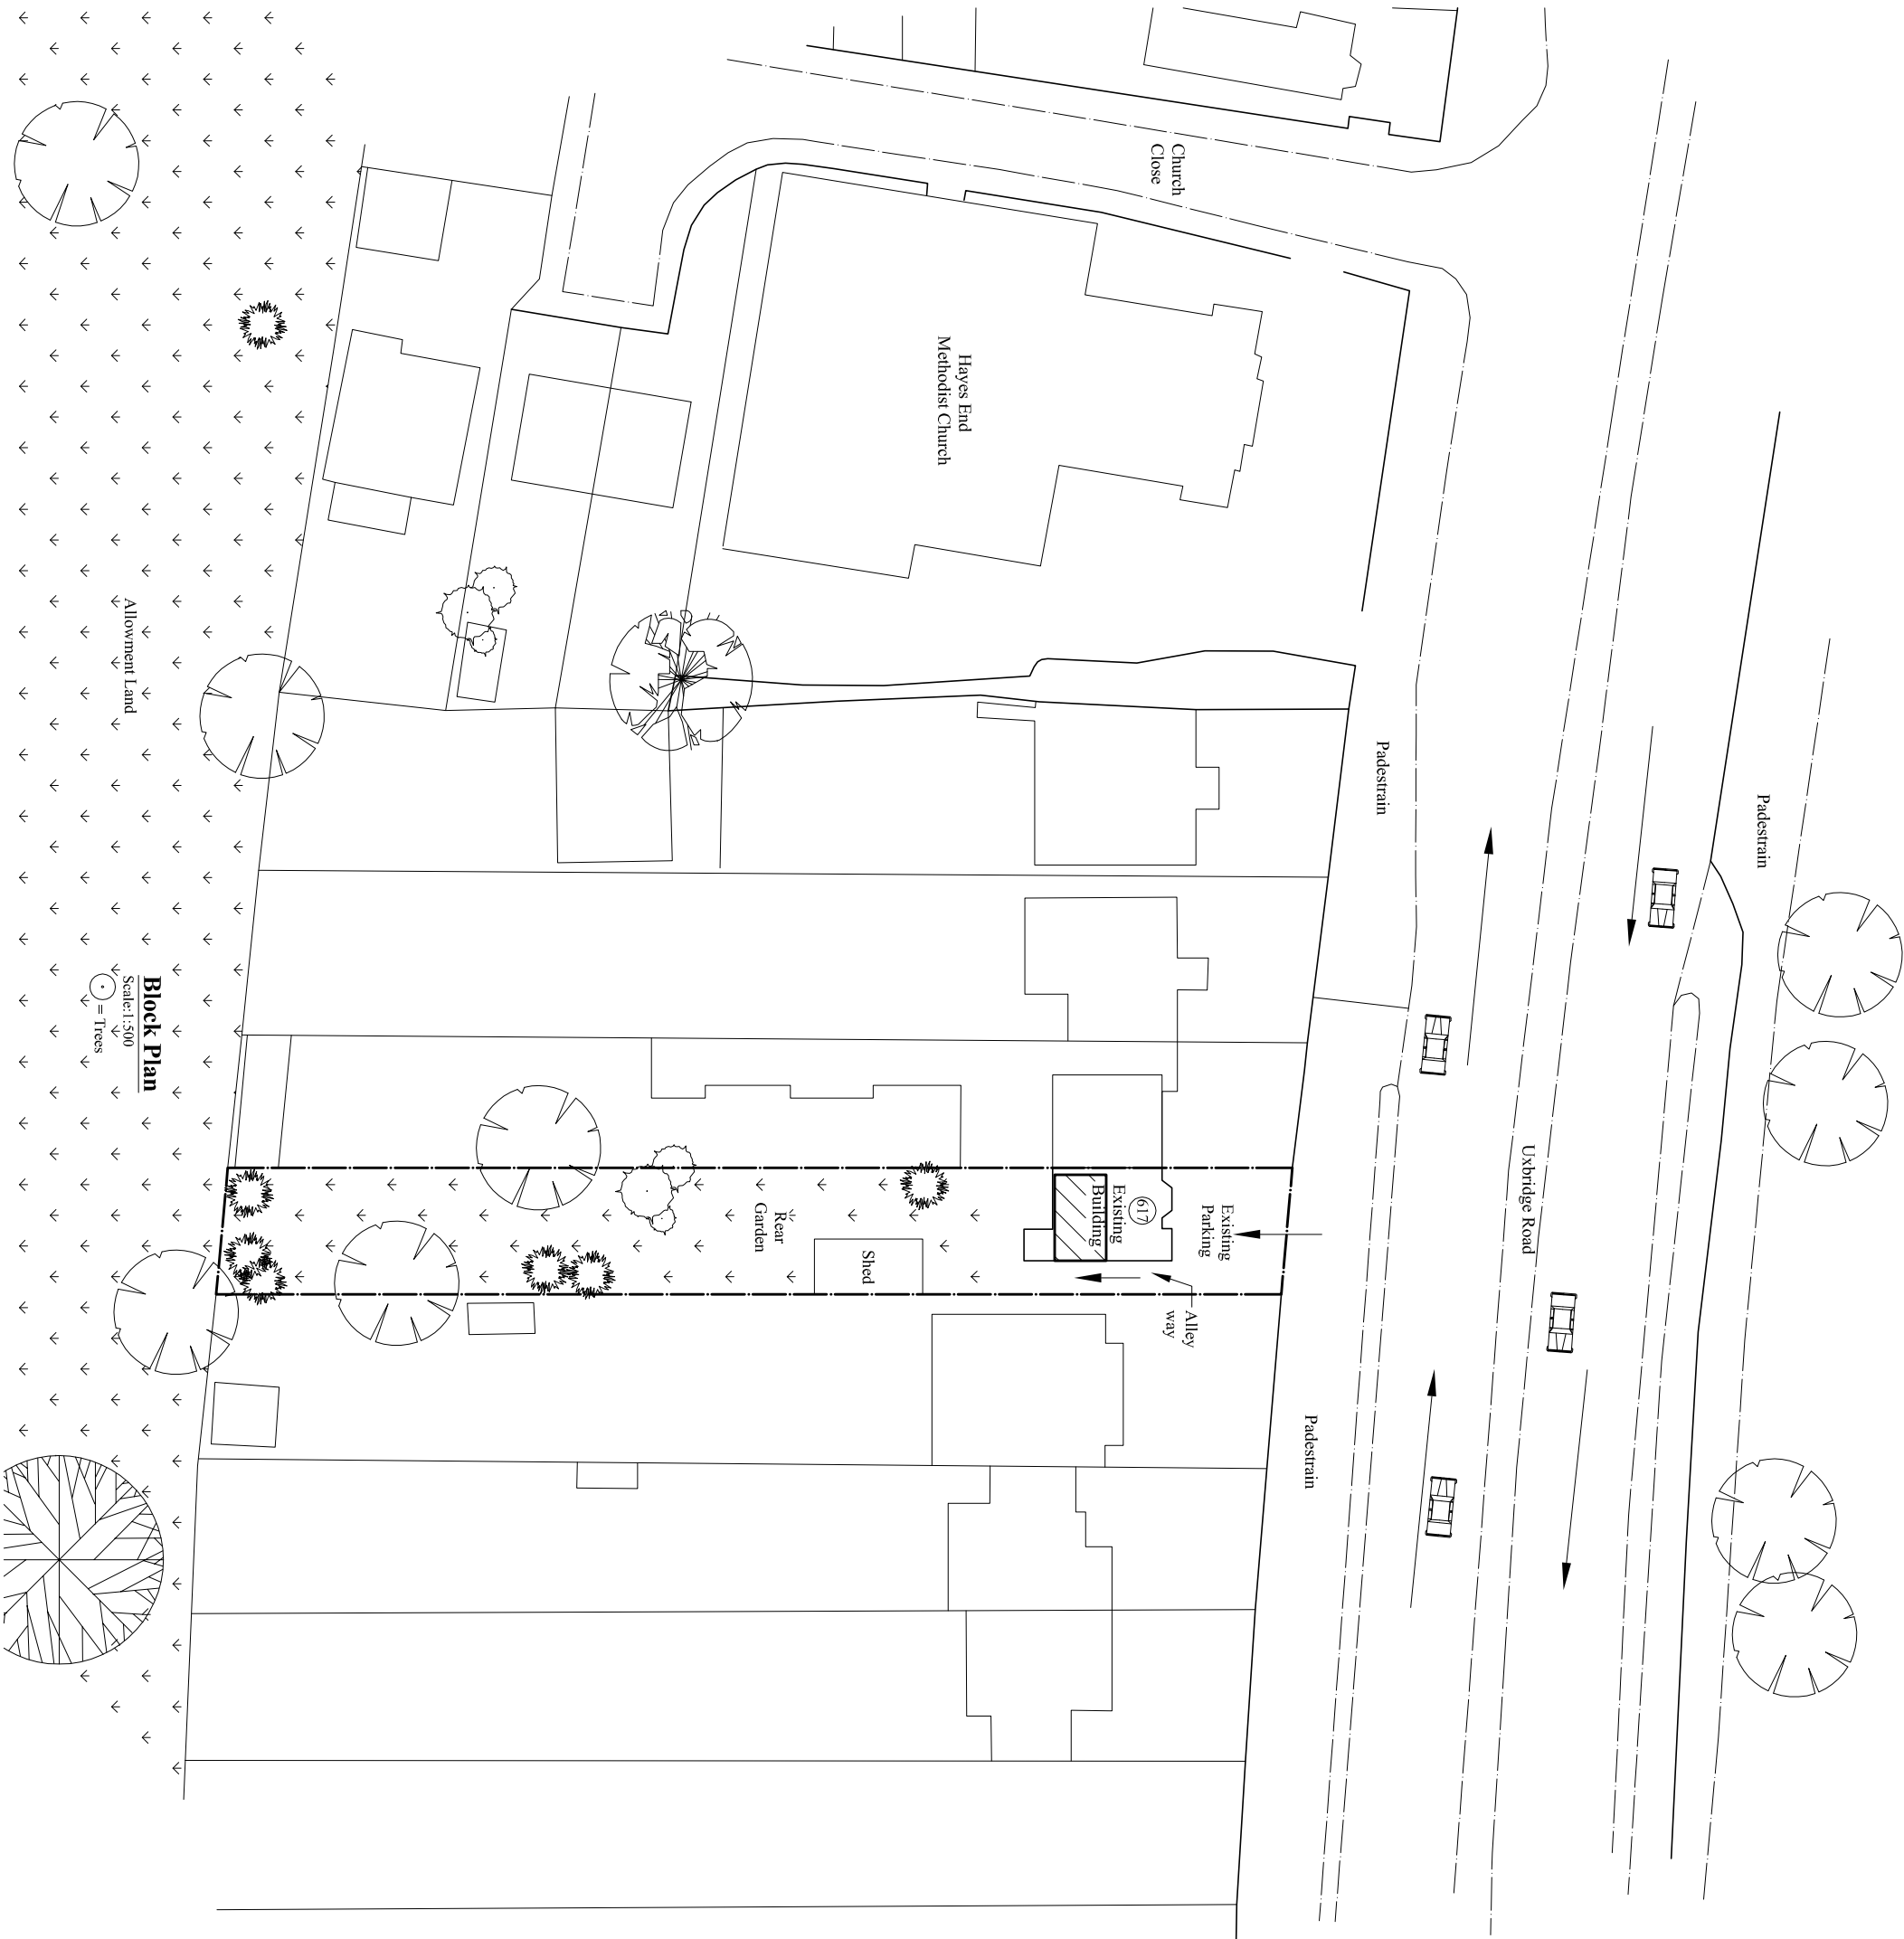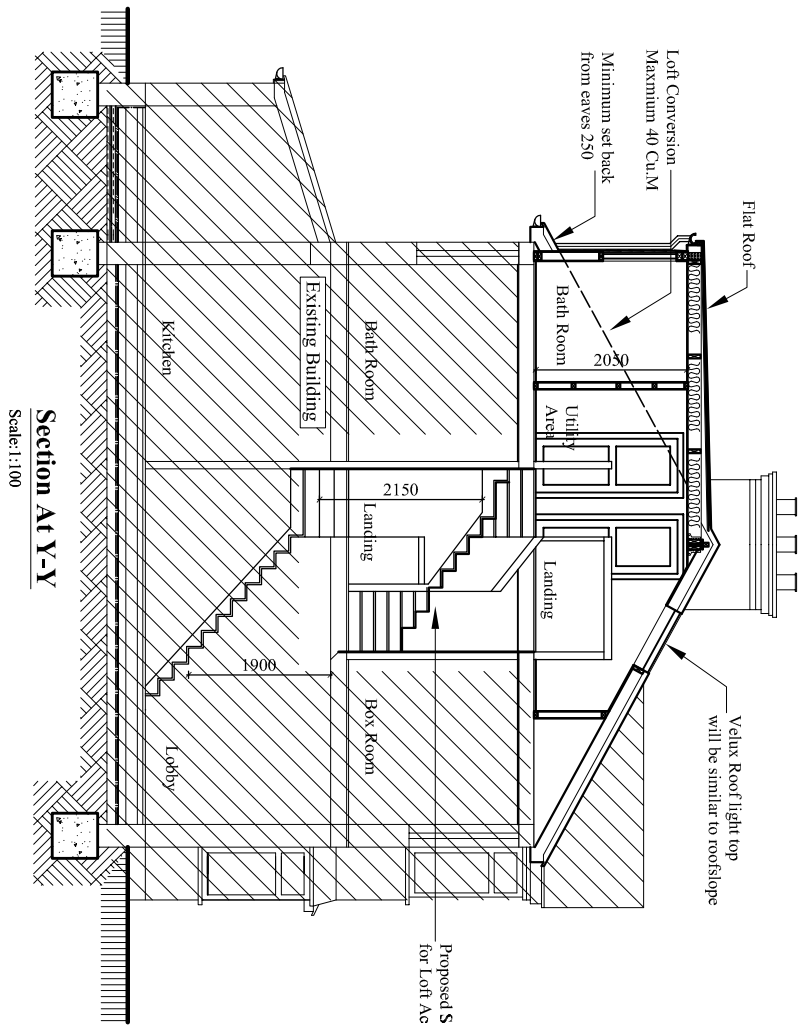

Client:
Mrs. Ranjita Upal.

Project:
Loft Conversion involving the erection of a
Hip to Gable roof extension incorporating a rear
dormer And installation of front three rooflights.

Location:
617 Uxbridge Road, Hayes, Middlesex,
UB4 8HR.

Status:
Lawful Development Certificate

Title:
Section and block plan.

Drawn by: L.P	Sr. Et: ---	Checked by: R.K	Sheet no.
Project no: BAL-1163	Sheet Size A2		
Date: 29/10/2017	Scale: 1:100,500.		03