

Rev.	Description	By	Ckd	Date

Client:
Mrs. Ranjita Upal.



Project:
Single Storey Rear Extension.

Location:
617 Uxbridge Road, Hayes,
Middlesex, UB4 8HR.


Status:
PLANNING

Title:
Section and Block plan.

Drawn by: L.p	Str. Fr. ---	Checked by: R.k	Sheet no.
Project no: BAL-617U	Sheet Size A3		
Date: 26/02/2019	Scale: 1:100,500		05

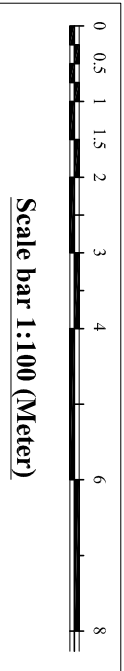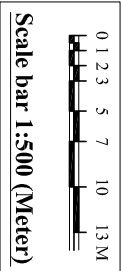

Site Area Calculation
Total Area around building: **610.25** Sq.M
Rear extension : 26.56 Sq.M
Shed : 19.52 Sq.M
Total build up : **46.08** Sq.M
So, Total area covered by new build
is less than 50 % of total rear garden.

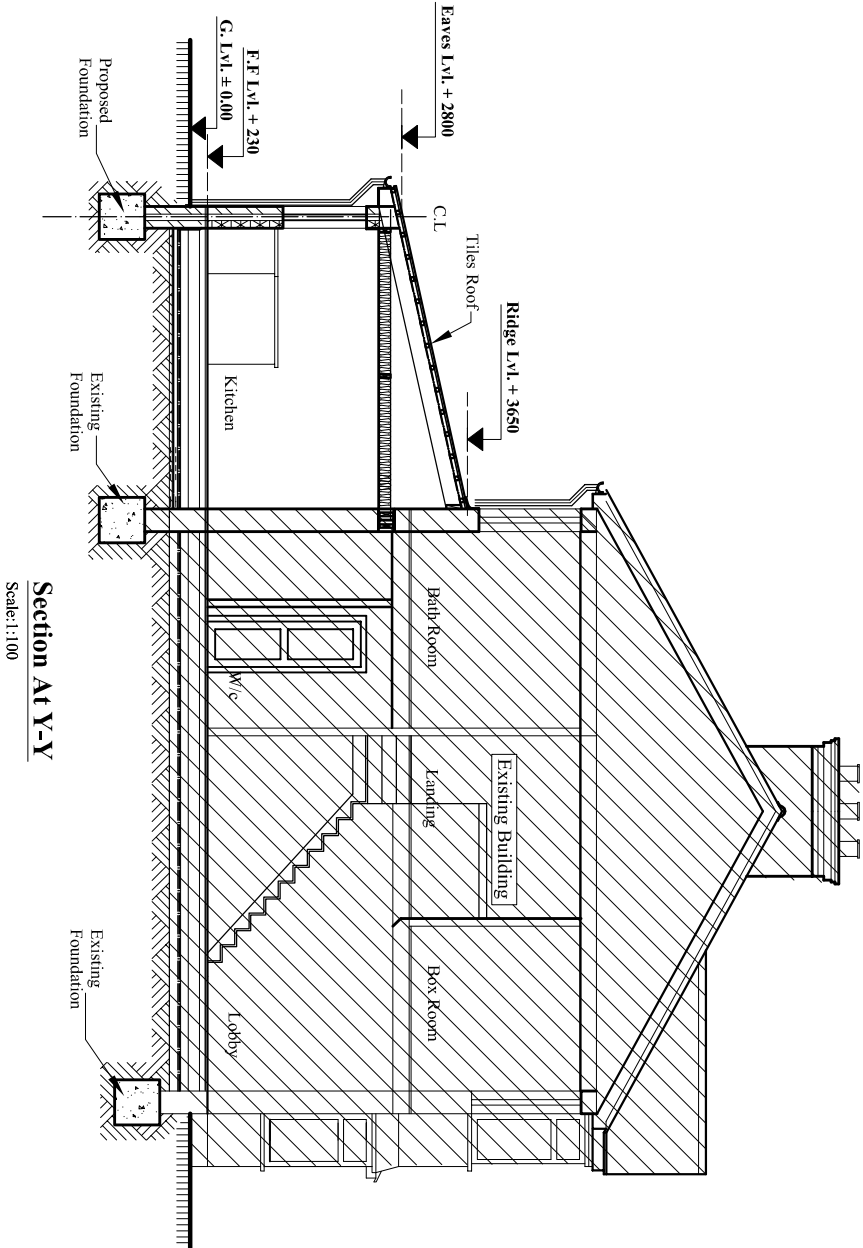

Section At Y-Y
Scale:1:100