
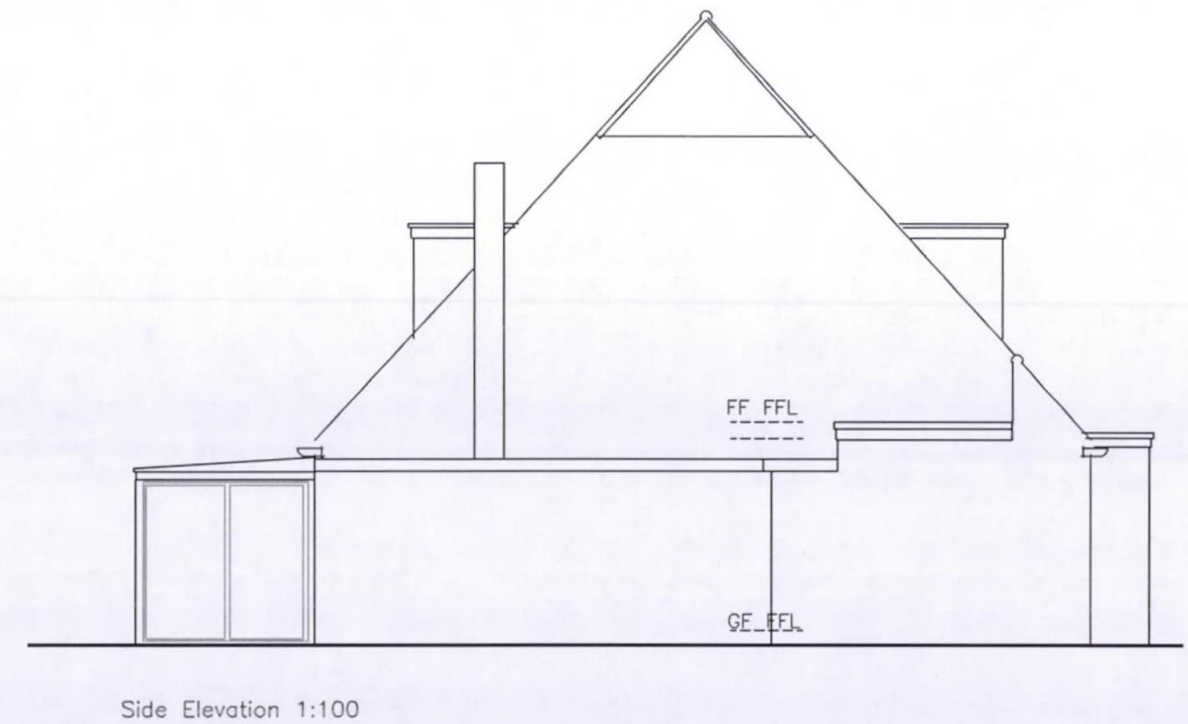
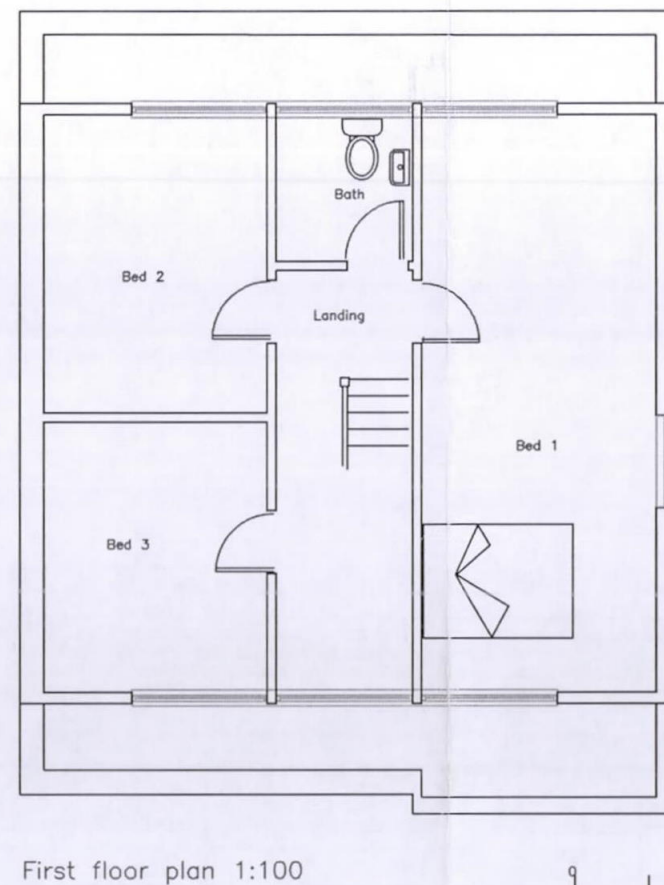


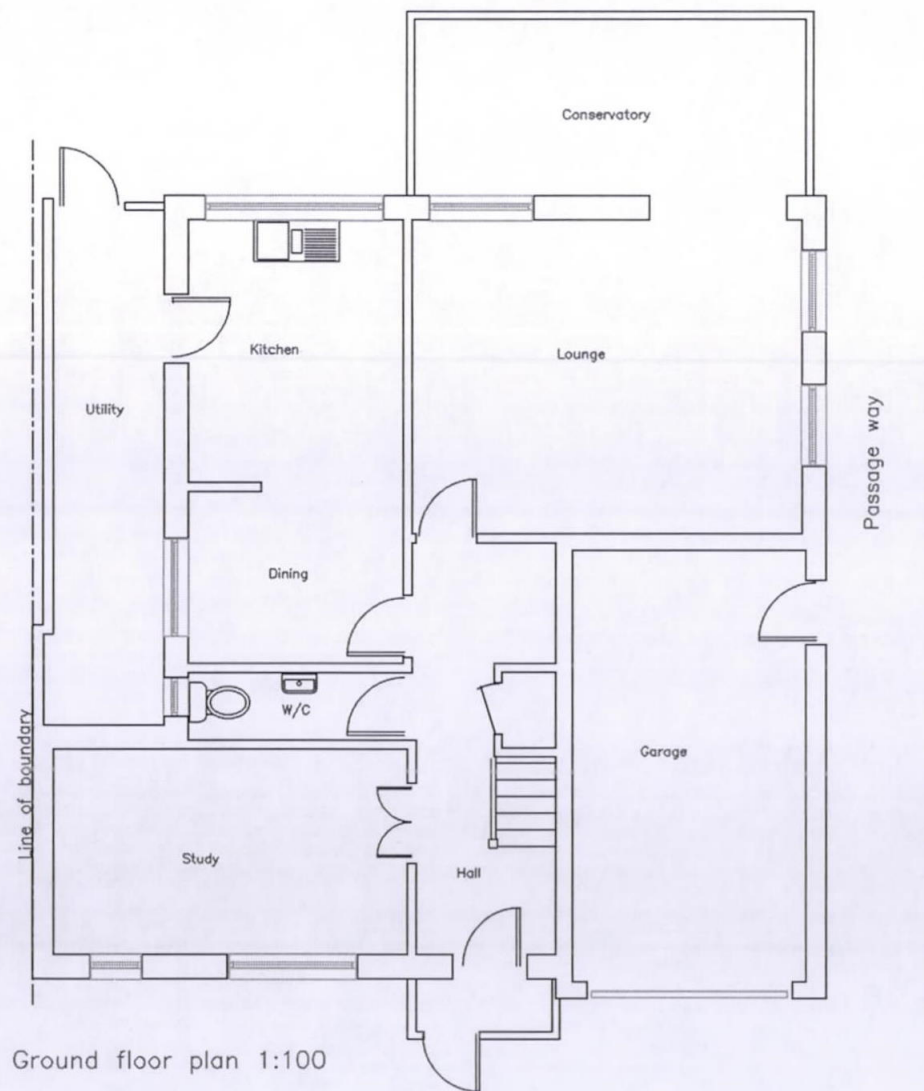

For Planning Purposes only

ADDRESS 9 Pepys Close Ickenham UB10 8NL		
DRAWING TITLE Plans / elevations As extg		
PROPOSAL single storey rear extension part 1st double storey extension Raise extg side extension incl. glass roof		
SCALE 1:100	DATE Sept 20	REV
DRAWING NUMBER L.01		