
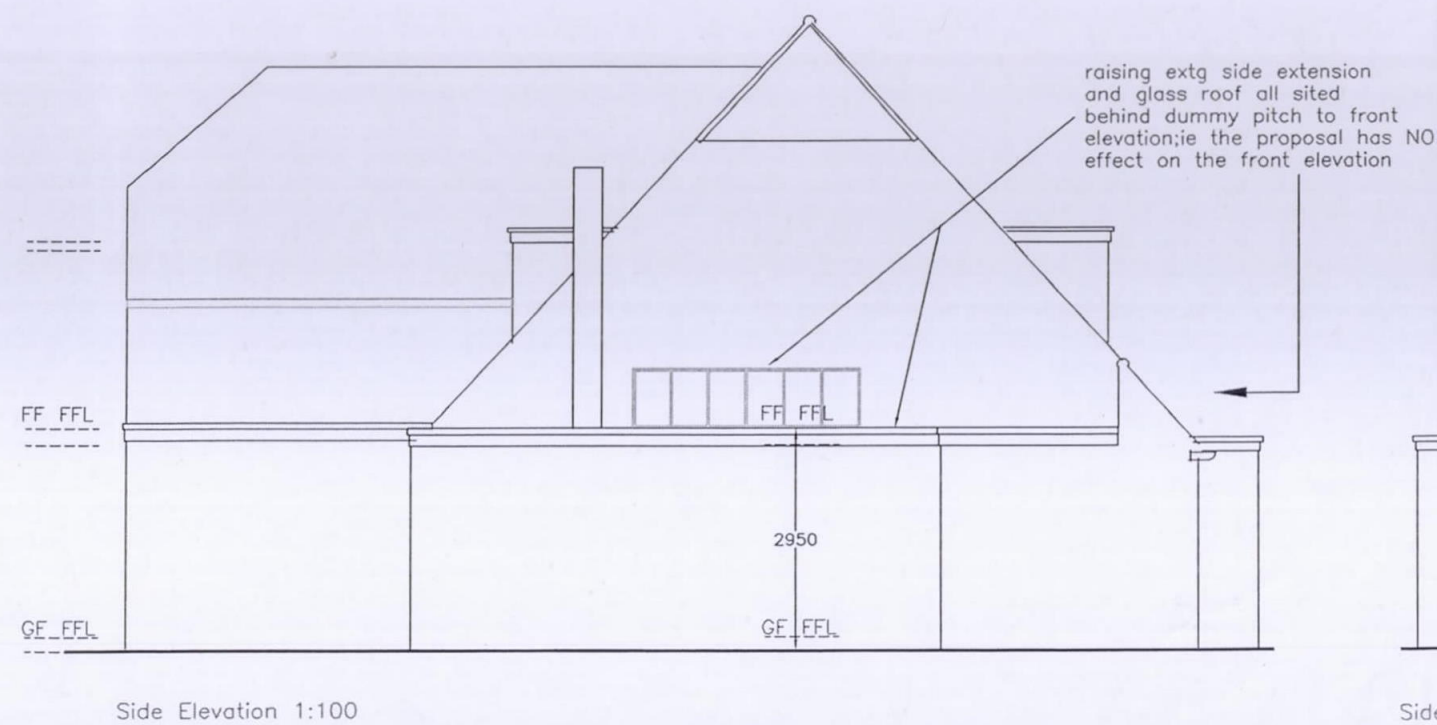
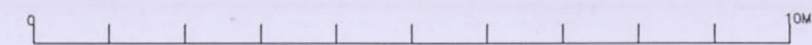
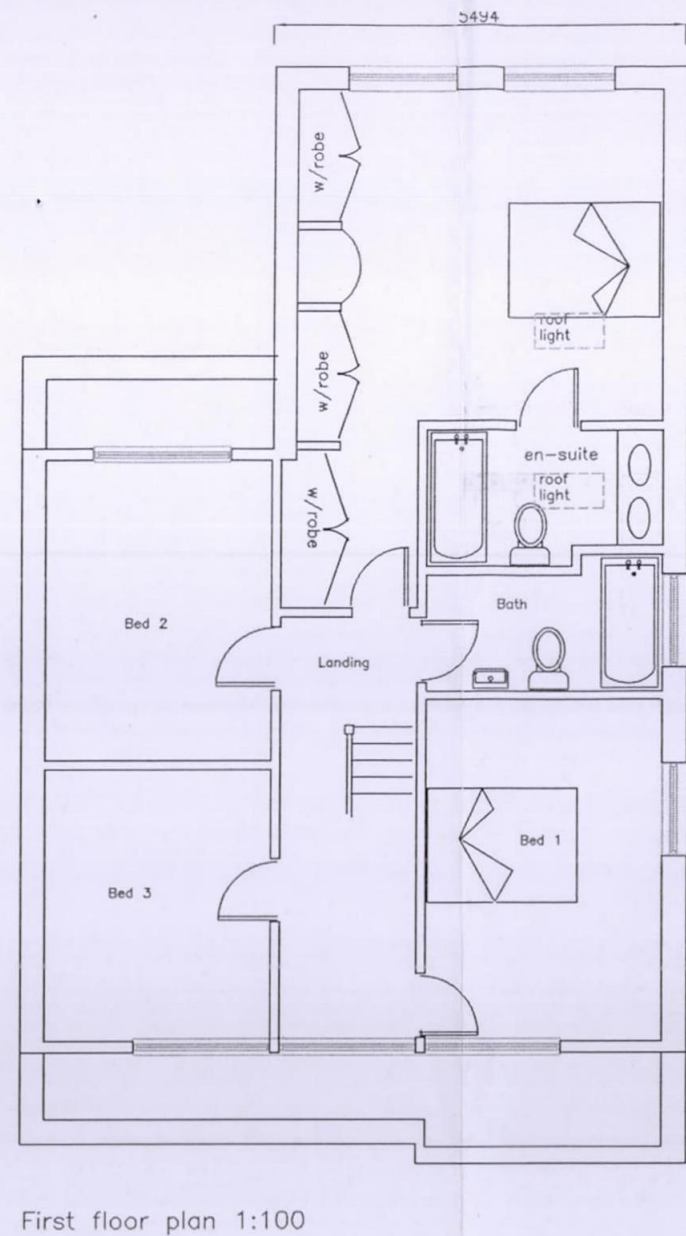


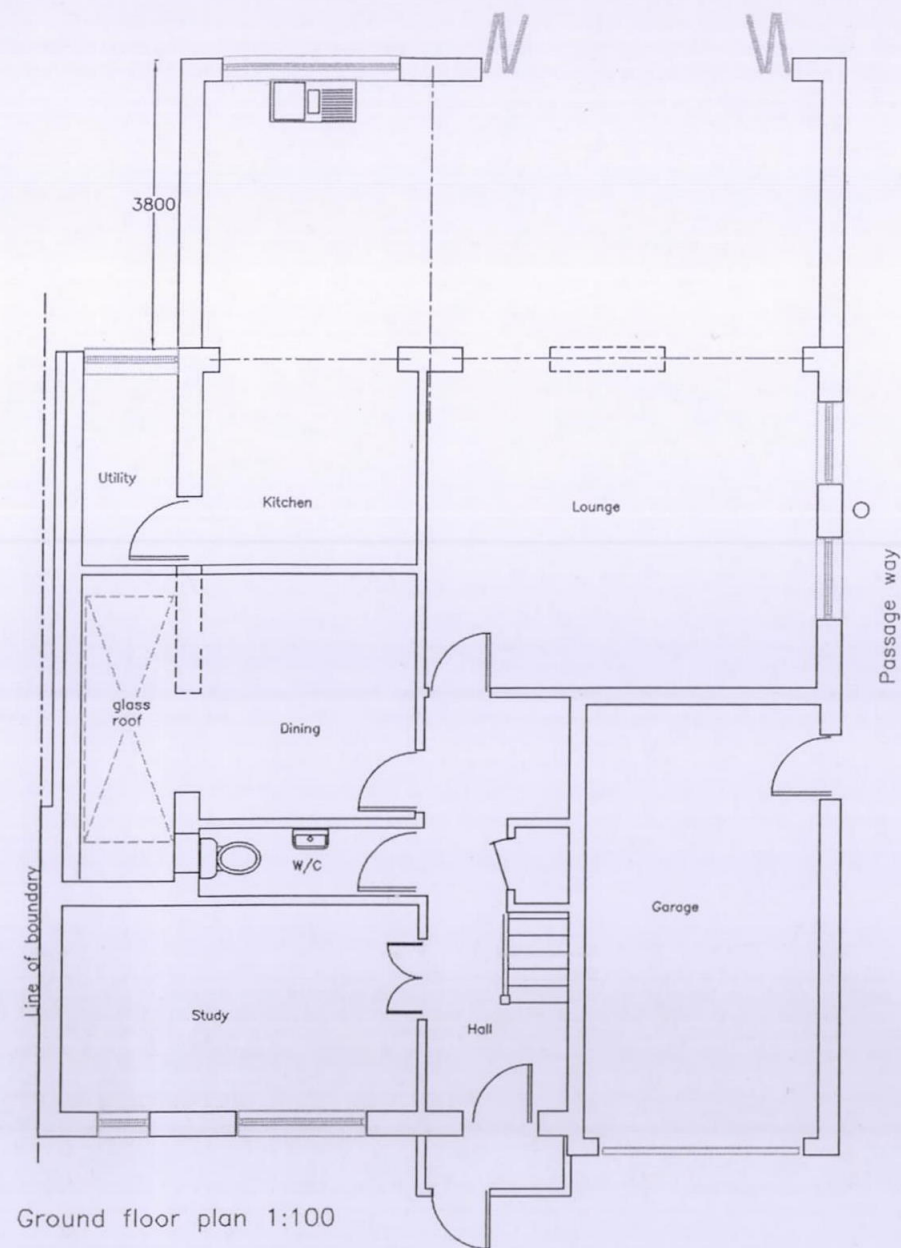

For Planning Purposes only

ADDRESS		
9 Pepys Close Ickenham UB10 8NL		
DRAWING TITLE		
Plans / elevations As proposed		
PROPOSAL		
single storey rear extension part 1st double storey extension Raise extg side extension incl. glass roof		
SCALE	DATE	REV
1:100	Sept 20	
DRAWING NUMBER		
L.02		