



Metres



Location Plan 1:1250

For Planning Purposes only

ADDRESS 9 Pepys Close Ickenha UB10 8NL		
DRAWING TITLE Location / Block Plan		
PROPOSAL Single storey rear extension part 1st floor double extension Raise extg. side extension incl glass roof		
SCALE as shown	DATE Oct 20	REV
DRAWING NUMBER L.03		

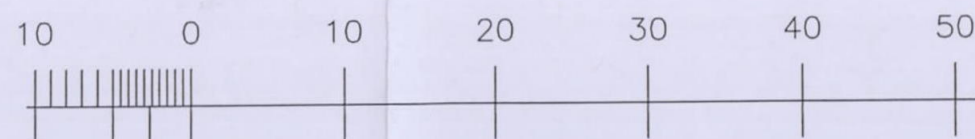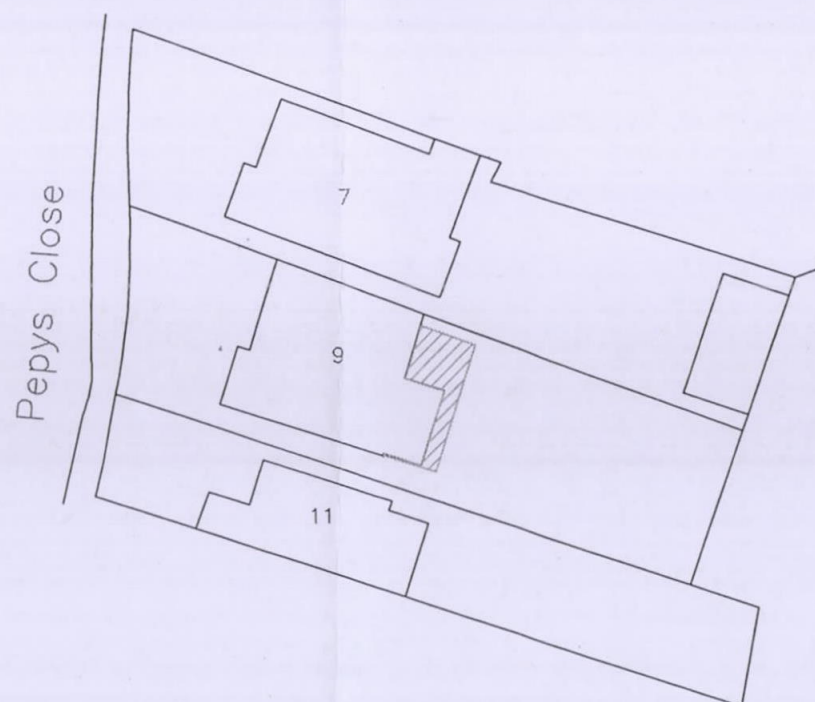

Metres

Block Plan 1:500