


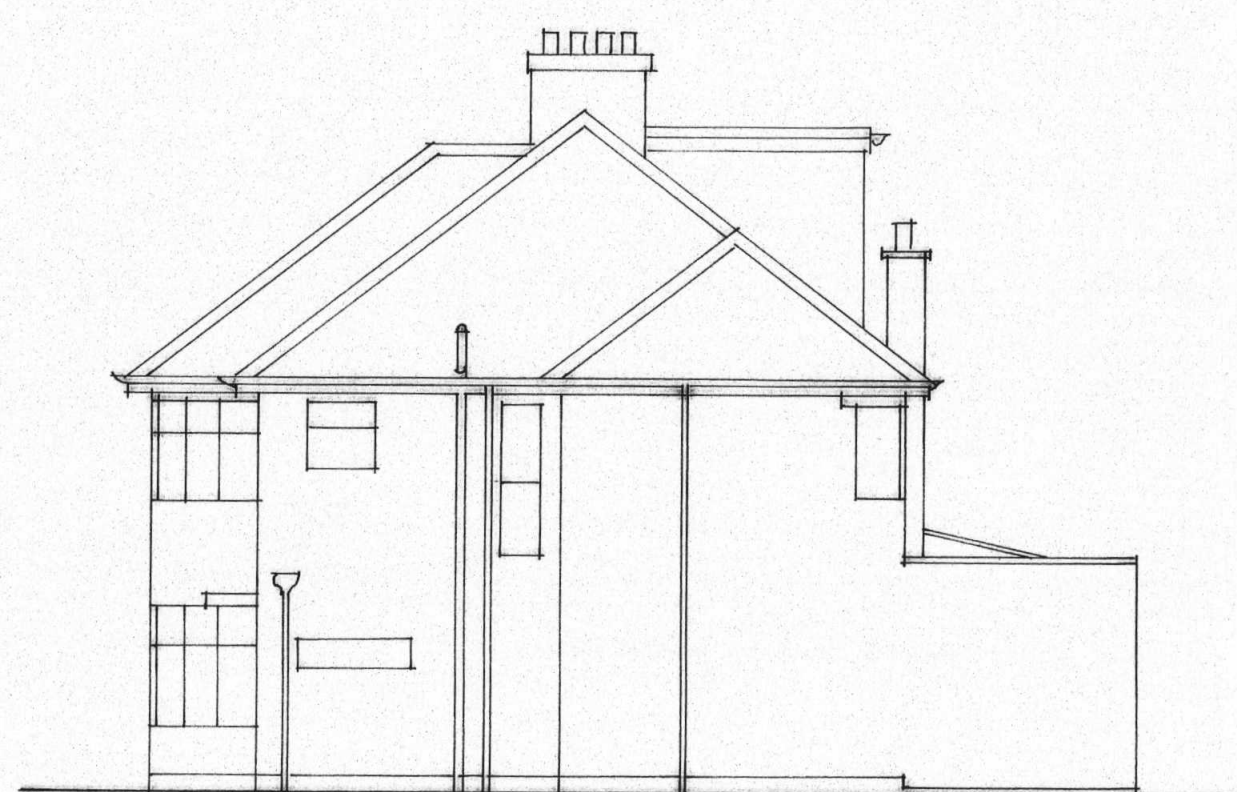


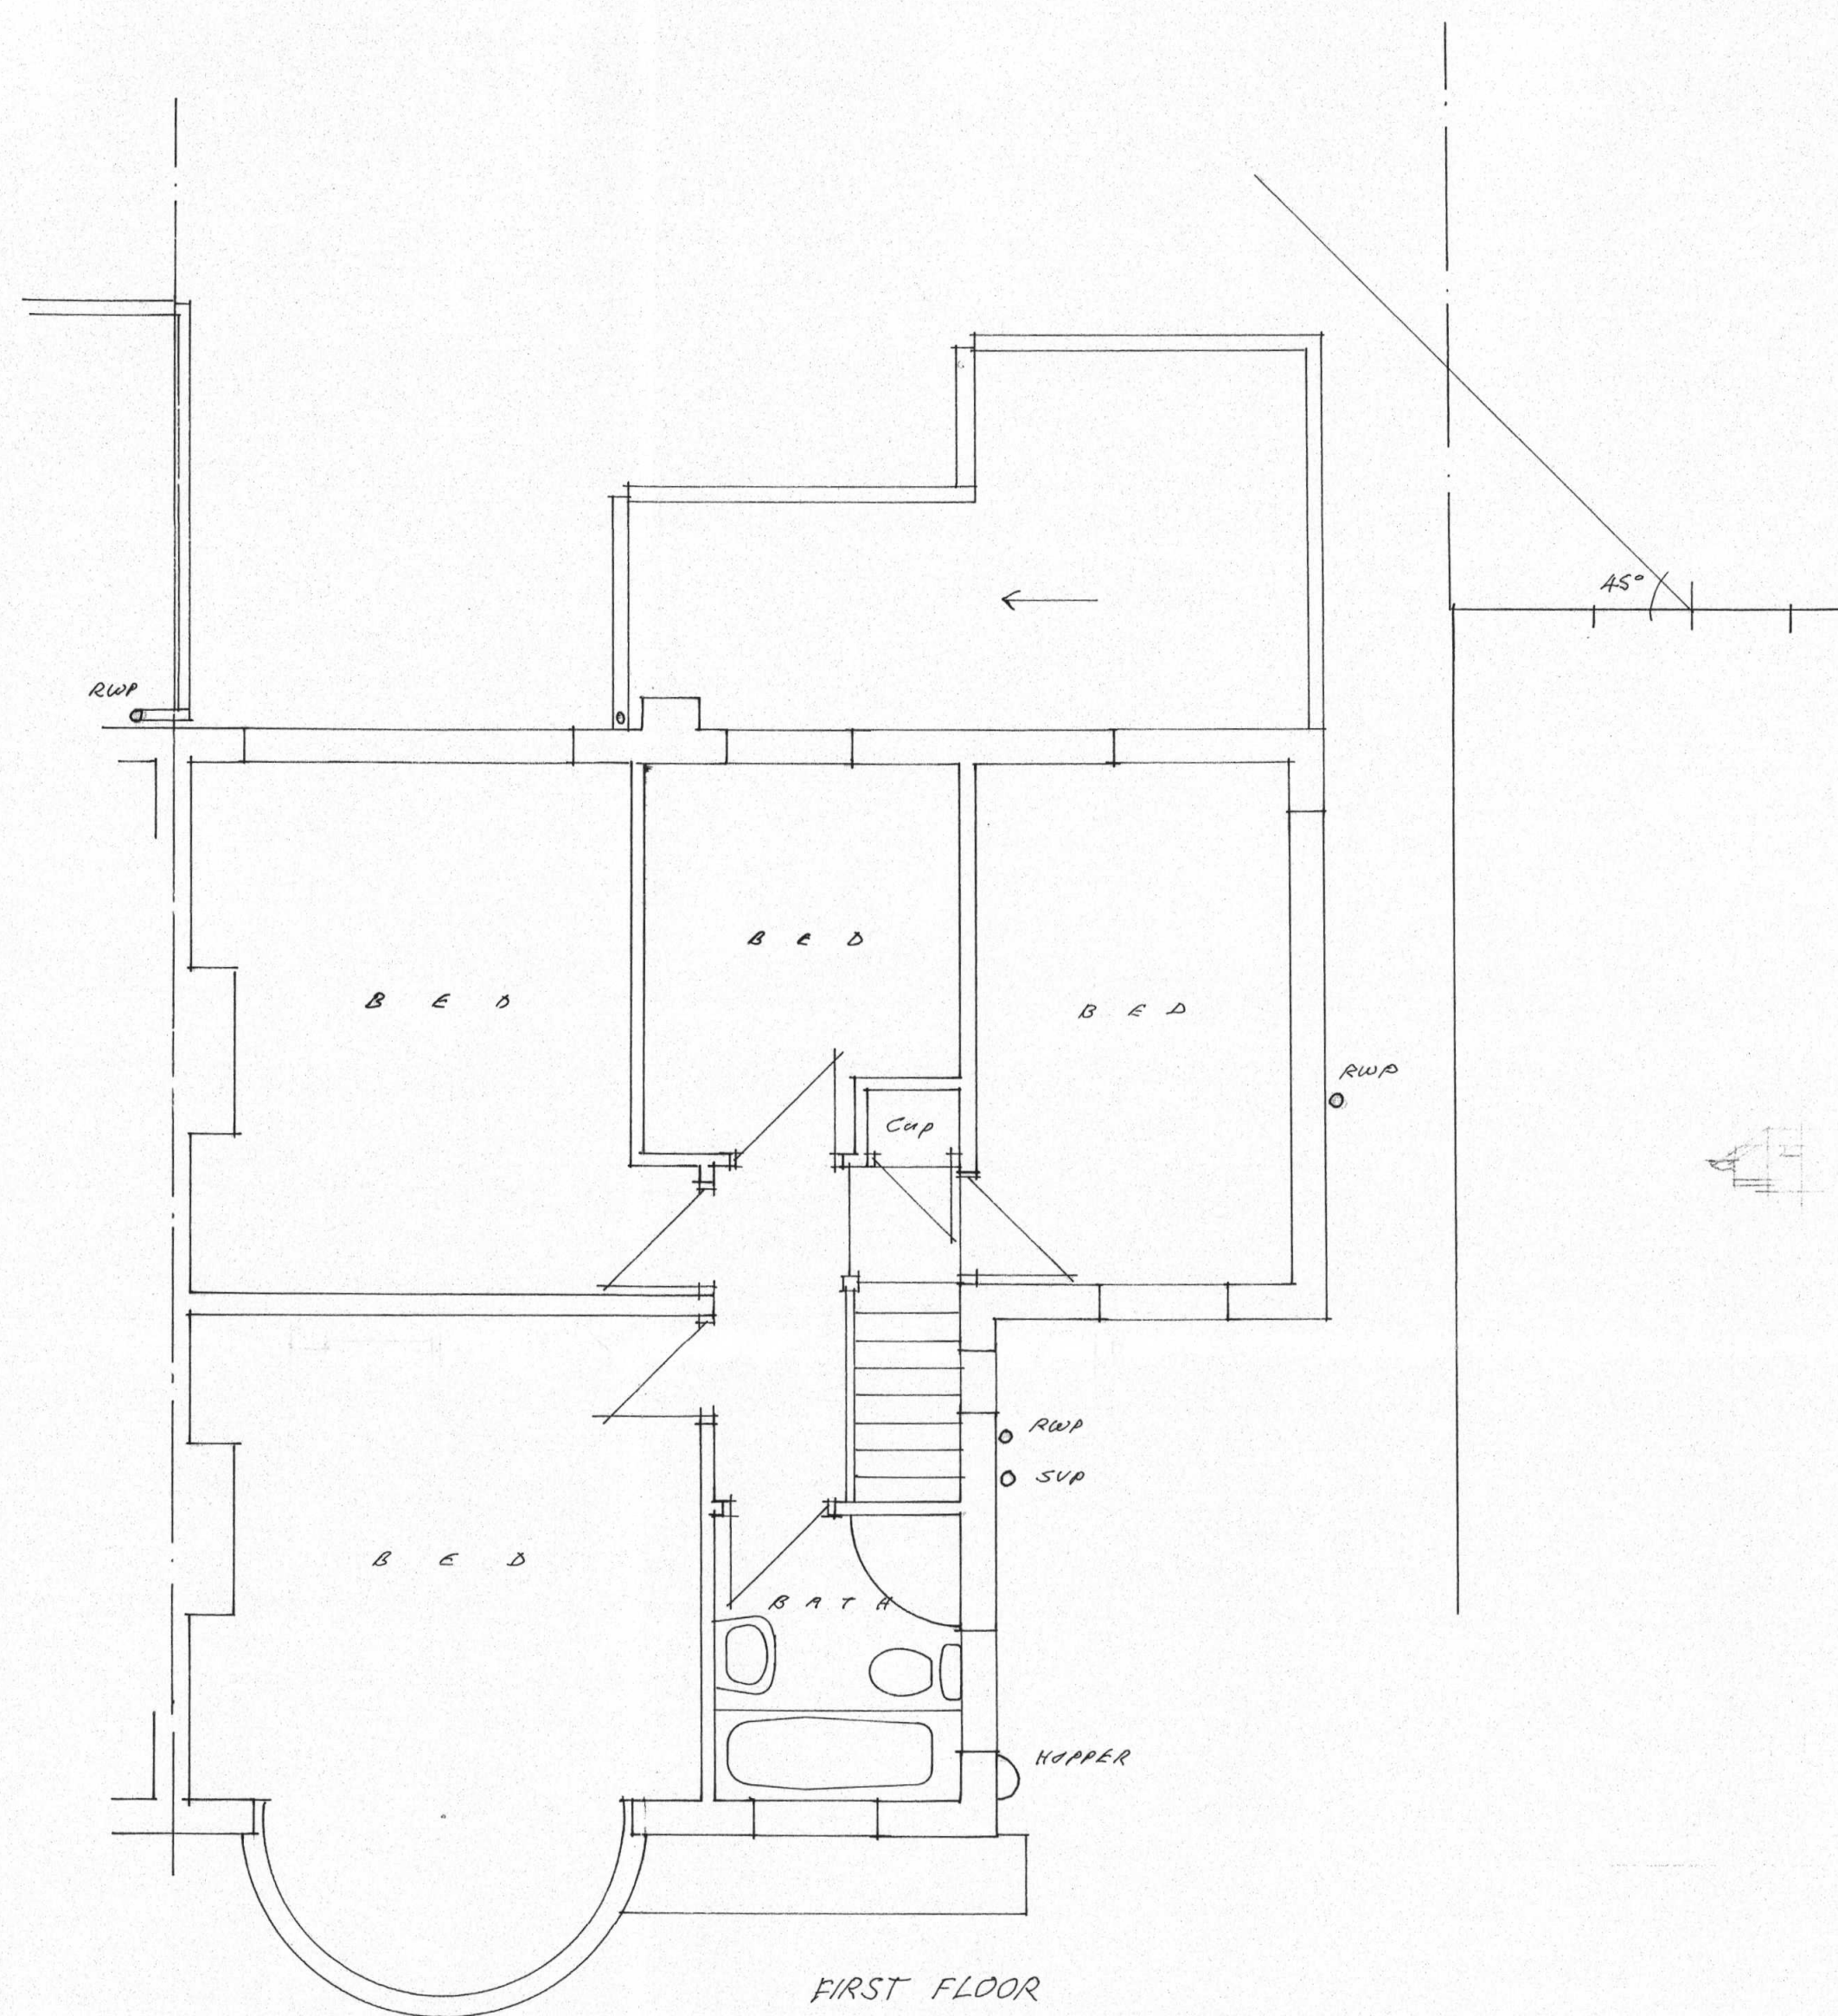


SIDE

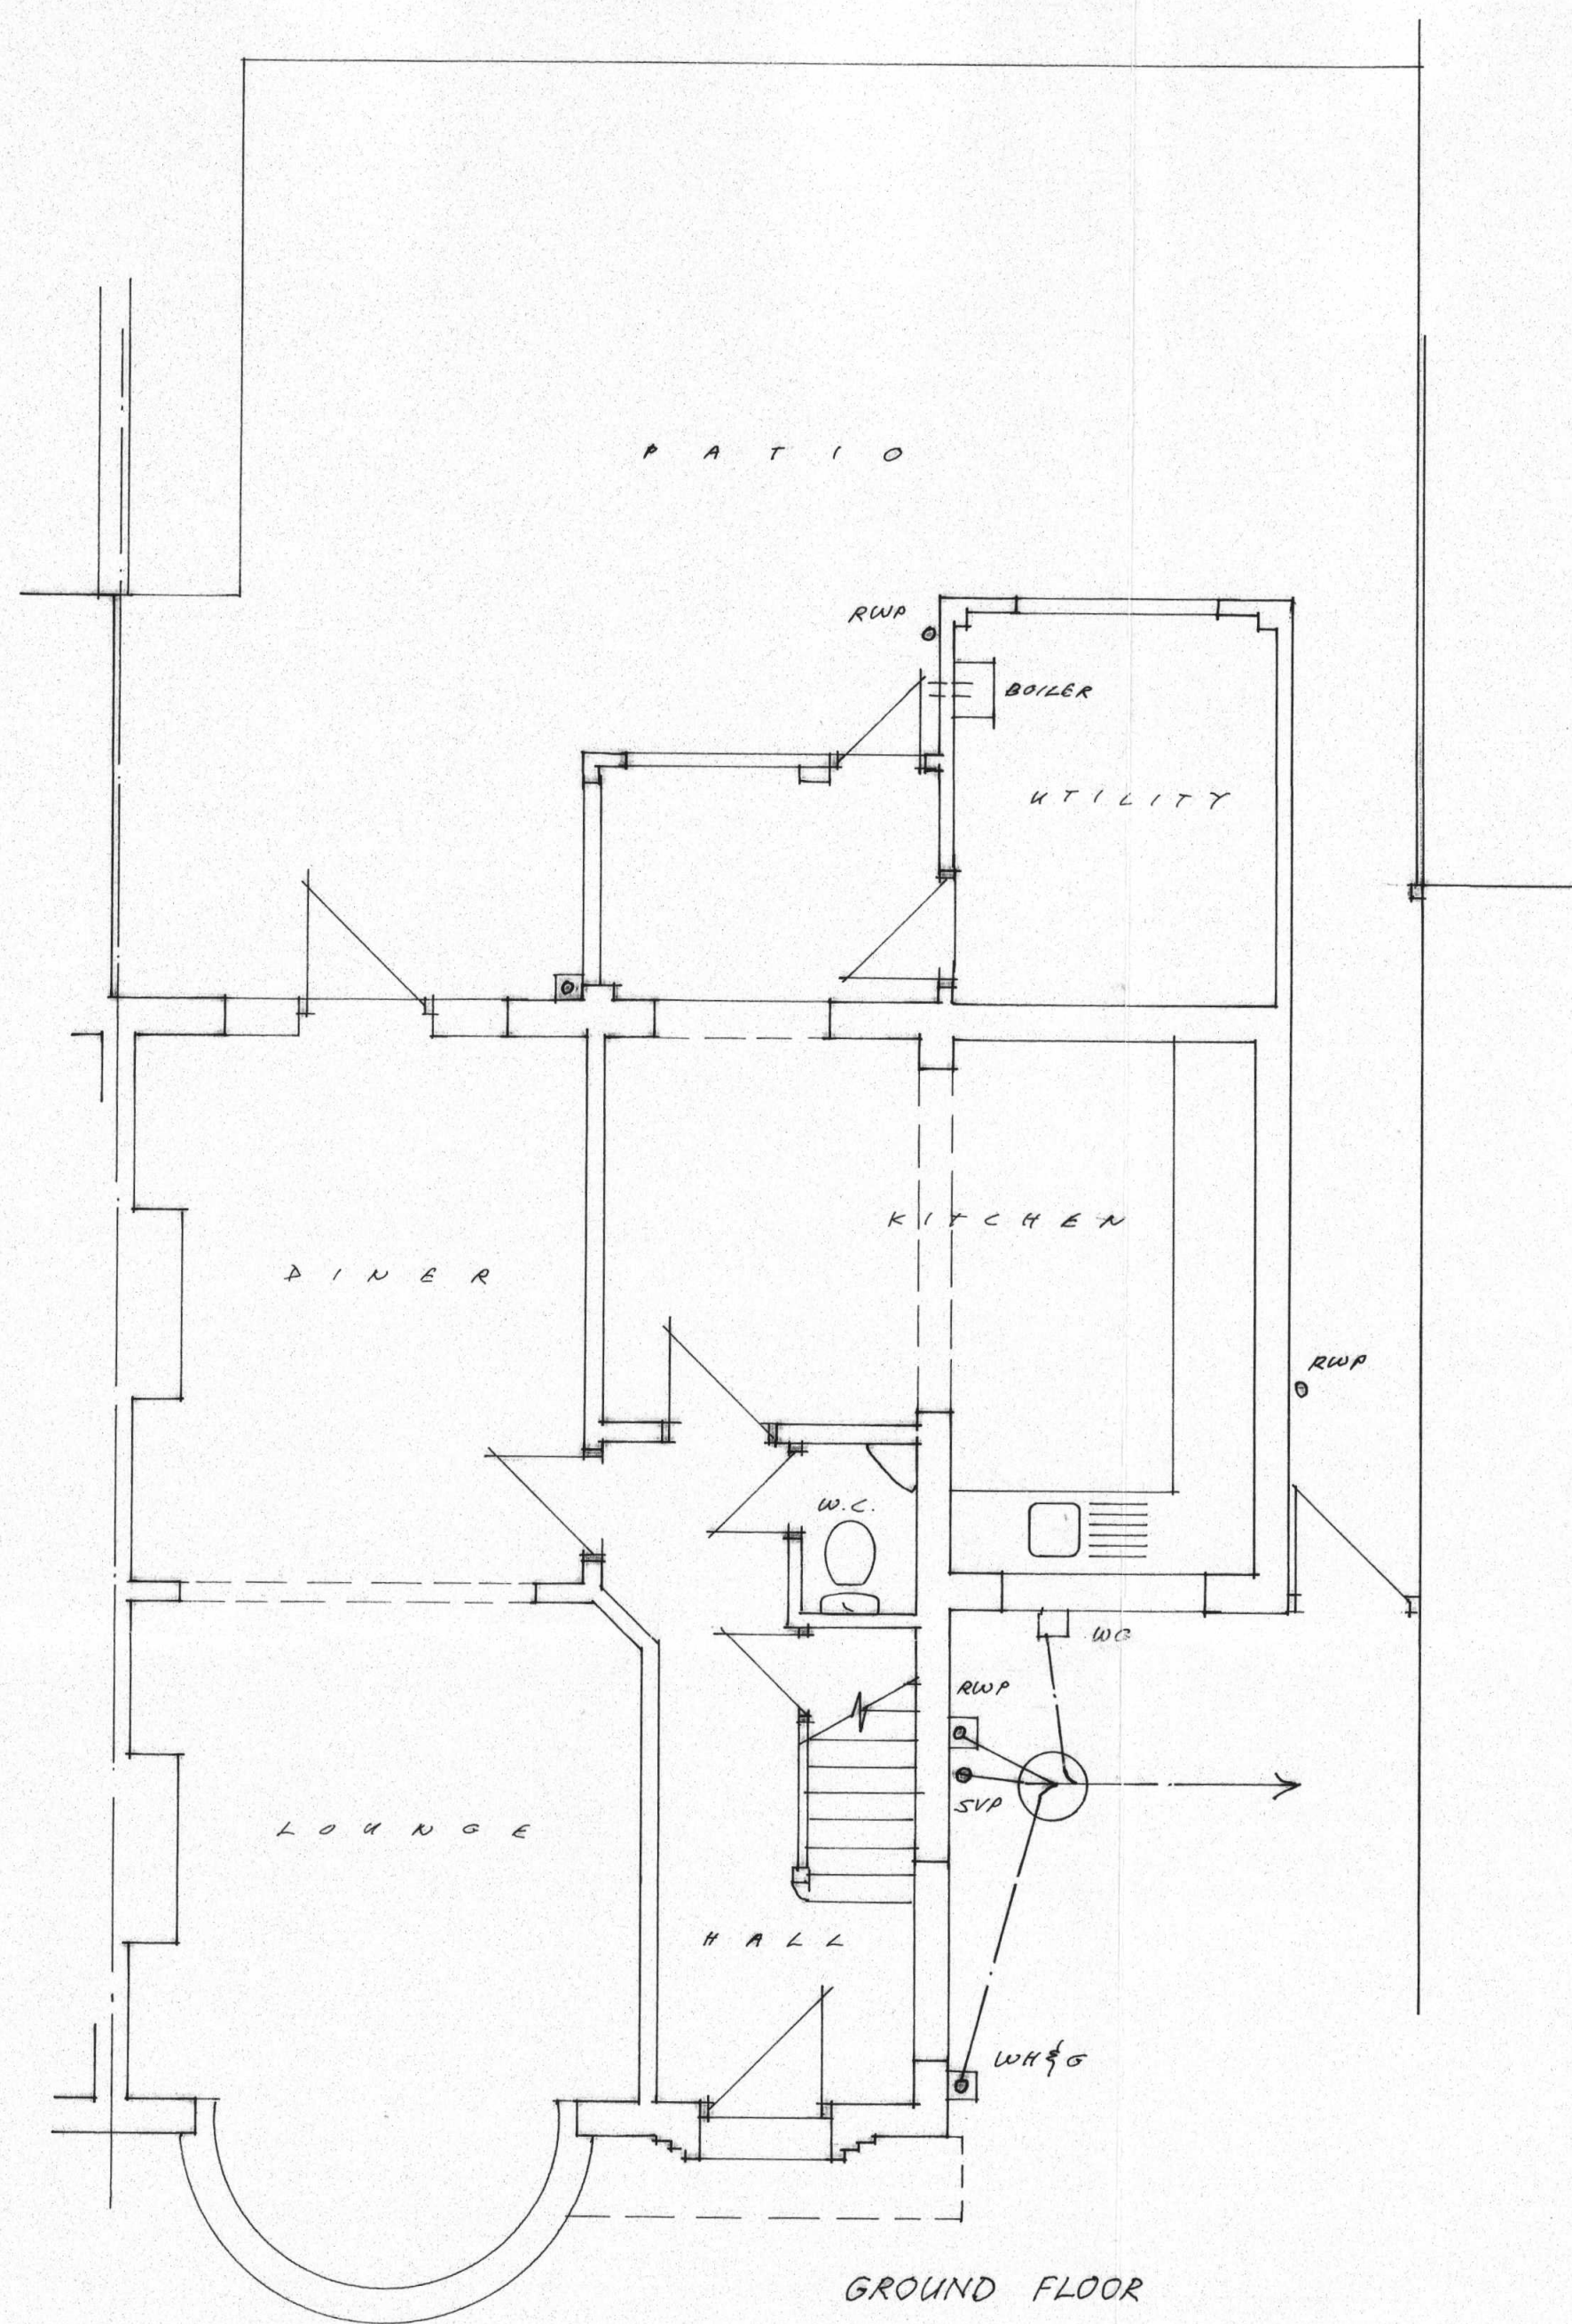

REAR

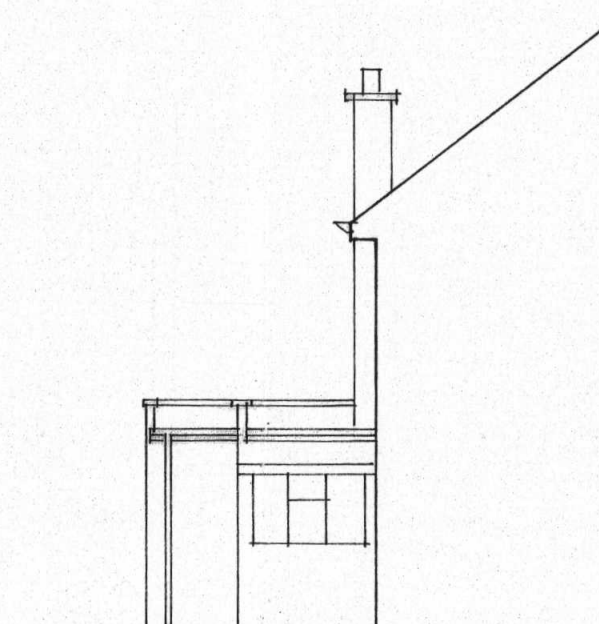

SIDE

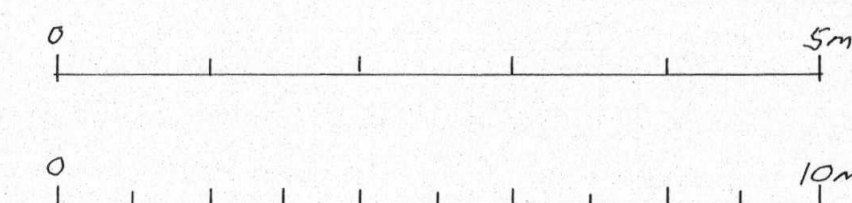

A1

1:50

1:100

EXISTING PLANS & ELEVATIONS
AT, 39 PAVILION WAY, RUISLIP
FOR MR. & MRS. T. LEADER 17/TL-1
SCALES 1:50, 1:100 DATE 17/5/17

09 AUG 2017