




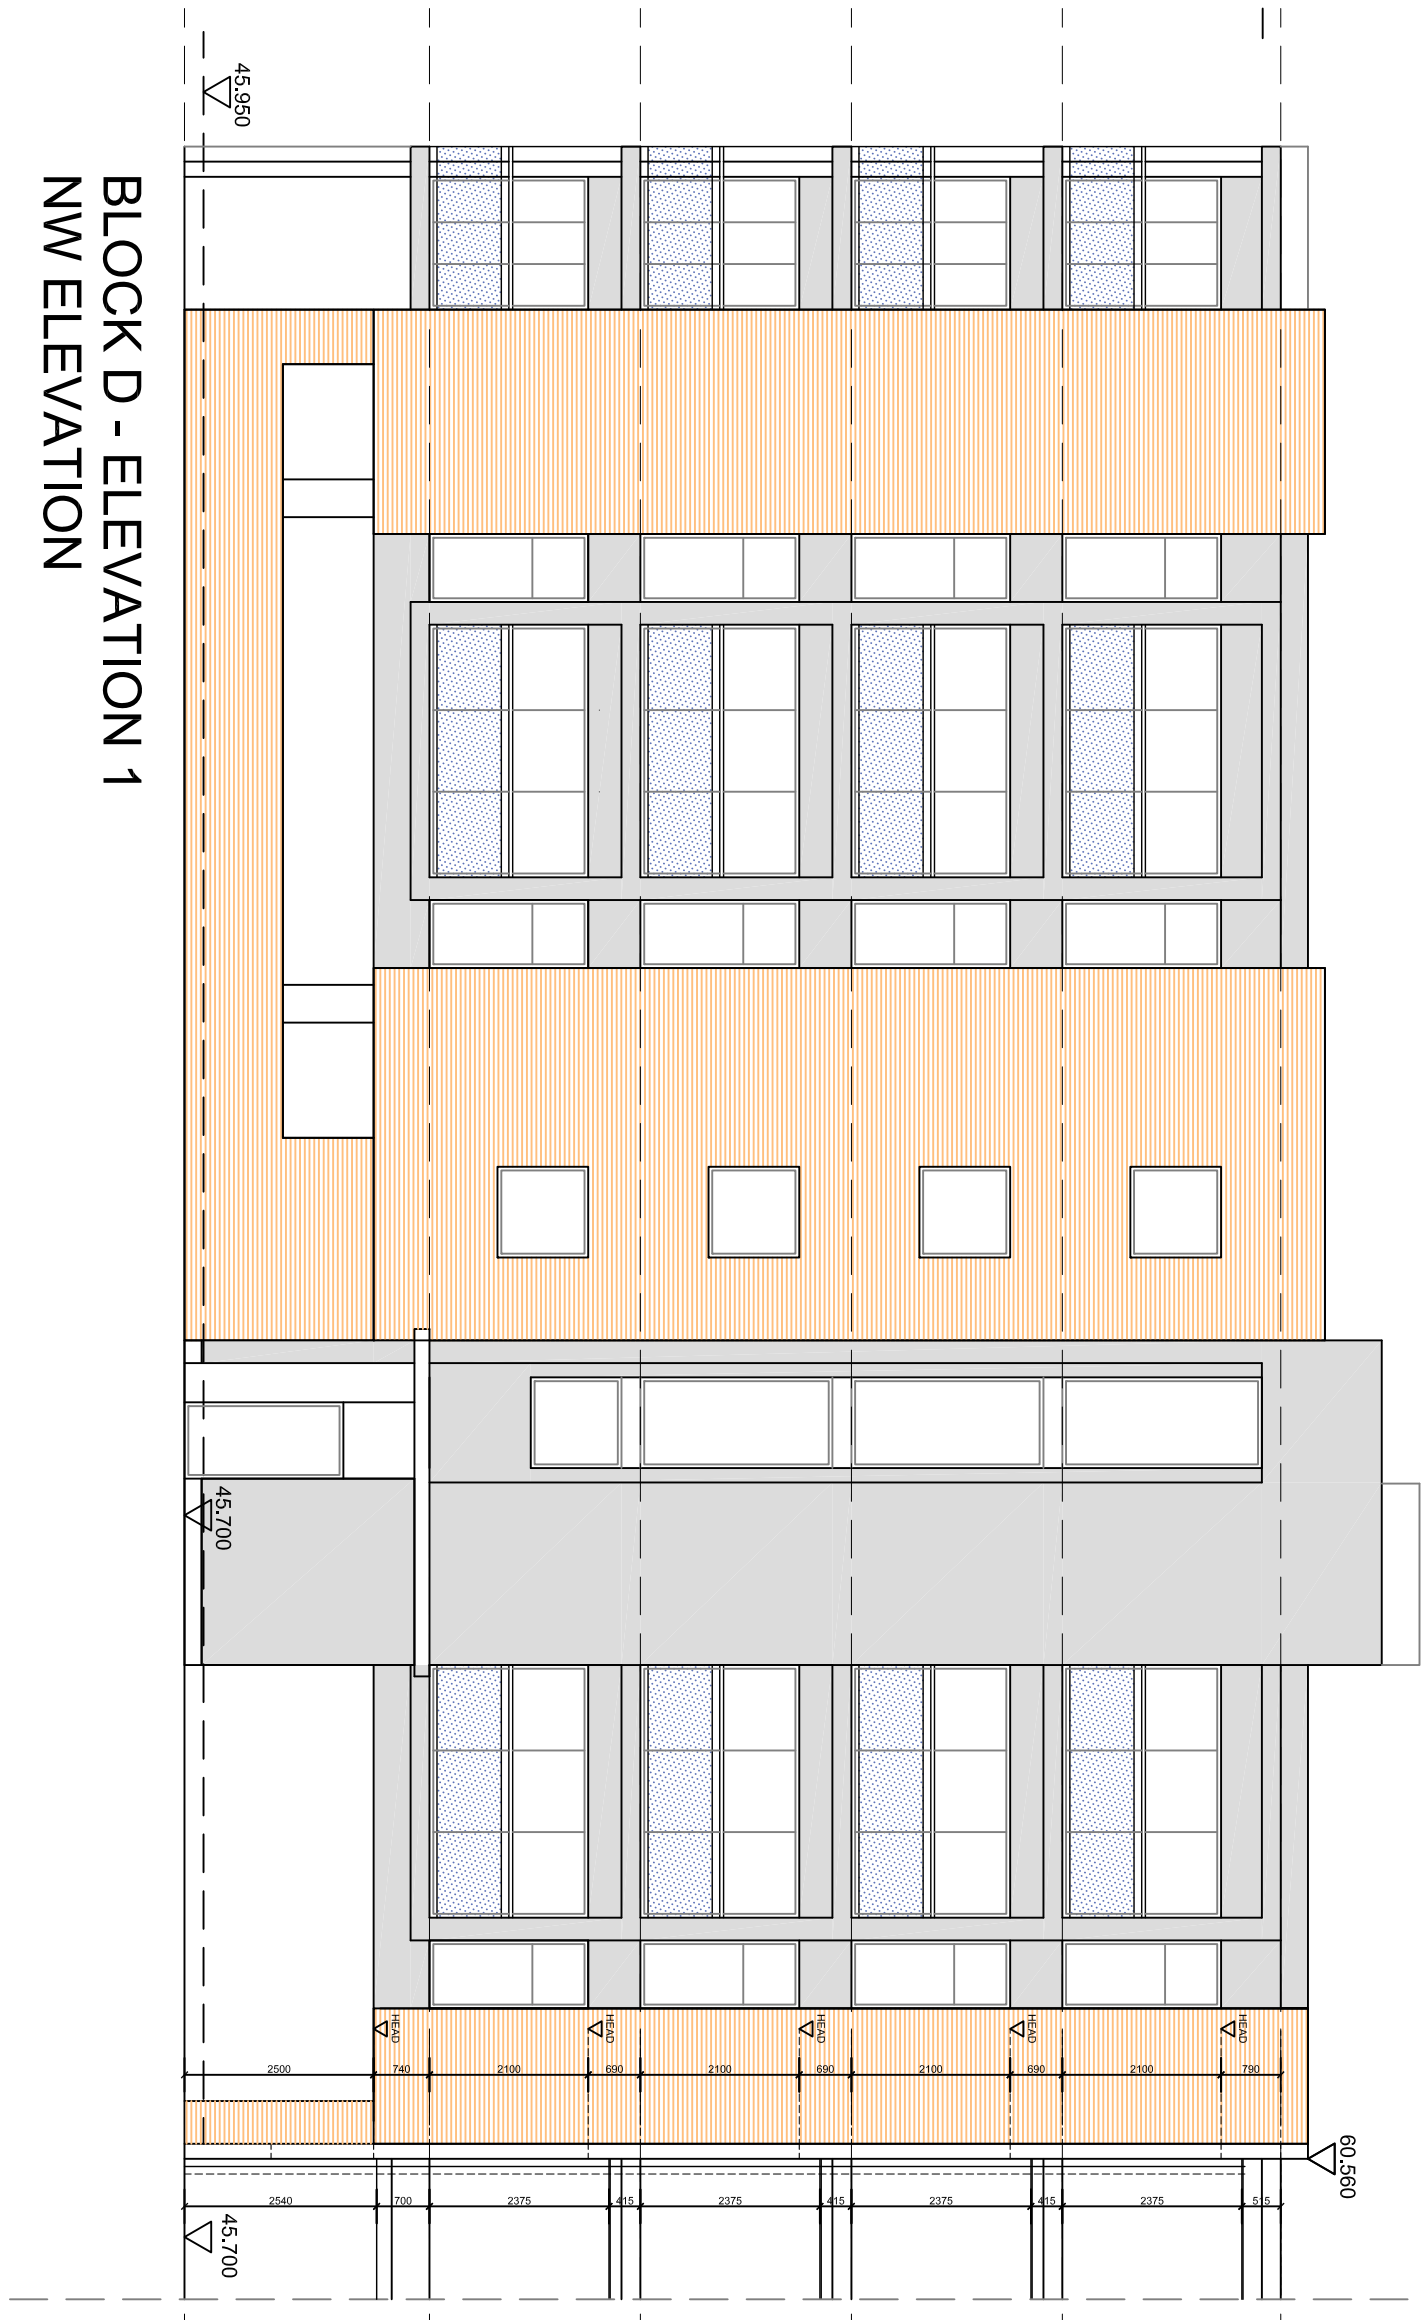


BLOCK D - ELEVATION 1
NW ELEVATION

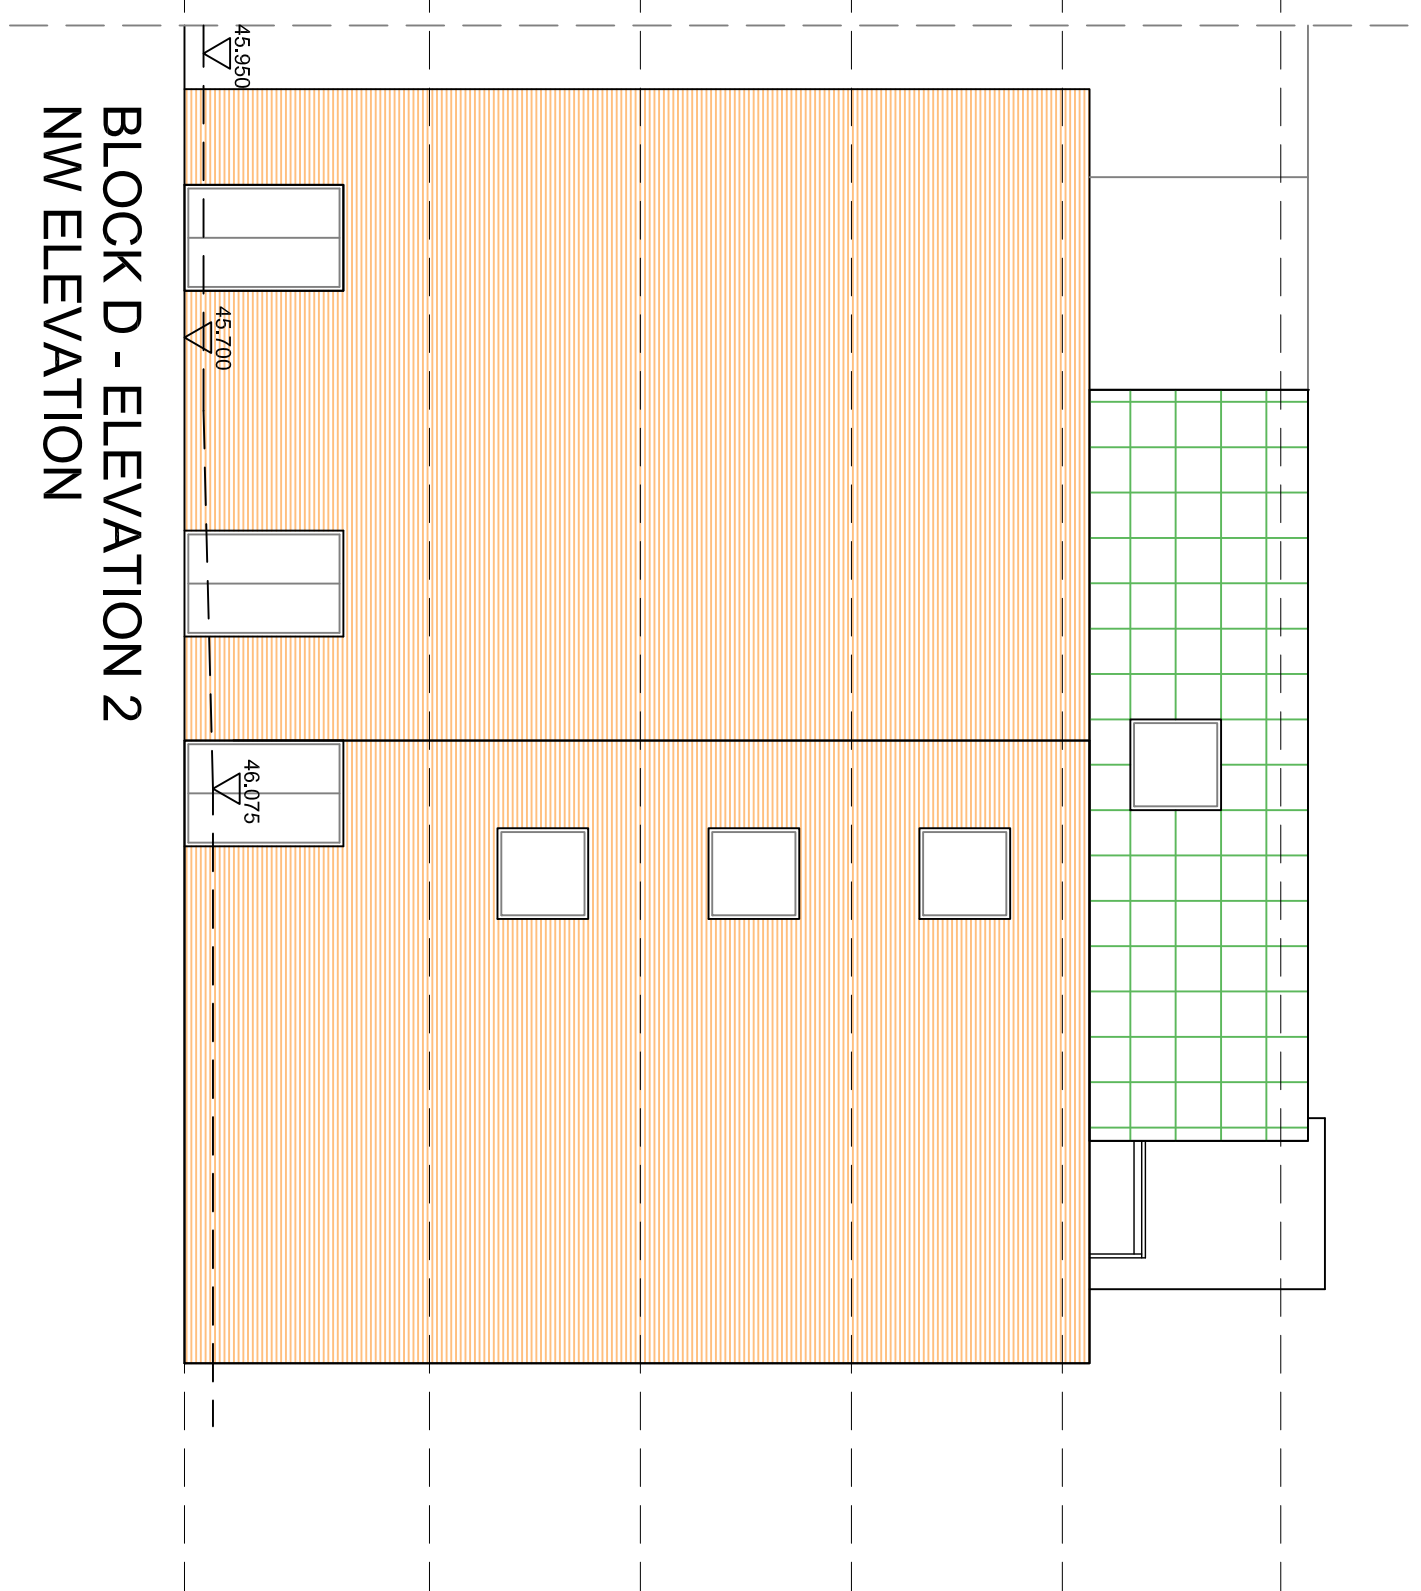


BLOCK D - ELEVATION 2
NW ELEVATION

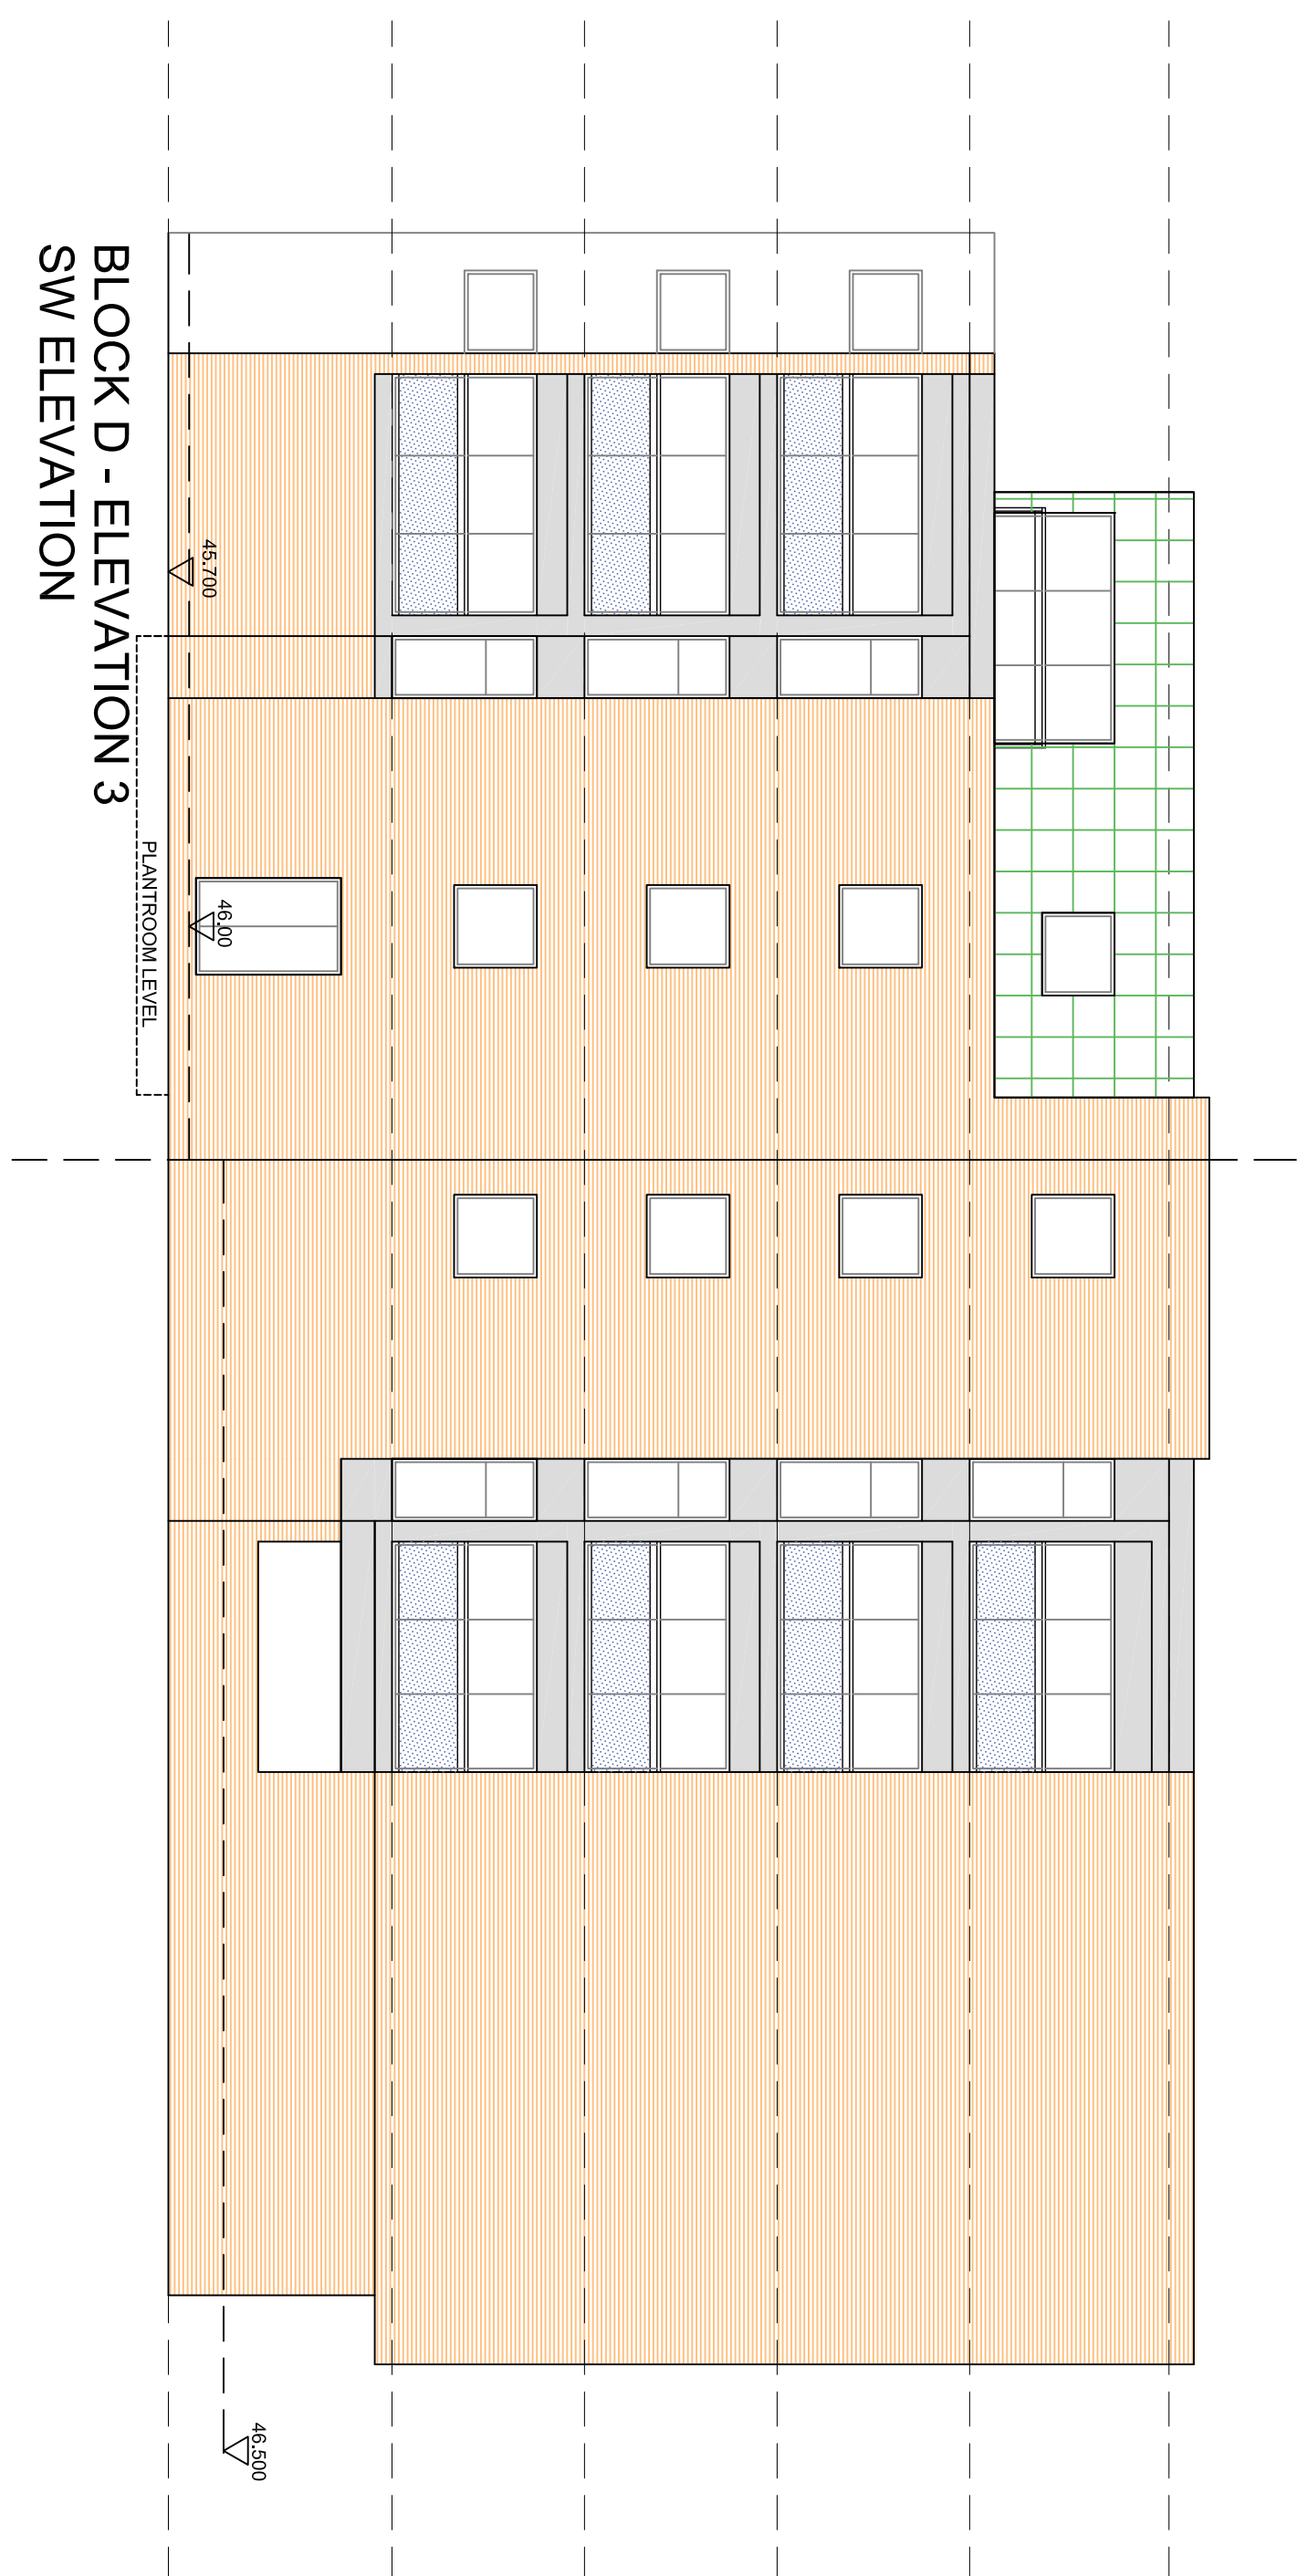


BLOCK D - ELEVATION 3
SW ELEVATION

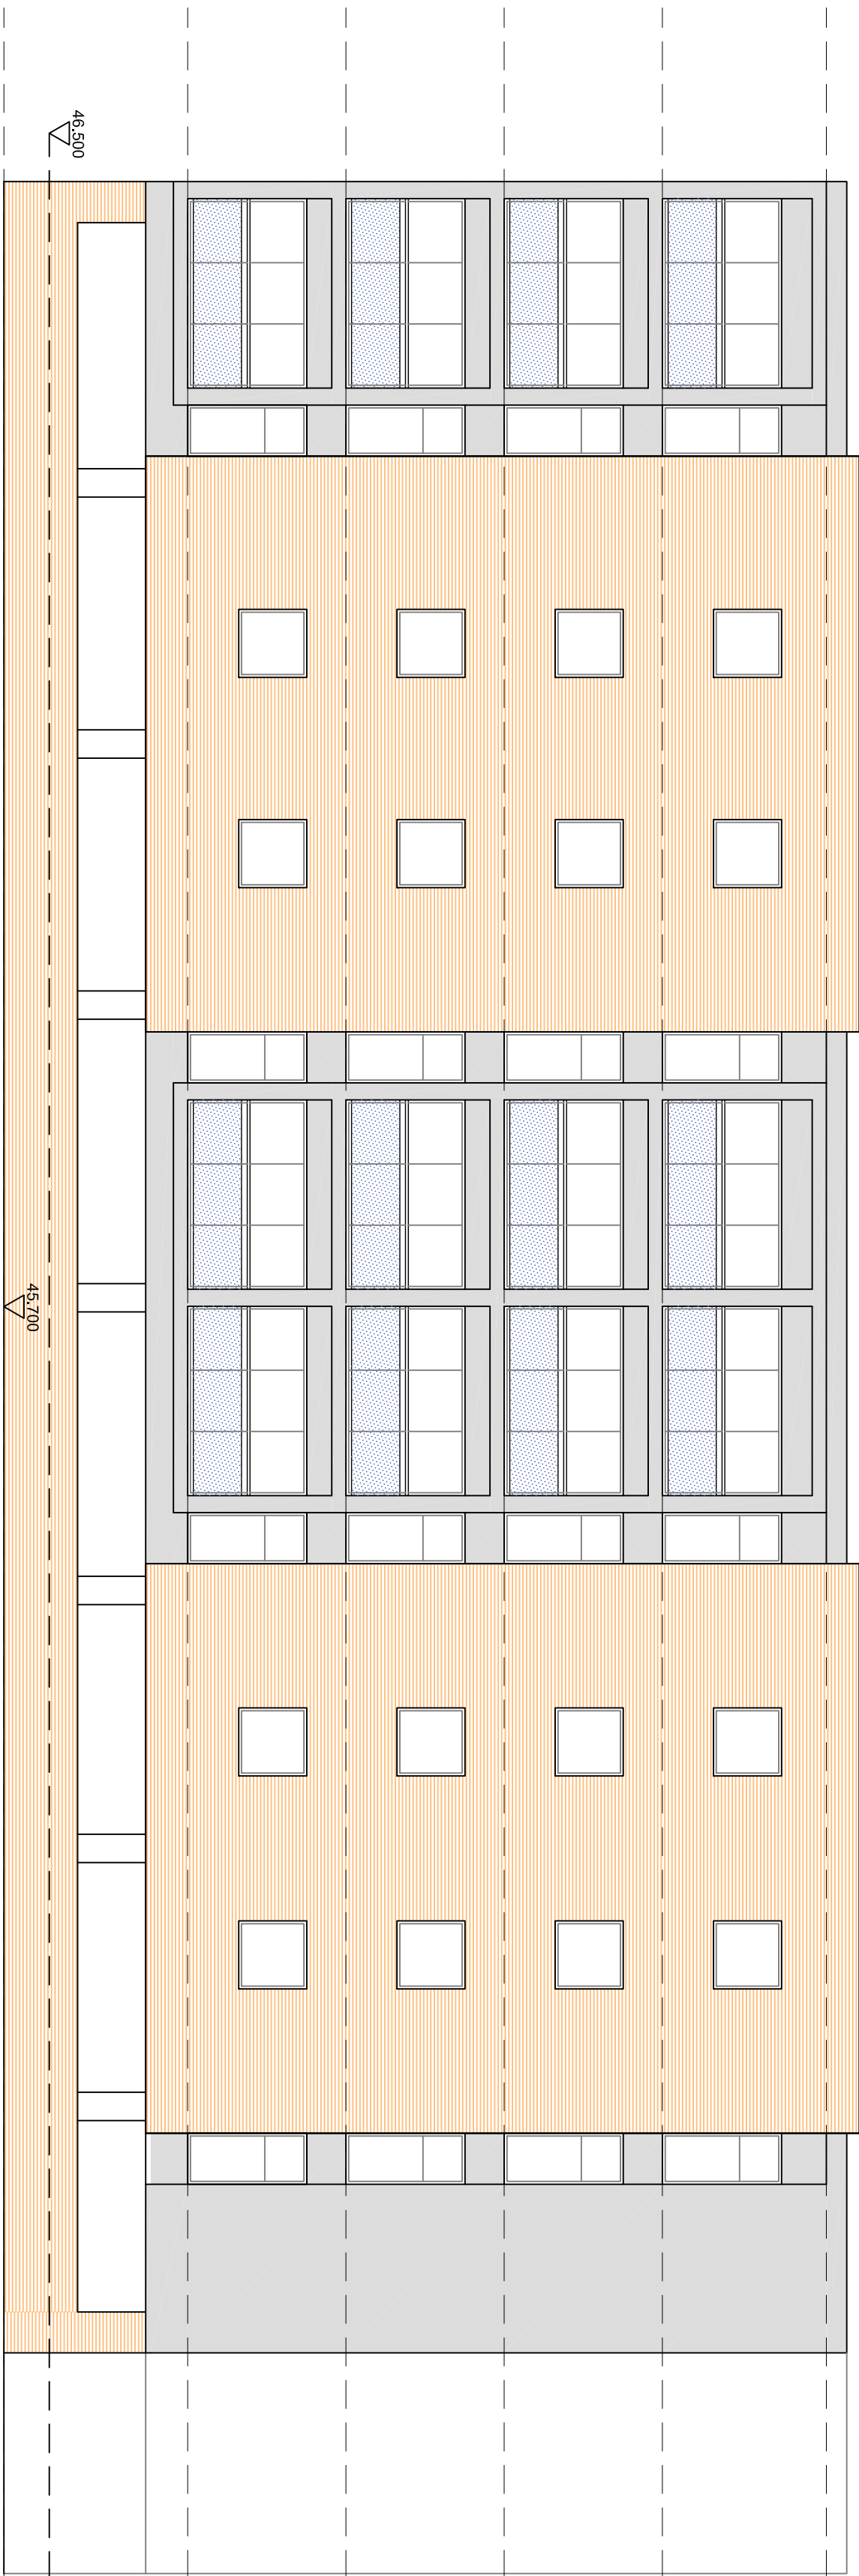

BLOCK D - ELEVATION 4
SE ELEVATION

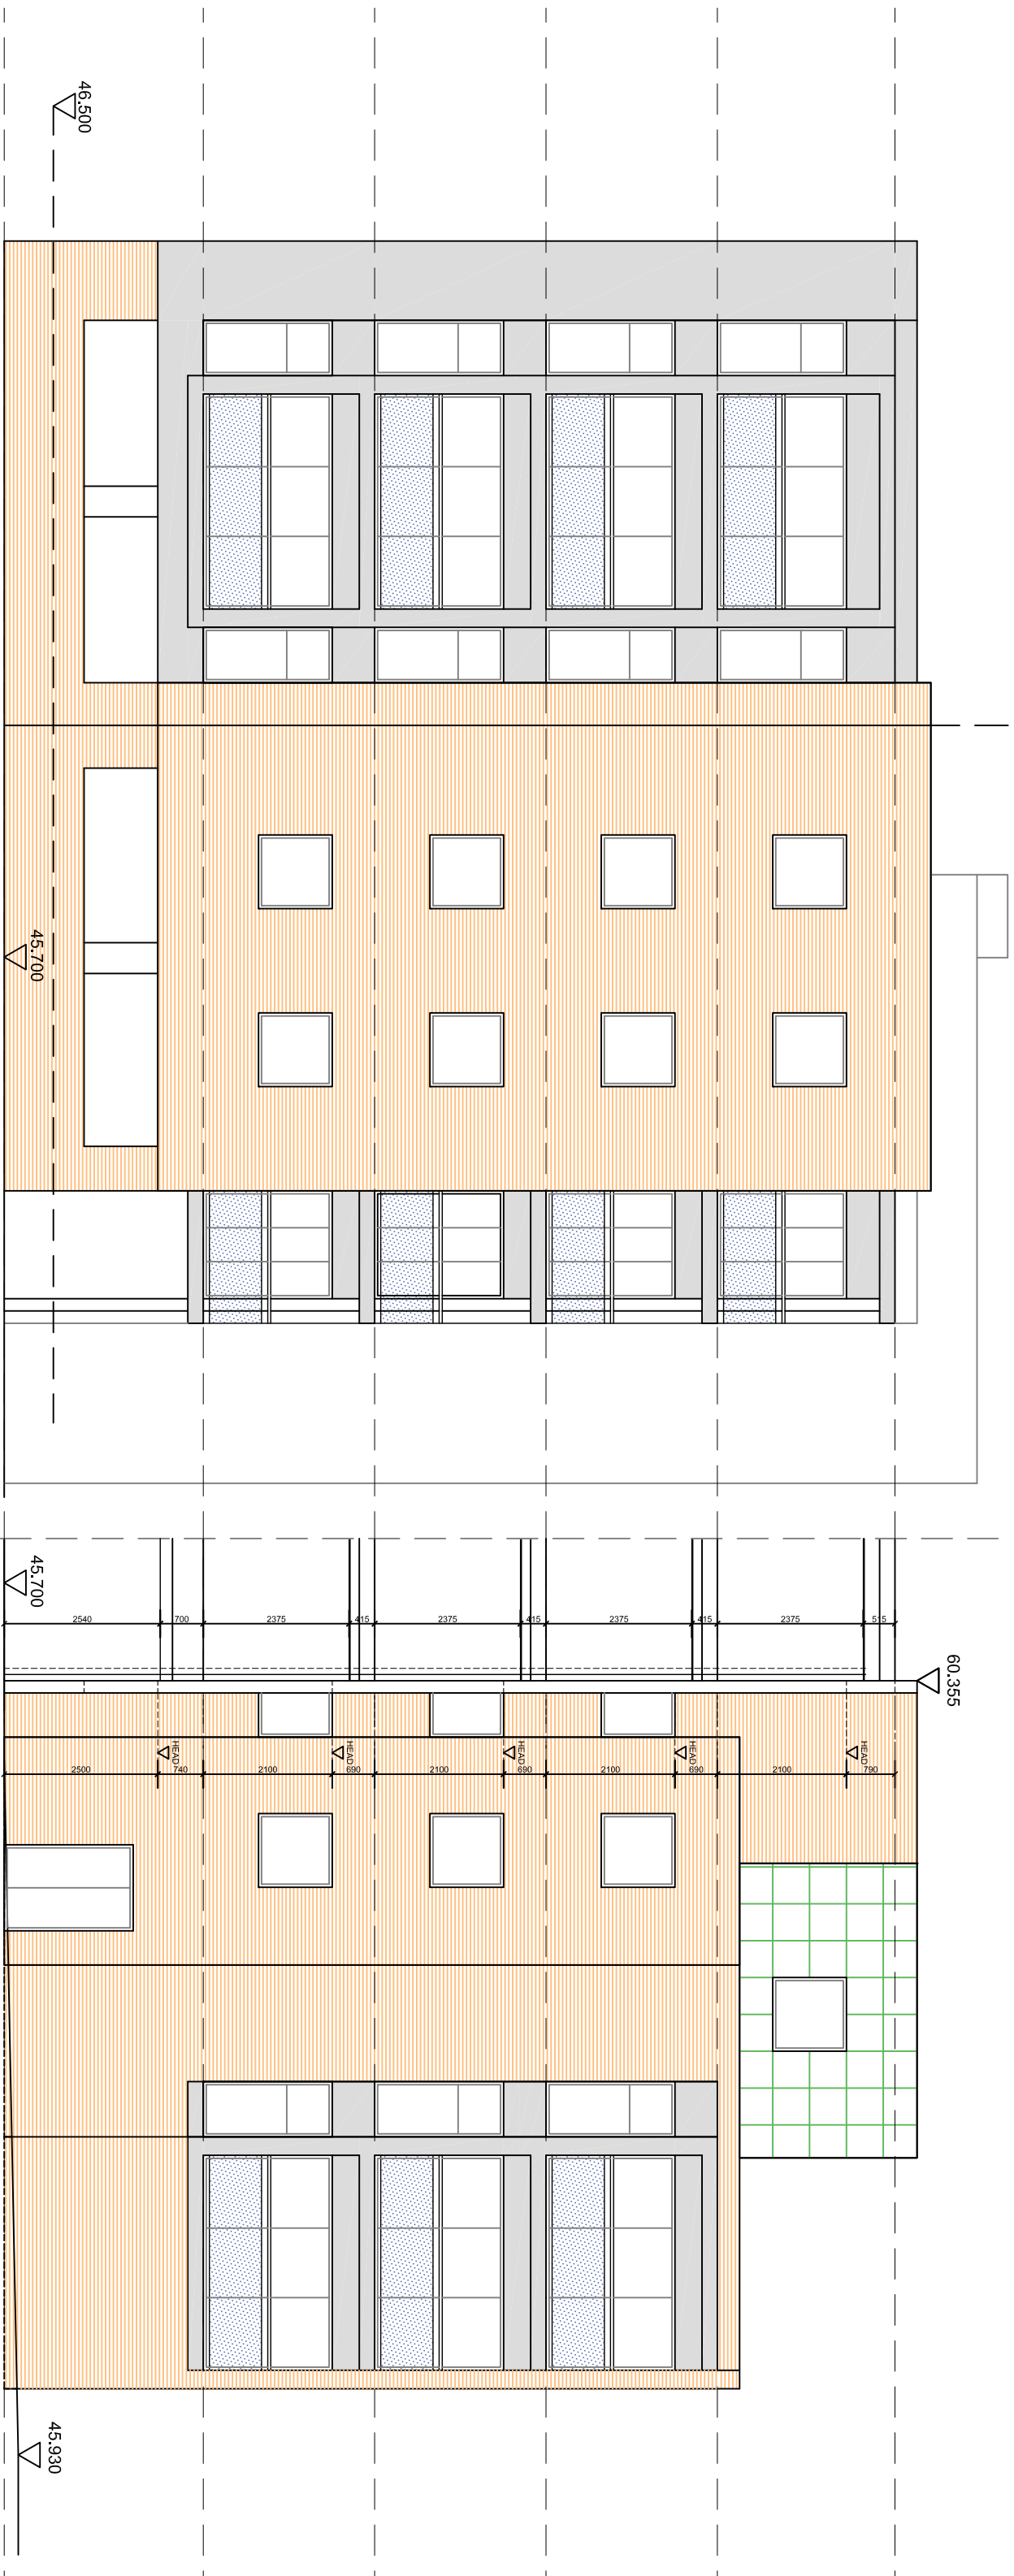


BLOCK D - ELEVATION 5

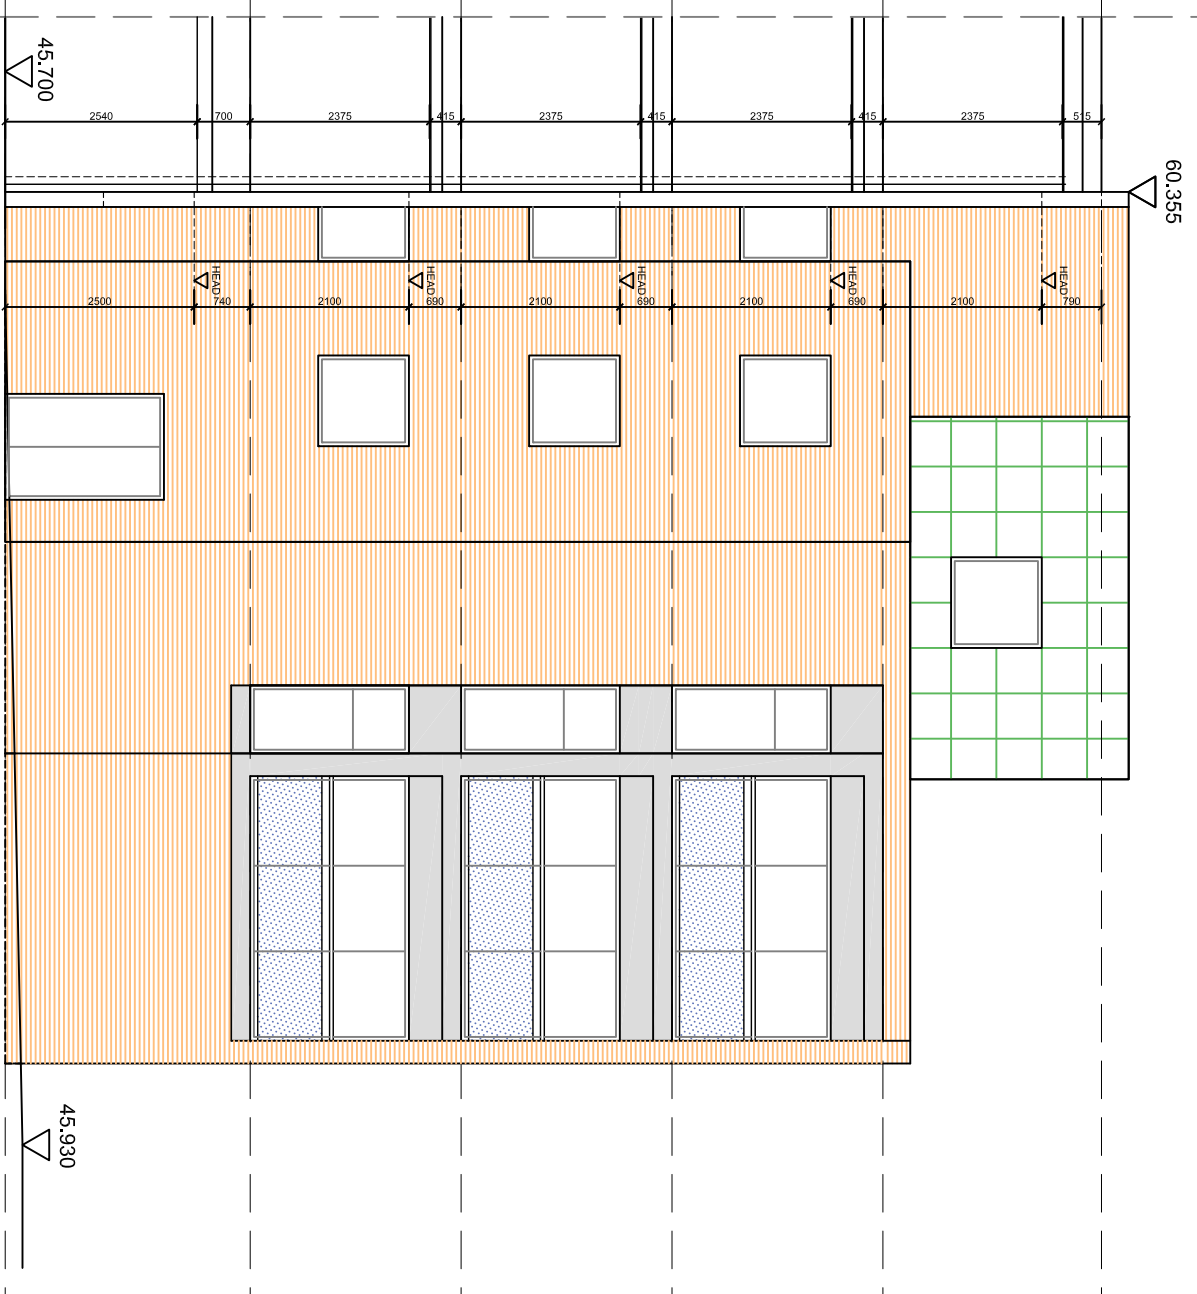

BLOCK D - ELEVATION 6

- MAIN FACING BRICK- IBSTOCK- SEVENOAKS YELLOW
- RENDER- K REND (Or similar)- OFF WHITE
- MARLEY ETERNIT EQUITONE TEXTURA- TG601 BUTTERWICK

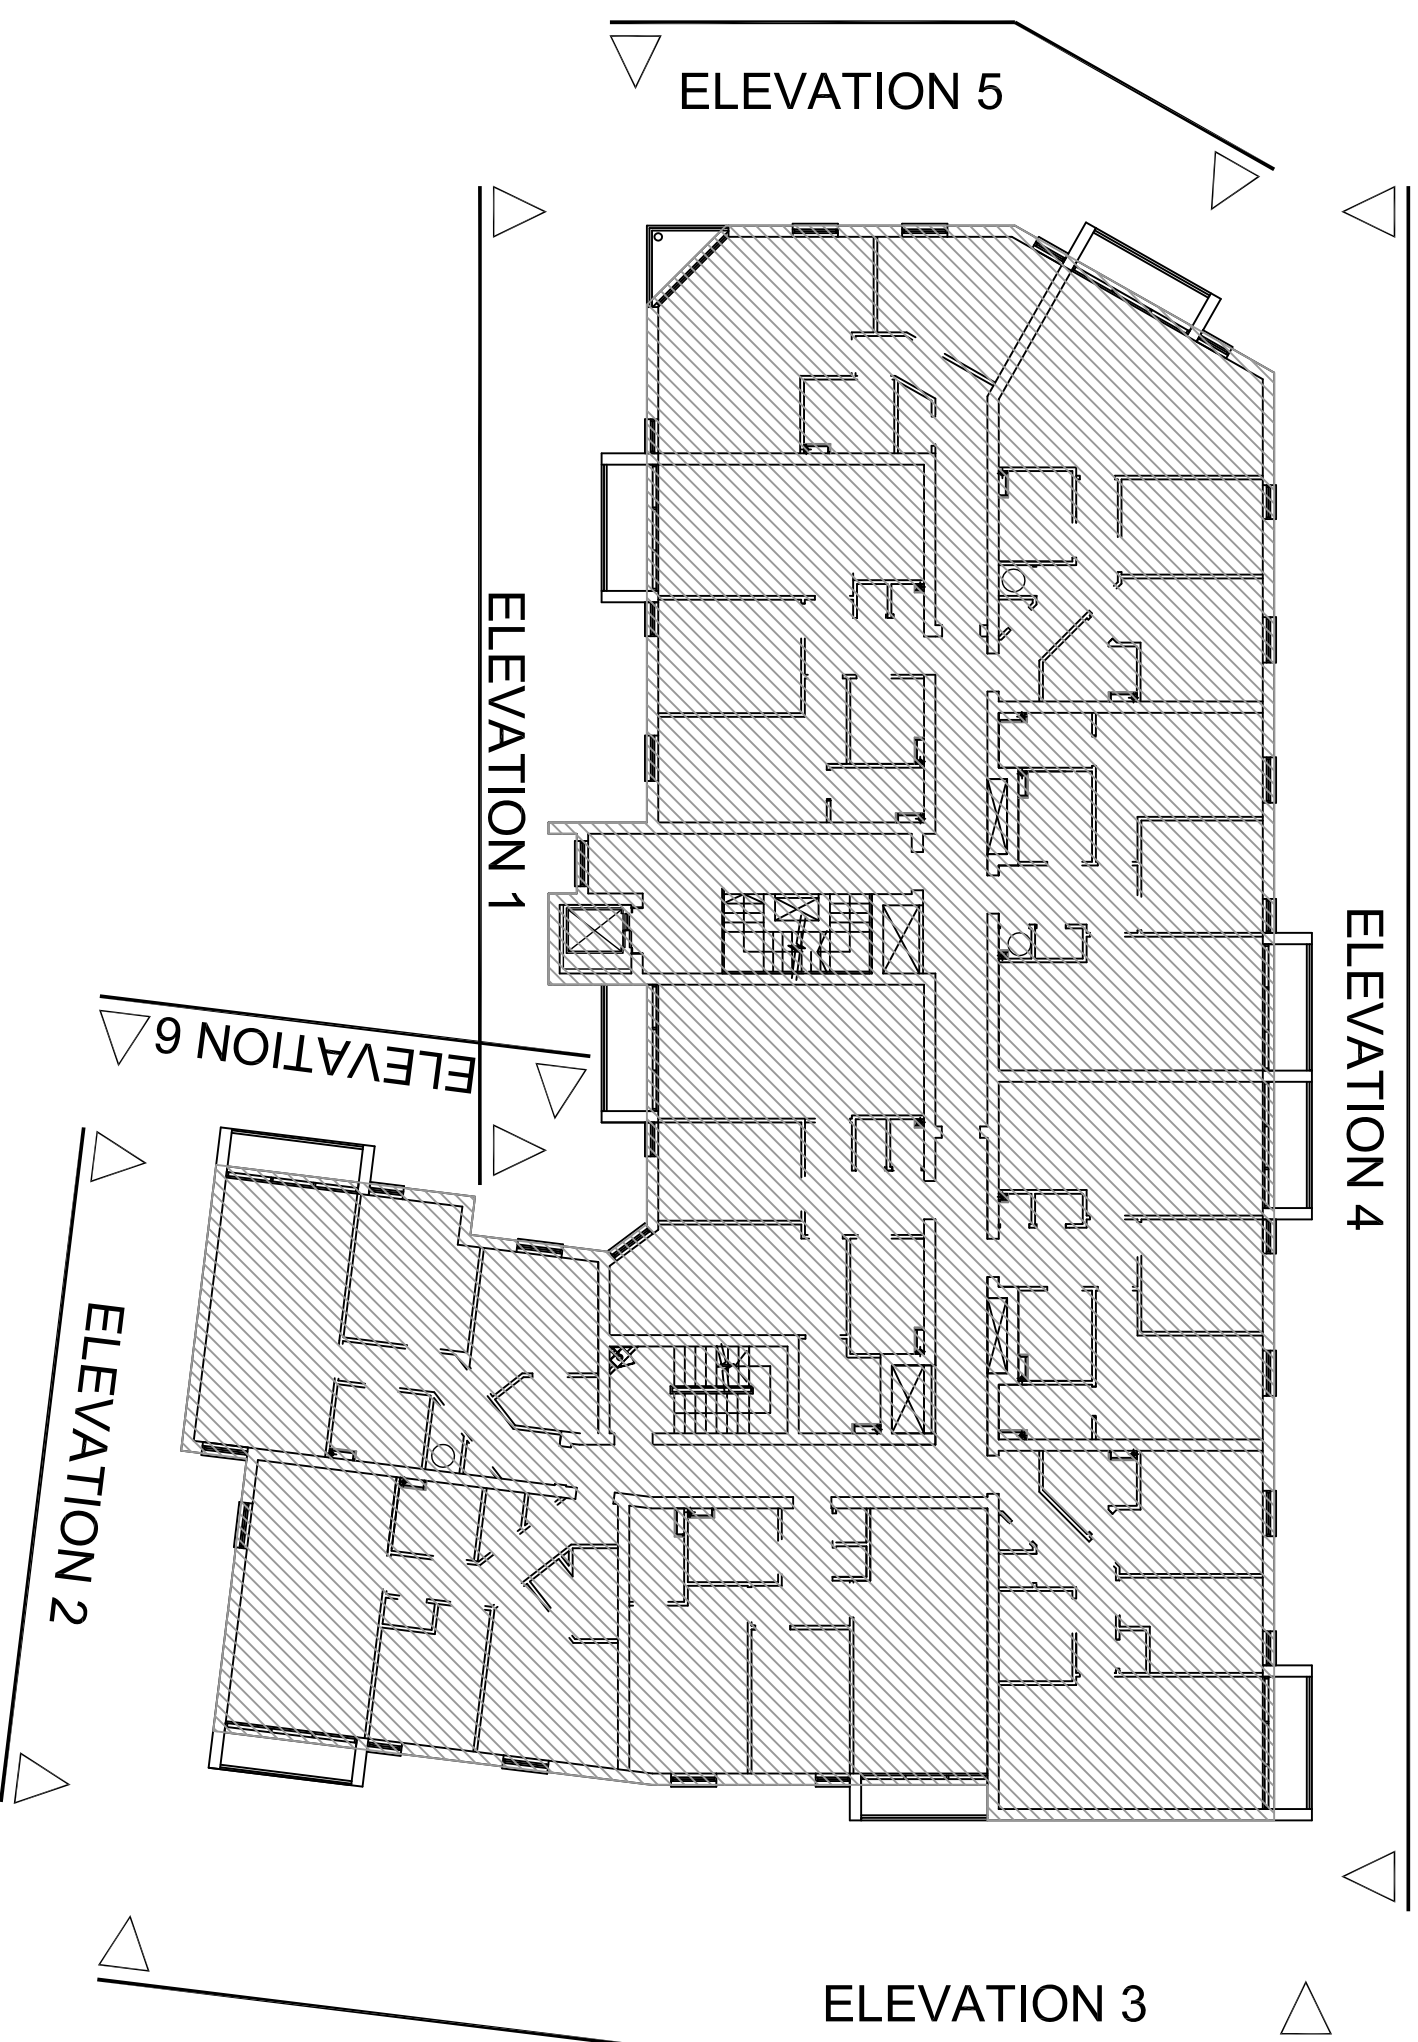

ELEVATIONS

BLOCK D
ICKENHAM PARK
RUSLIP

Taylor Wimpey

Telephone: 01483 763028
Fax: 01483 740463
e-mail: info@wadp.co.uk

62 Weil Lane
Tobell
Wotton
Surrey
GU21 4PS

ARCHITECTS

WADP

PL2: MAIN FACING BRICK TYPE AGREED TO BERTOK

20667_A_D_MAT

PL2