
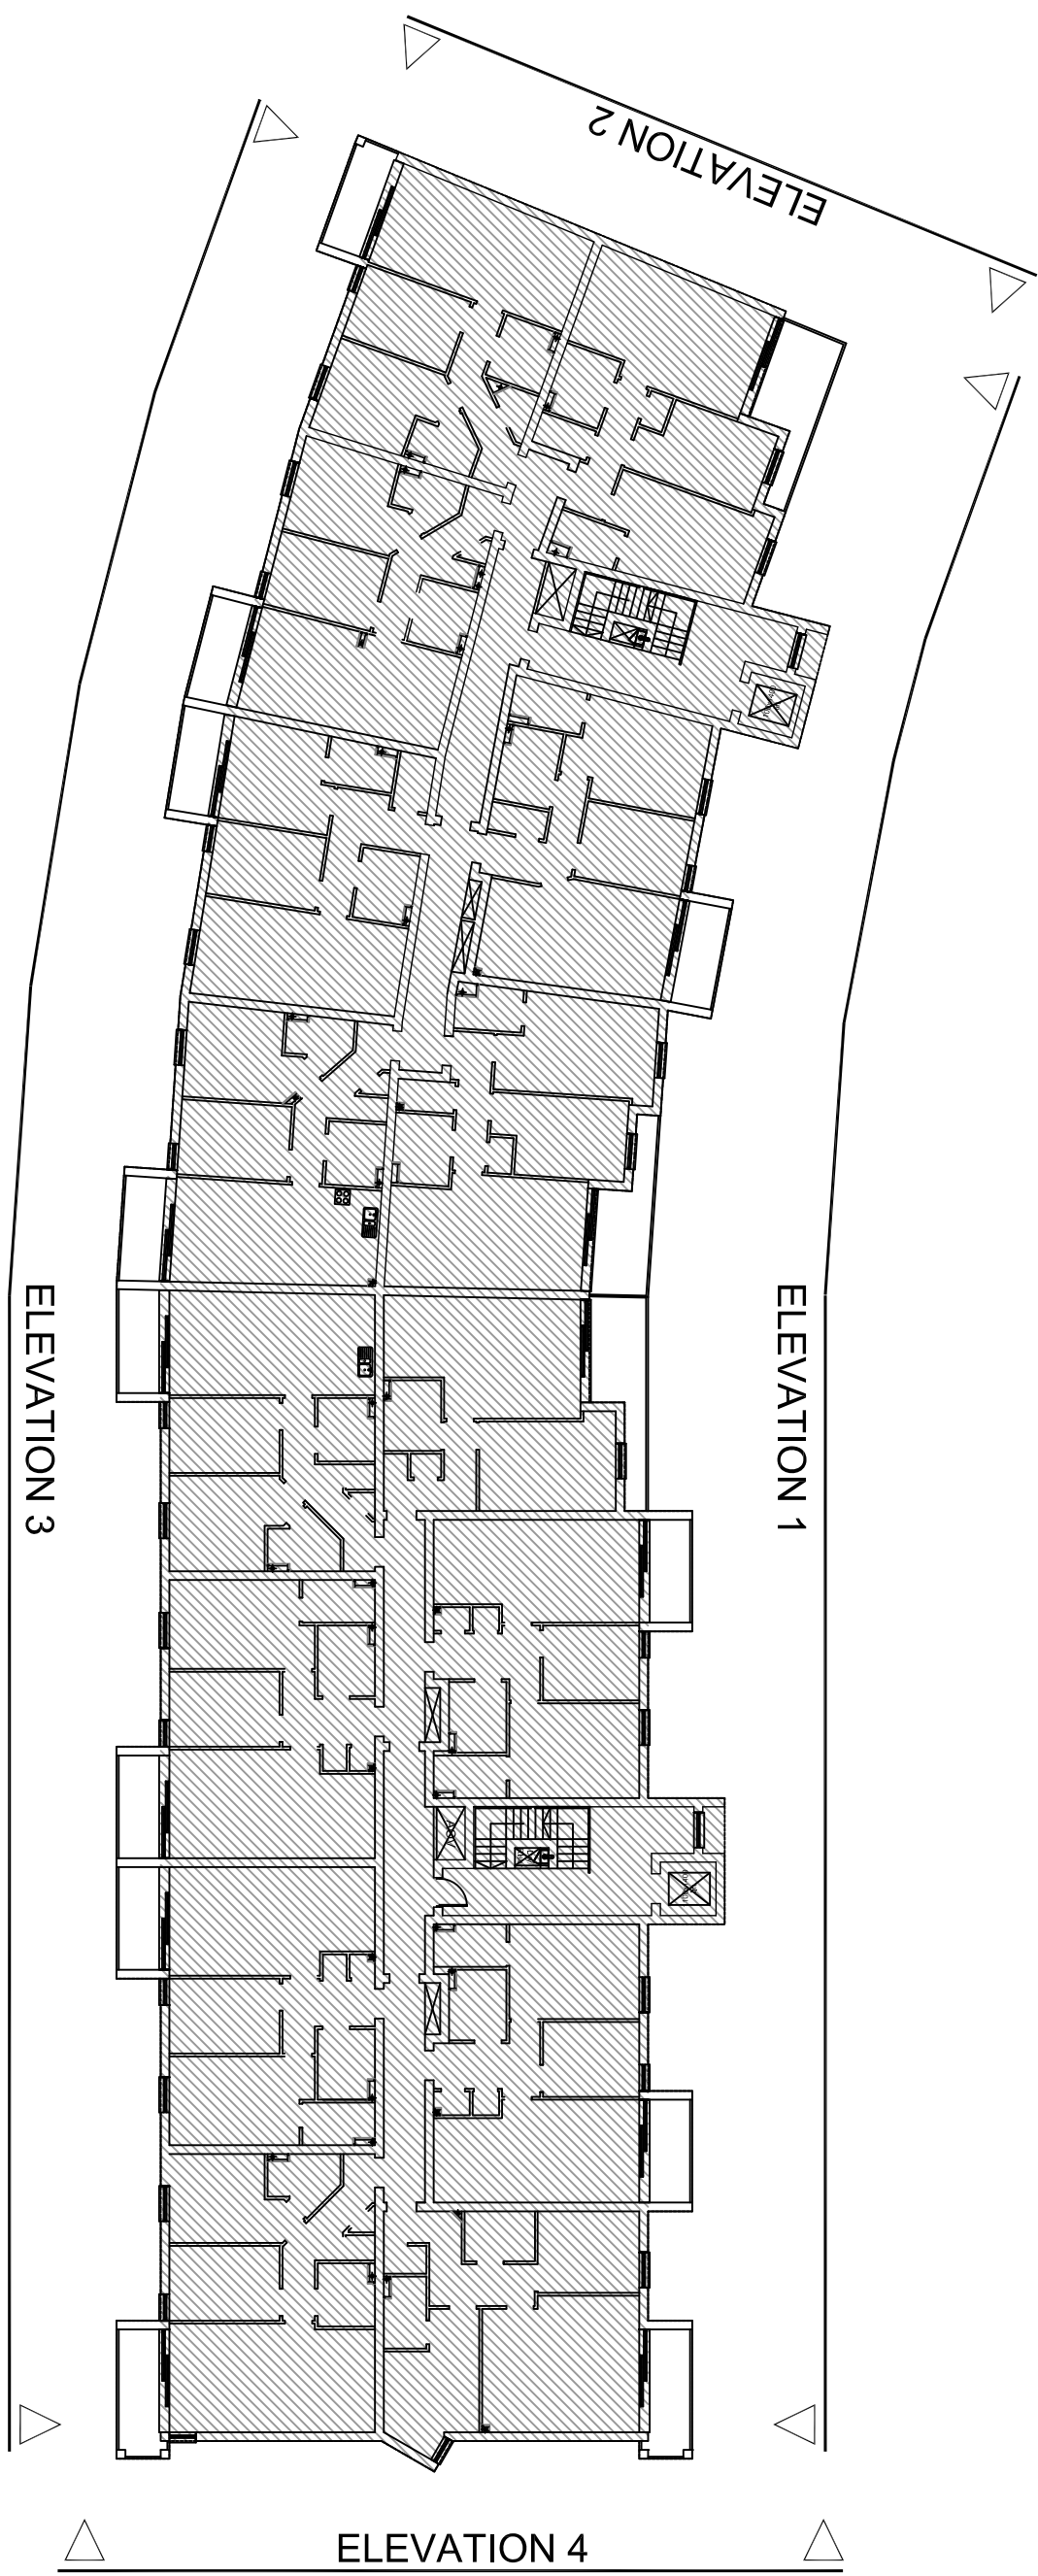
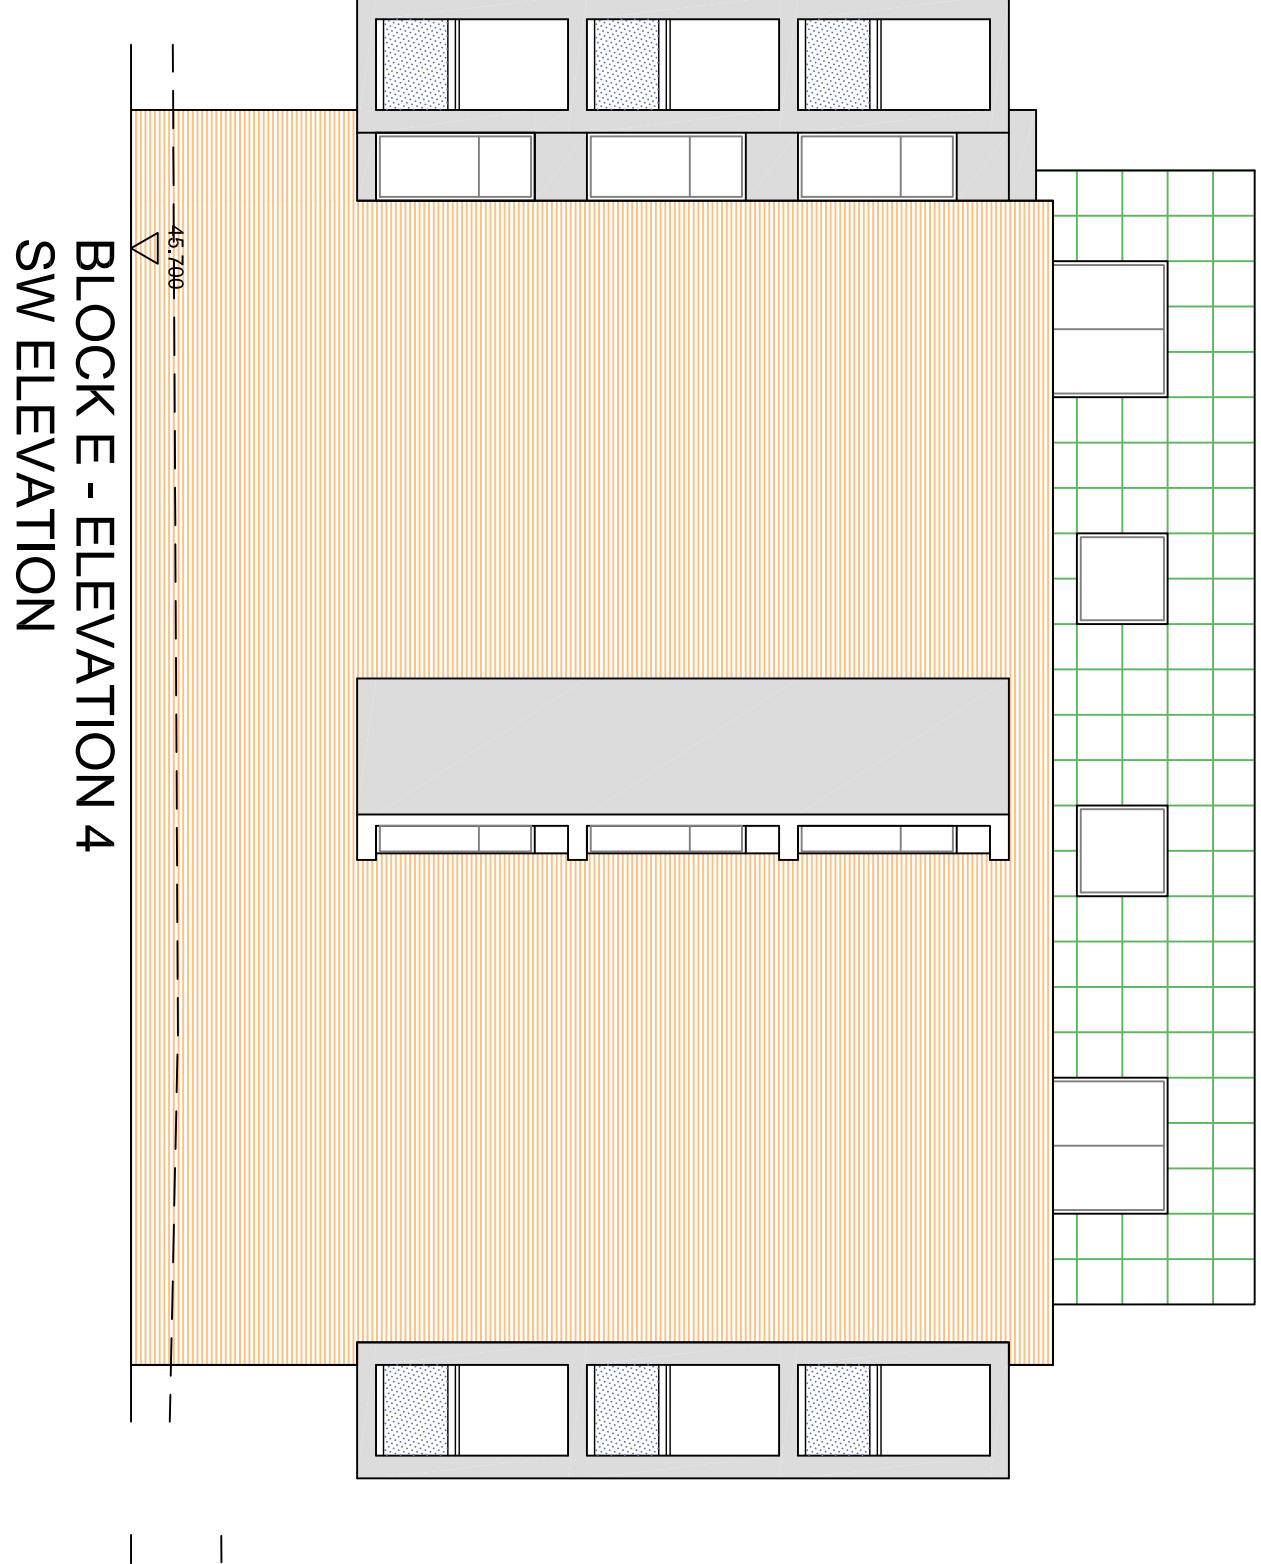
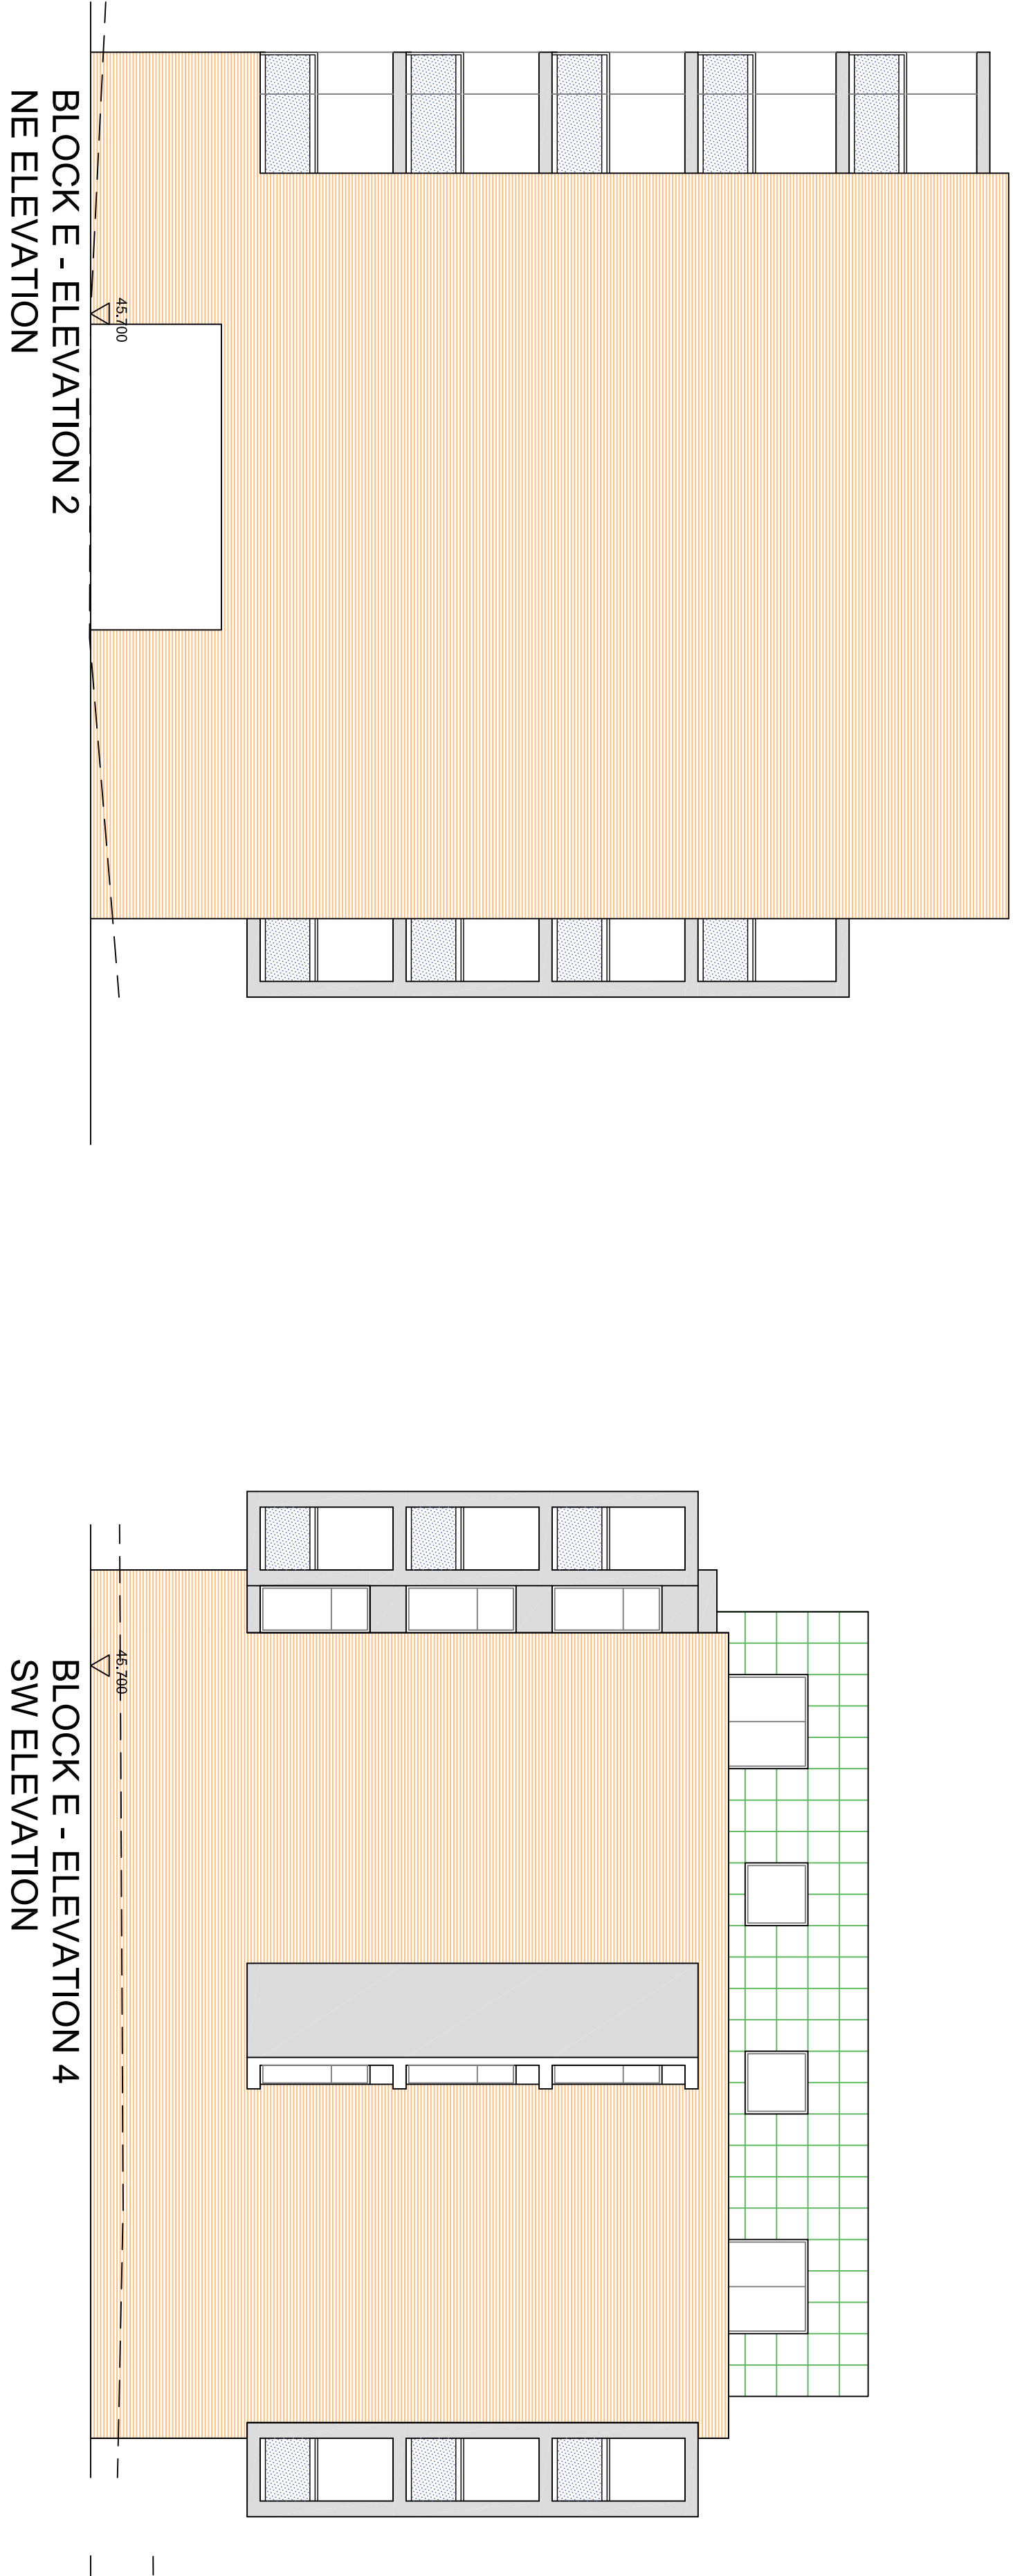
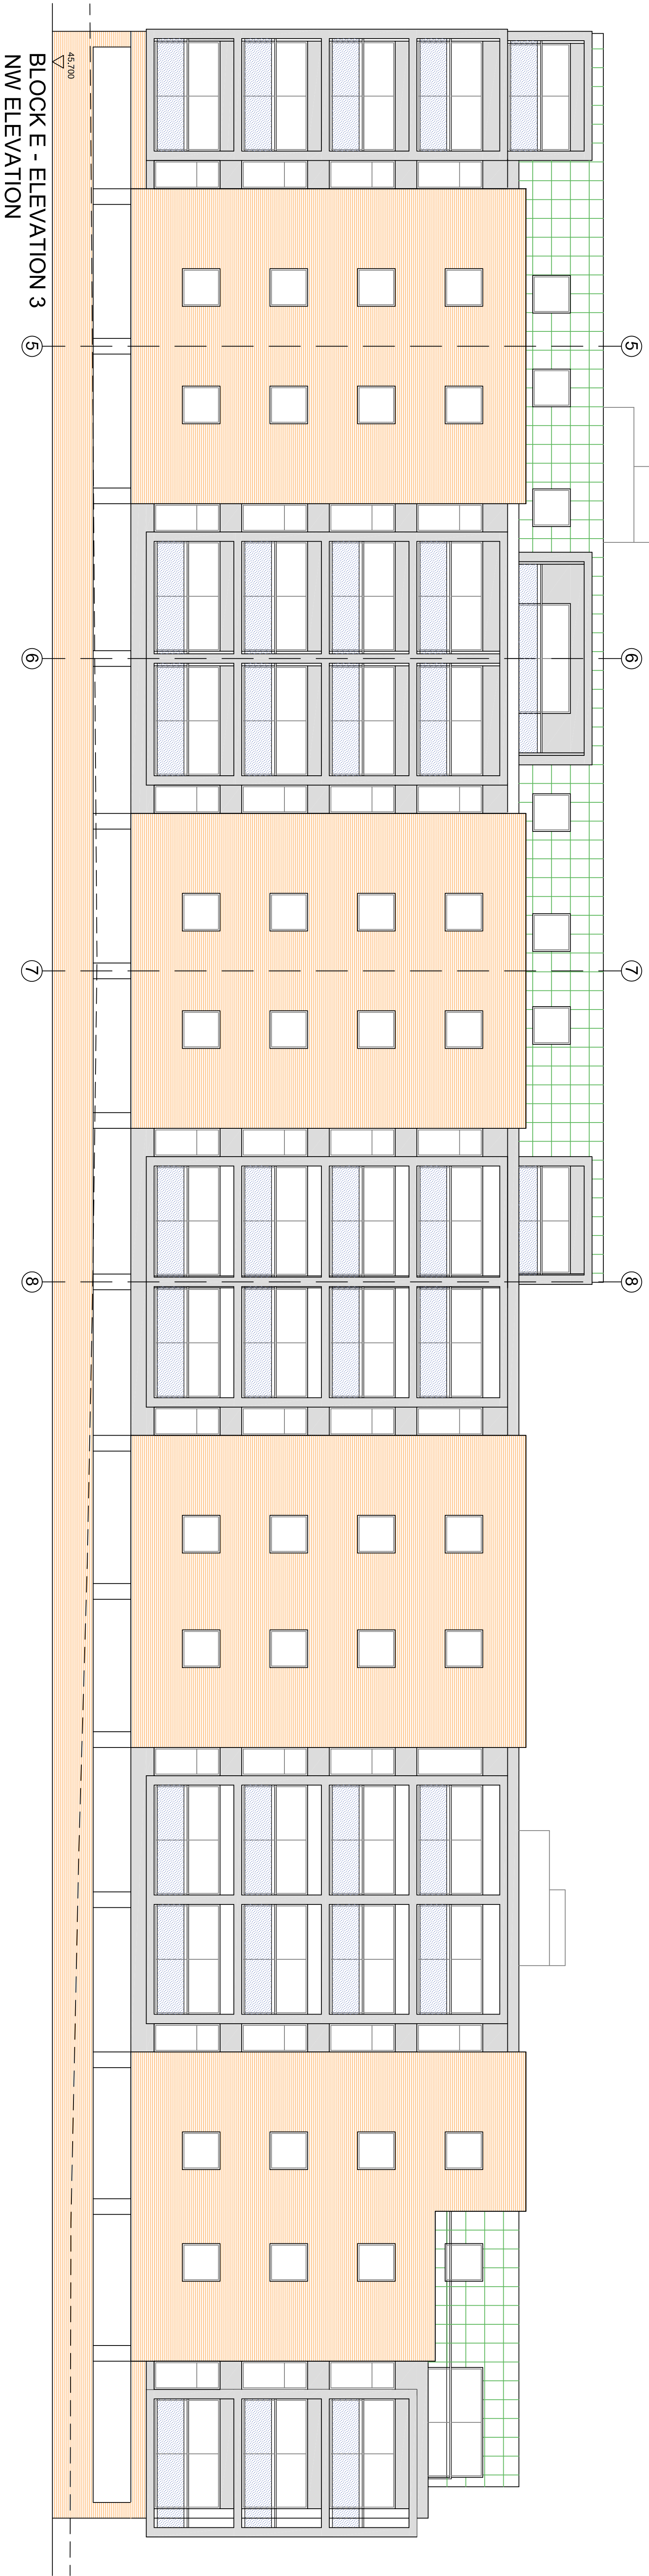


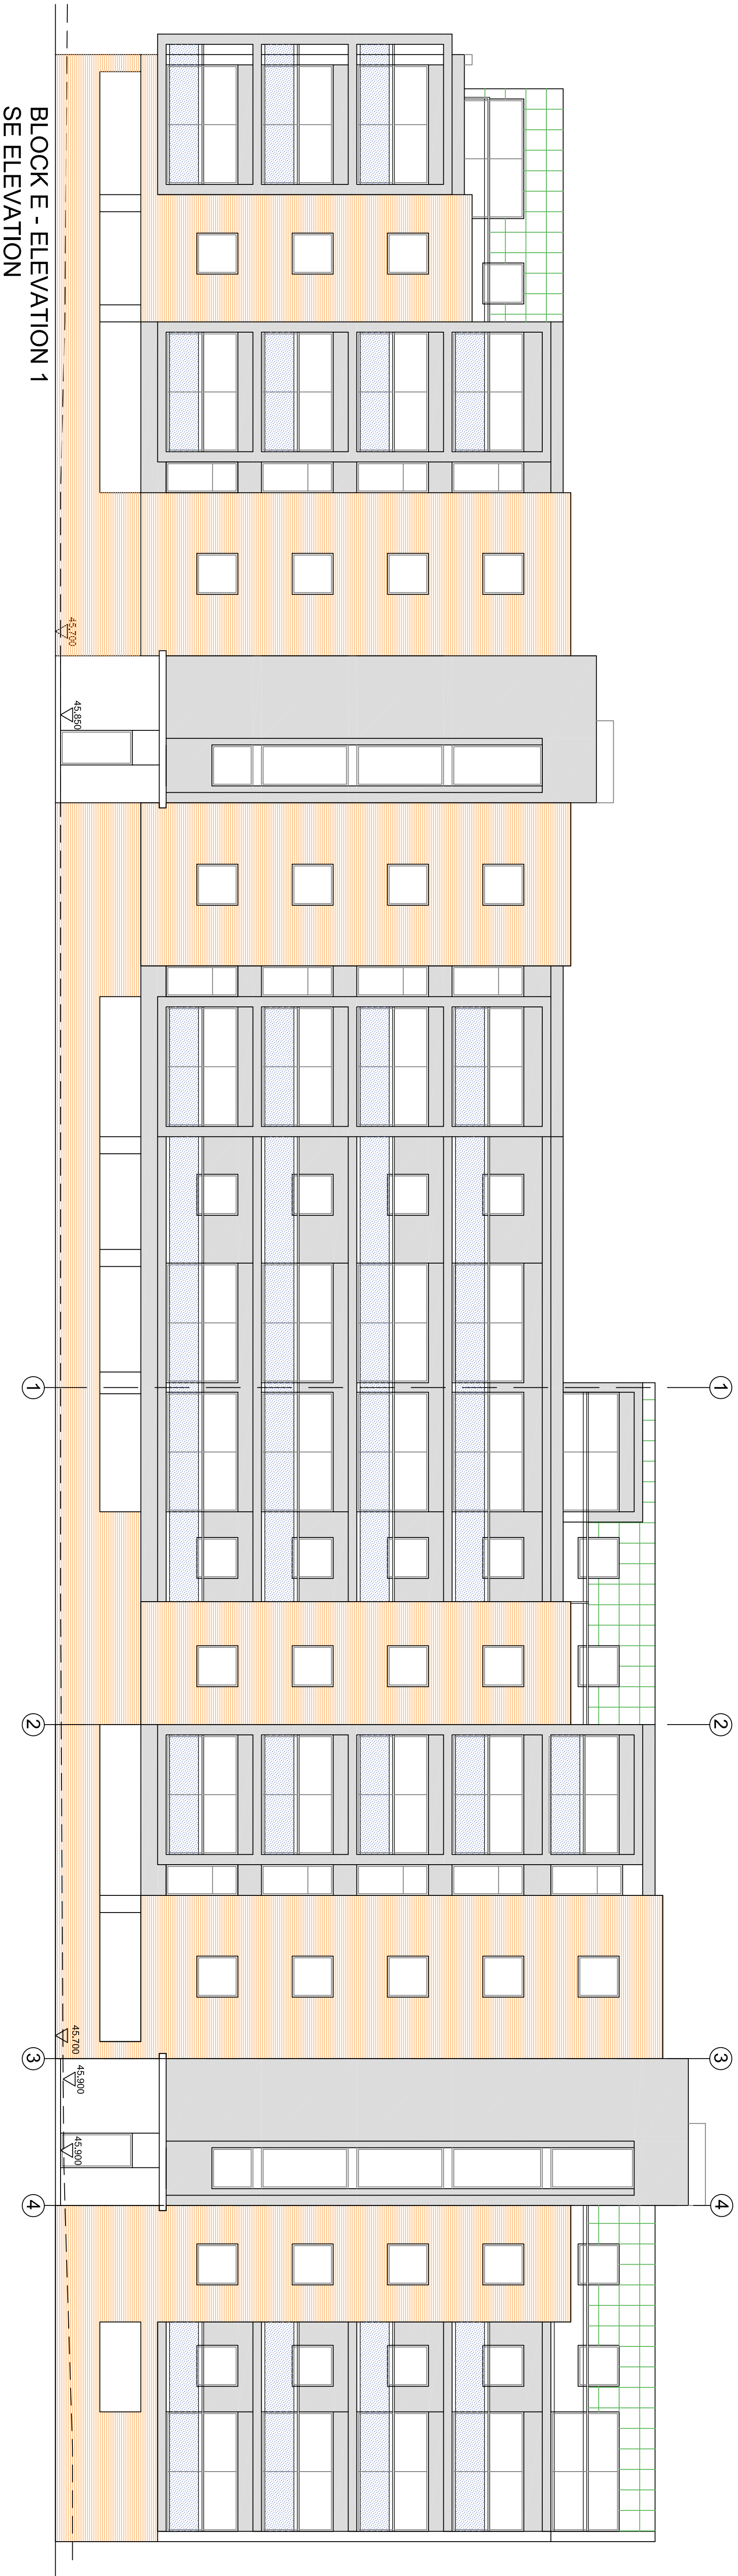

- MAIN FACING BRICK - IBSTOCK - SEVENOAKS YELLOW
- RENDER - K REND (Or similar) - OFF WHITE
- MARLEY ETERNIT EQUITONE TEXTURA - TG601 BUTTERWICK

PL2: MAIN FACING BRICK TYPE AGREED TO IBSTOCK

WADP

ARCHITECTS

62 Weil Lane
Toswell
Worcester
Worcestershire
GU21 4PS

Telephone: 01483 763028
Fax: 01483 740463
e-mail: info@wadp.co.uk

Taylor Wimpey

BLOCK E
ICKENHAM PARK
RUSLIP

ELEVATIONS

1:100 @ A0

FEB 15

TG

20667_A_E_MAT

PL2