

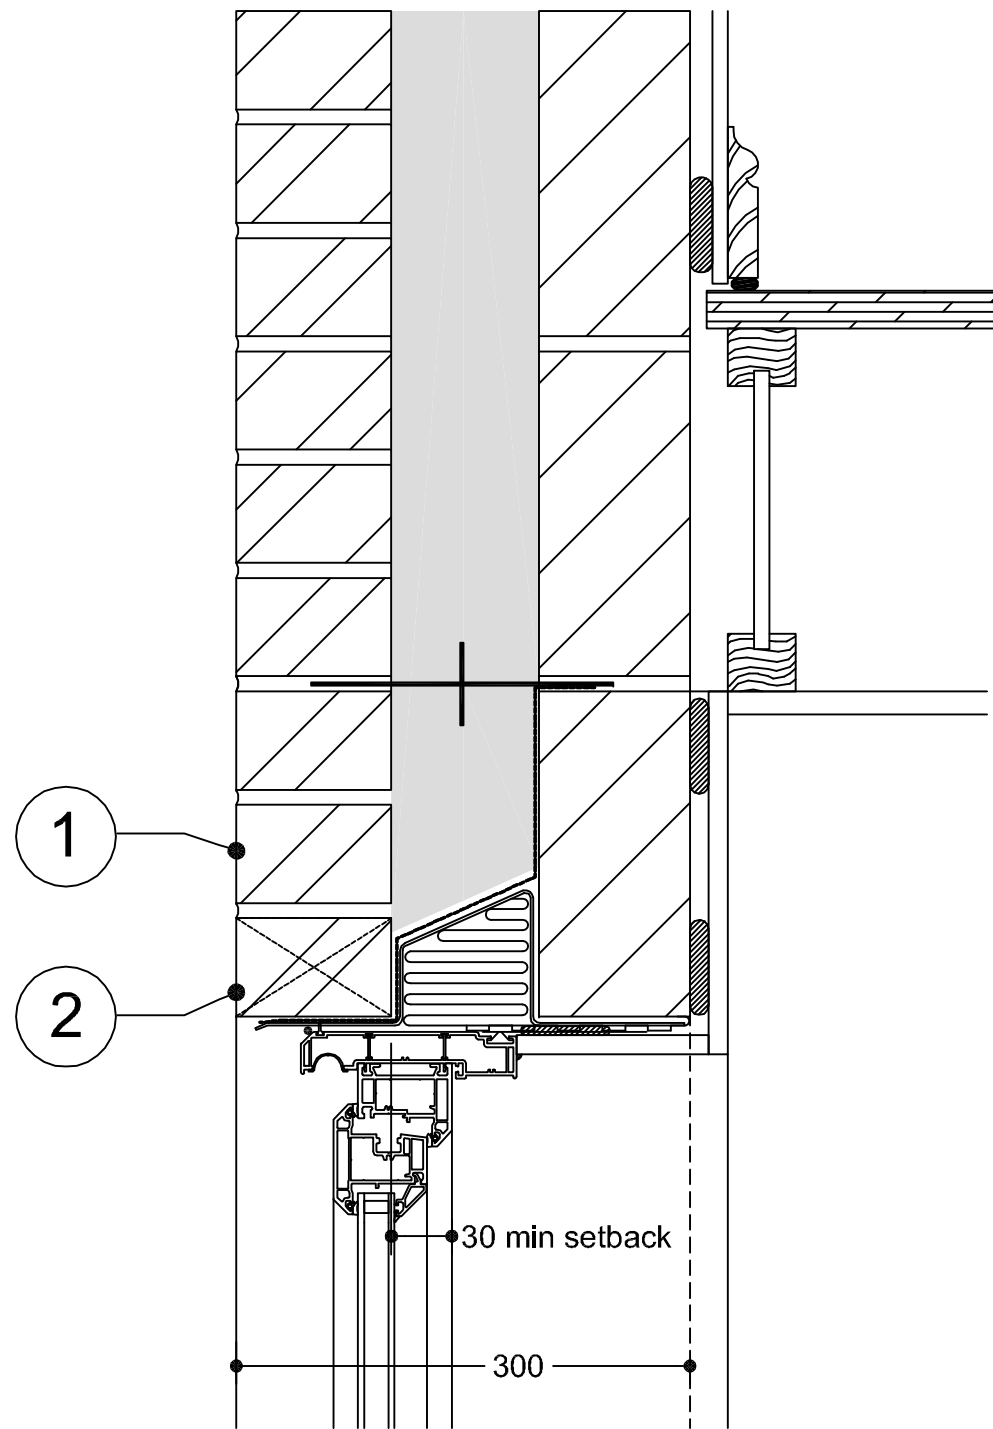


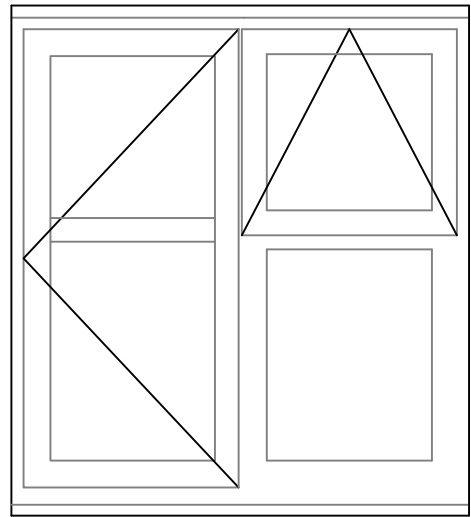

STANDARD REVEAL DETAIL - HOUSE TYPES.
30mm min. SETBACK - Suitable for
'sheltered to severe' exposure.


Window Head BRICK

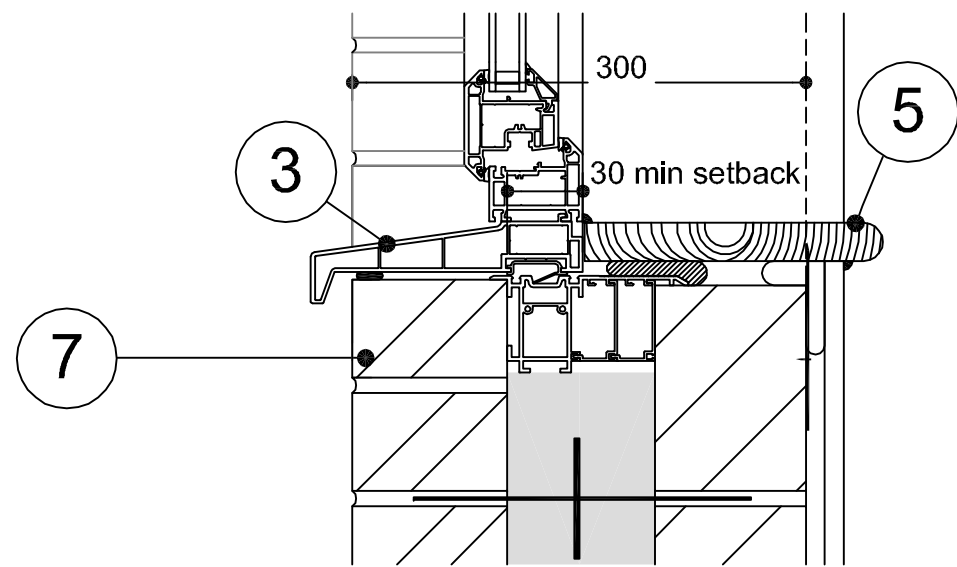

30mm min. SETBACK - Suitable for
'sheltered to severe' exposure.

Window Cill BRICK - No feature

BRICK HEAD AND CILL NO FEATURES

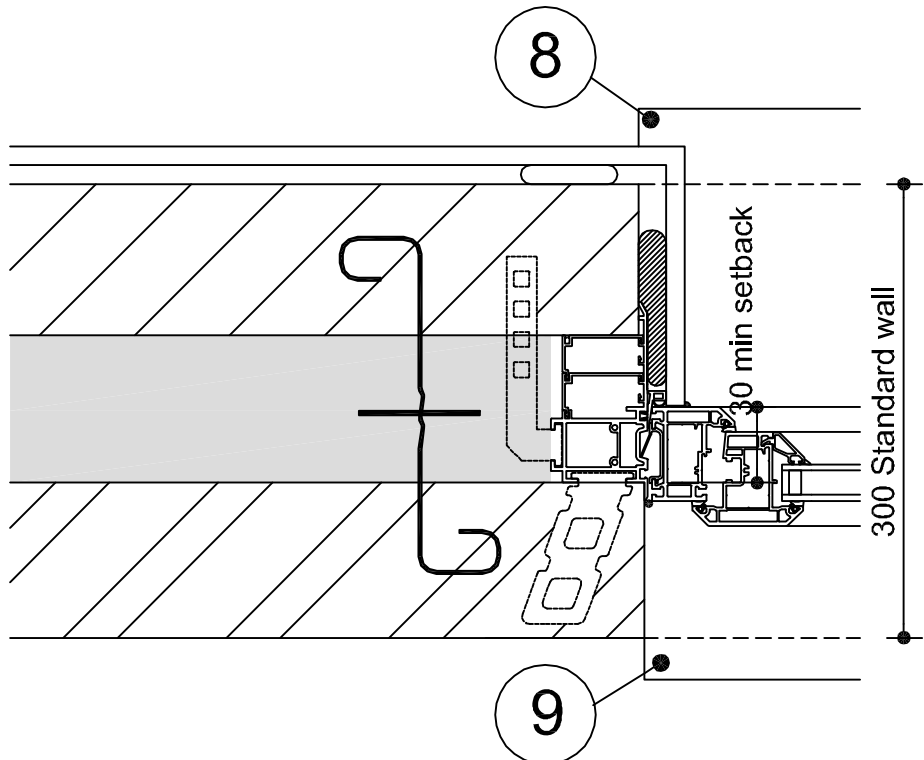

30mm min. SETBACK - Suitable for
'sheltered to severe' exposure.

Window Jamb Detail C - Standard Reveal

DOORS AND WINDOWS 13

DO NOT SCALE FROM THIS DRAWING. USE WRITTEN DIMENSIONS ONLY.
ANY DISCREPANCIES OR SUGGESTED REVISIONS TO BE REPORTED TO TAYLOR WIMPEY UK.
DRAWING TO BE READ IN CONJUNCTION WITH LATEST TAYLOR
WIMPEY NATIONAL CONSTRUCTION SPECIFICATION.

DOORS & WINDOWS GENERAL NOTES:
Refer to Building Regulations Approved Documents
Parts B (Fire Safety-escape windows), Part F
(Ventilation), Part K (Protection from
collision/Impact) and
Part N (Glazing).

Air Barrier Continuity:
Apply continuous ribbons of adhesive along top of wall. Apply
expanding foam tape or sealant under the skirting & continuous bead
of sealant to the back of the skirting prior to fixing. Where there is
no skirting apply expanding foam tape or sealant between plasterboard
& floor. Seal all penetrations in the plasterboard.

LEGEND:

1. Window head feature detail may vary.
2. Cavity tray and weepholes.
3. 180mm Pvc-u cill.
4. 200mm Pvc-u cill.
5. 25x210mm MDF cillboard.
6. 25x190mm MDF cillboard.
7. Window cill feature may vary.
8. Line of window board.
9. Line of cill.
10. 120mm Stub cill.
11. 140mm Stub cill.

WADP Limited Registered in England No. 4564928
Registered office: Station House, Connaught Road, Brookwood,
GU24 0ER



RIBA CHARTERED PRACTICE
NUMBER 20000159

Drawings not to be scaled.
Work to figured dimensions only.
All dimensions to be checked on site, and any
discrepancies reported to the Architect immediately

All drawings are to be read in conjunction the Taylor
Wimpey Company Specification and Project
Specifications. Company Standard Details and with the
current Building Regulations and Codes of Practice.

It is the Contractor's responsibility to ensure that all
works are carried out in accordance with the same.

All concrete work to be carried out in accordance with
BS EN 1992-1-1:2004.

All brickwork and blockwork to be carried out in
accordance with BS EN 1996-1-2:2005.

All structural steelwork to be carried out in accordance
with BS EN 1993-1-1:2005 Steelwork to be Grade
S275.

All structural timber to be used in accordance with BS
EN 1995-1-1:2004 and is to be preservative treated in
accordance with BS4072.

All plumbing to be in accordance with BS6700, BS EN
12056, BS6465:Part 1 and BS6367.

All glass falling within critical zones as defined by Part
N of the Building Regulations is to be toughened or
safety glass in accordance with BS EN 12600

All building works to be undertaken in accordance with
Robust Standard Accredited Details.

T1 19-02-15 TENDER ISSUE



ARCHITECTS

62 Well Lane
Horsell
Woking
Surrey
GU21 4PS

Telephone: 01483 763028
Fax: 01483 740463
e-mail info@wadp.co.uk

TaylorWimpey

STANDARD DETAILS
ICKENHAM PARK
WEST RUISLIP

WINDOW DETAIL
BRICK - NO FEATURE

TENDER ISSUE

1:5 @ A1

50mm @ A1

JAN 15

JT

20667_A_60-03

T1