



HOUSE TYPE P

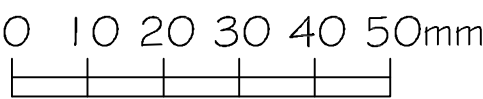


WADP Limited Registered in England No. 4594028
Registered office: The Courtyard, High Street, Chobham, Surrey
GU24 8AF

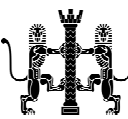

RIBA CHARTERED PRACTICE
NUMBER 20000159




HOUSE TYPE Q

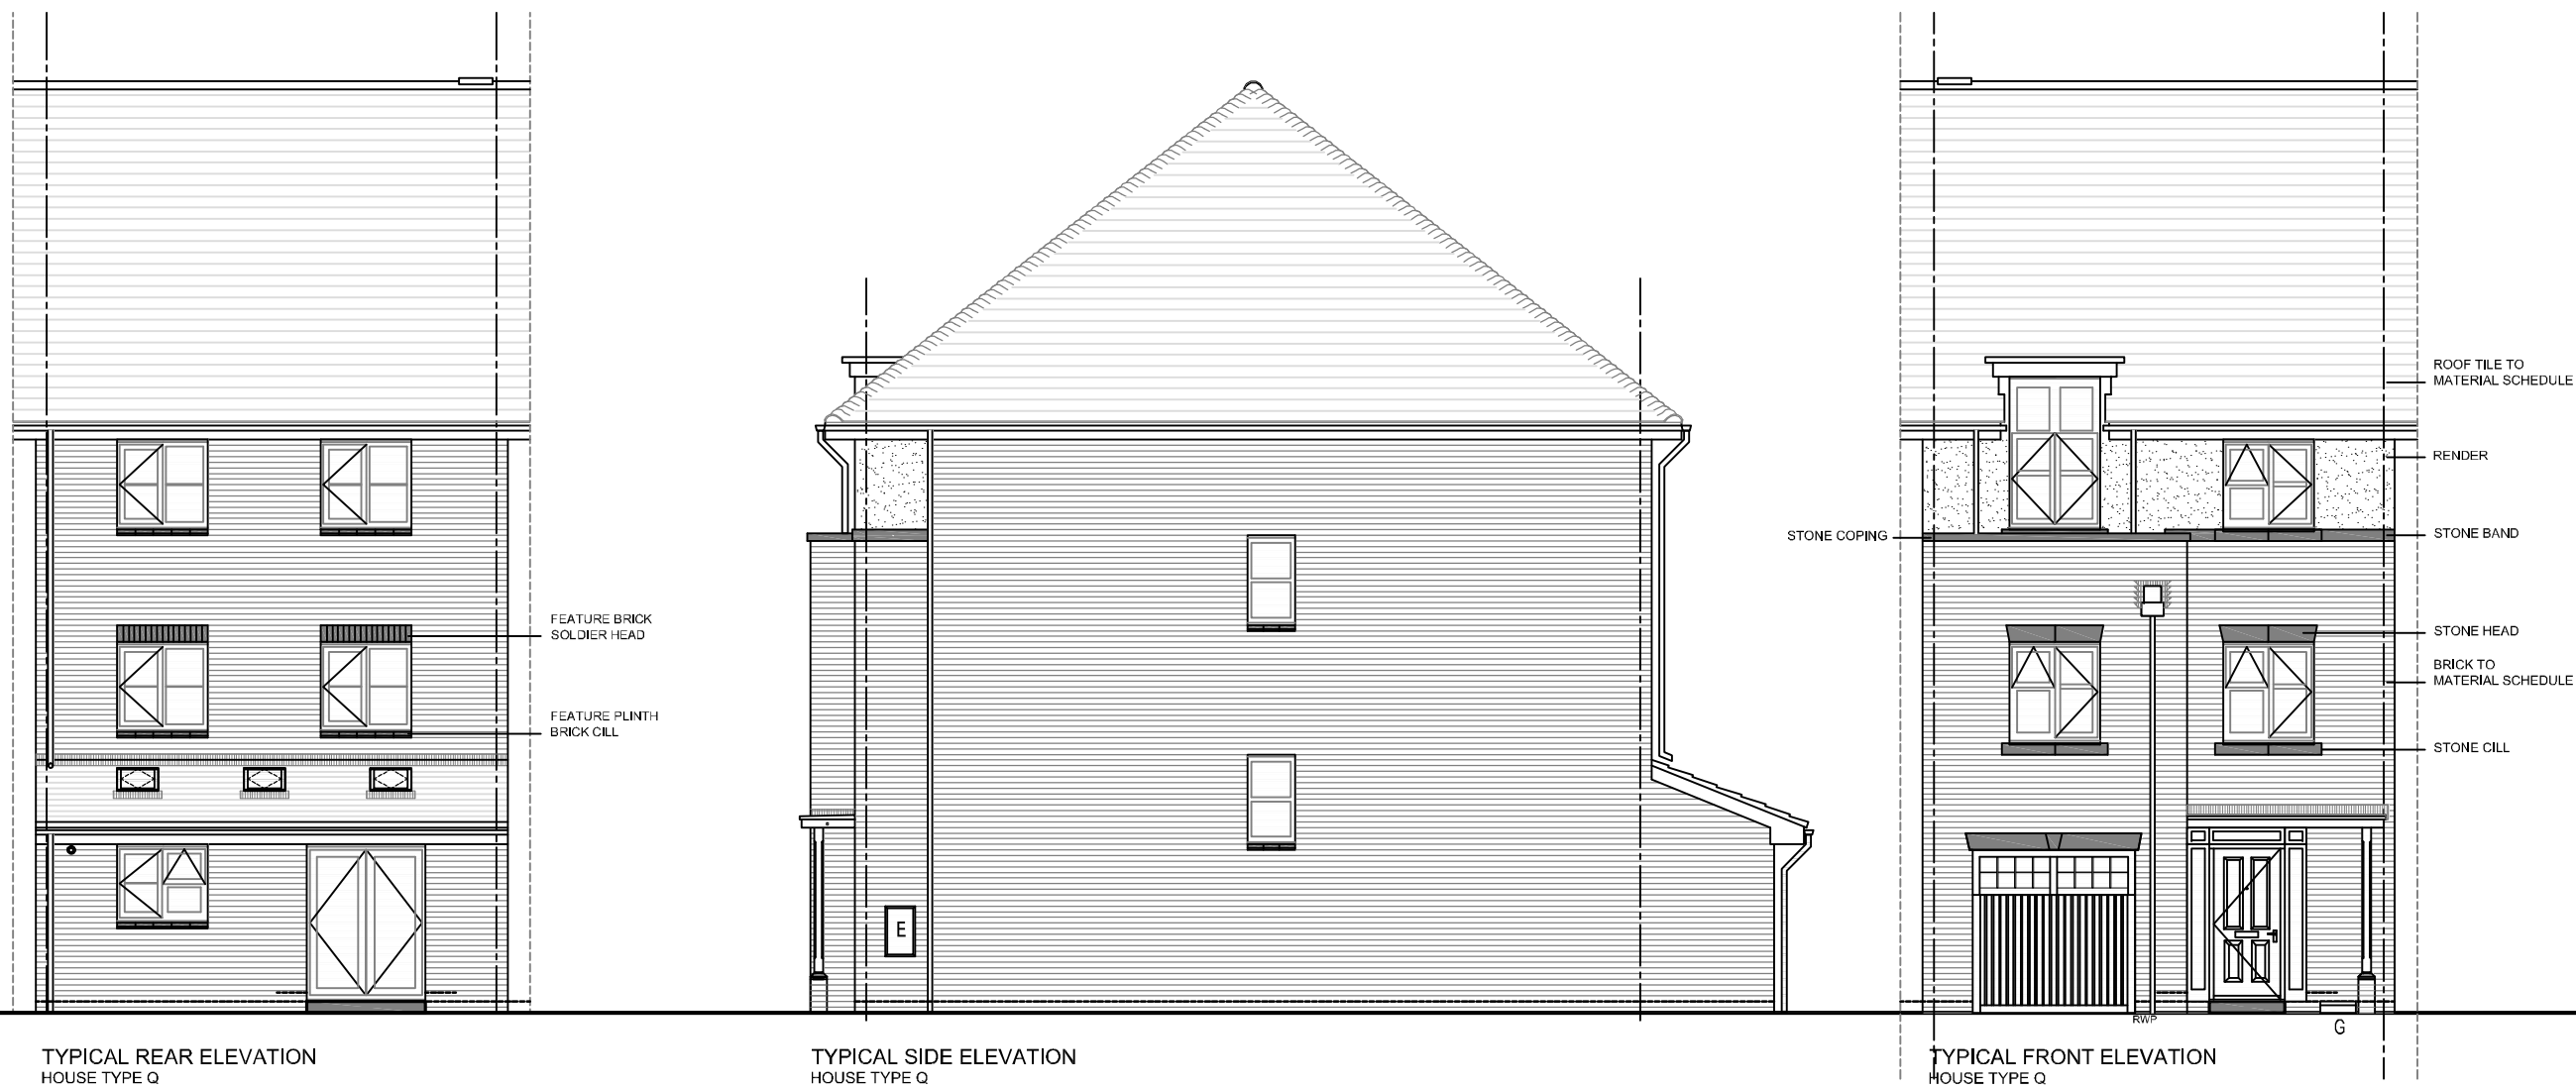

HOUSE TYPE X



HOUSE TYPE T

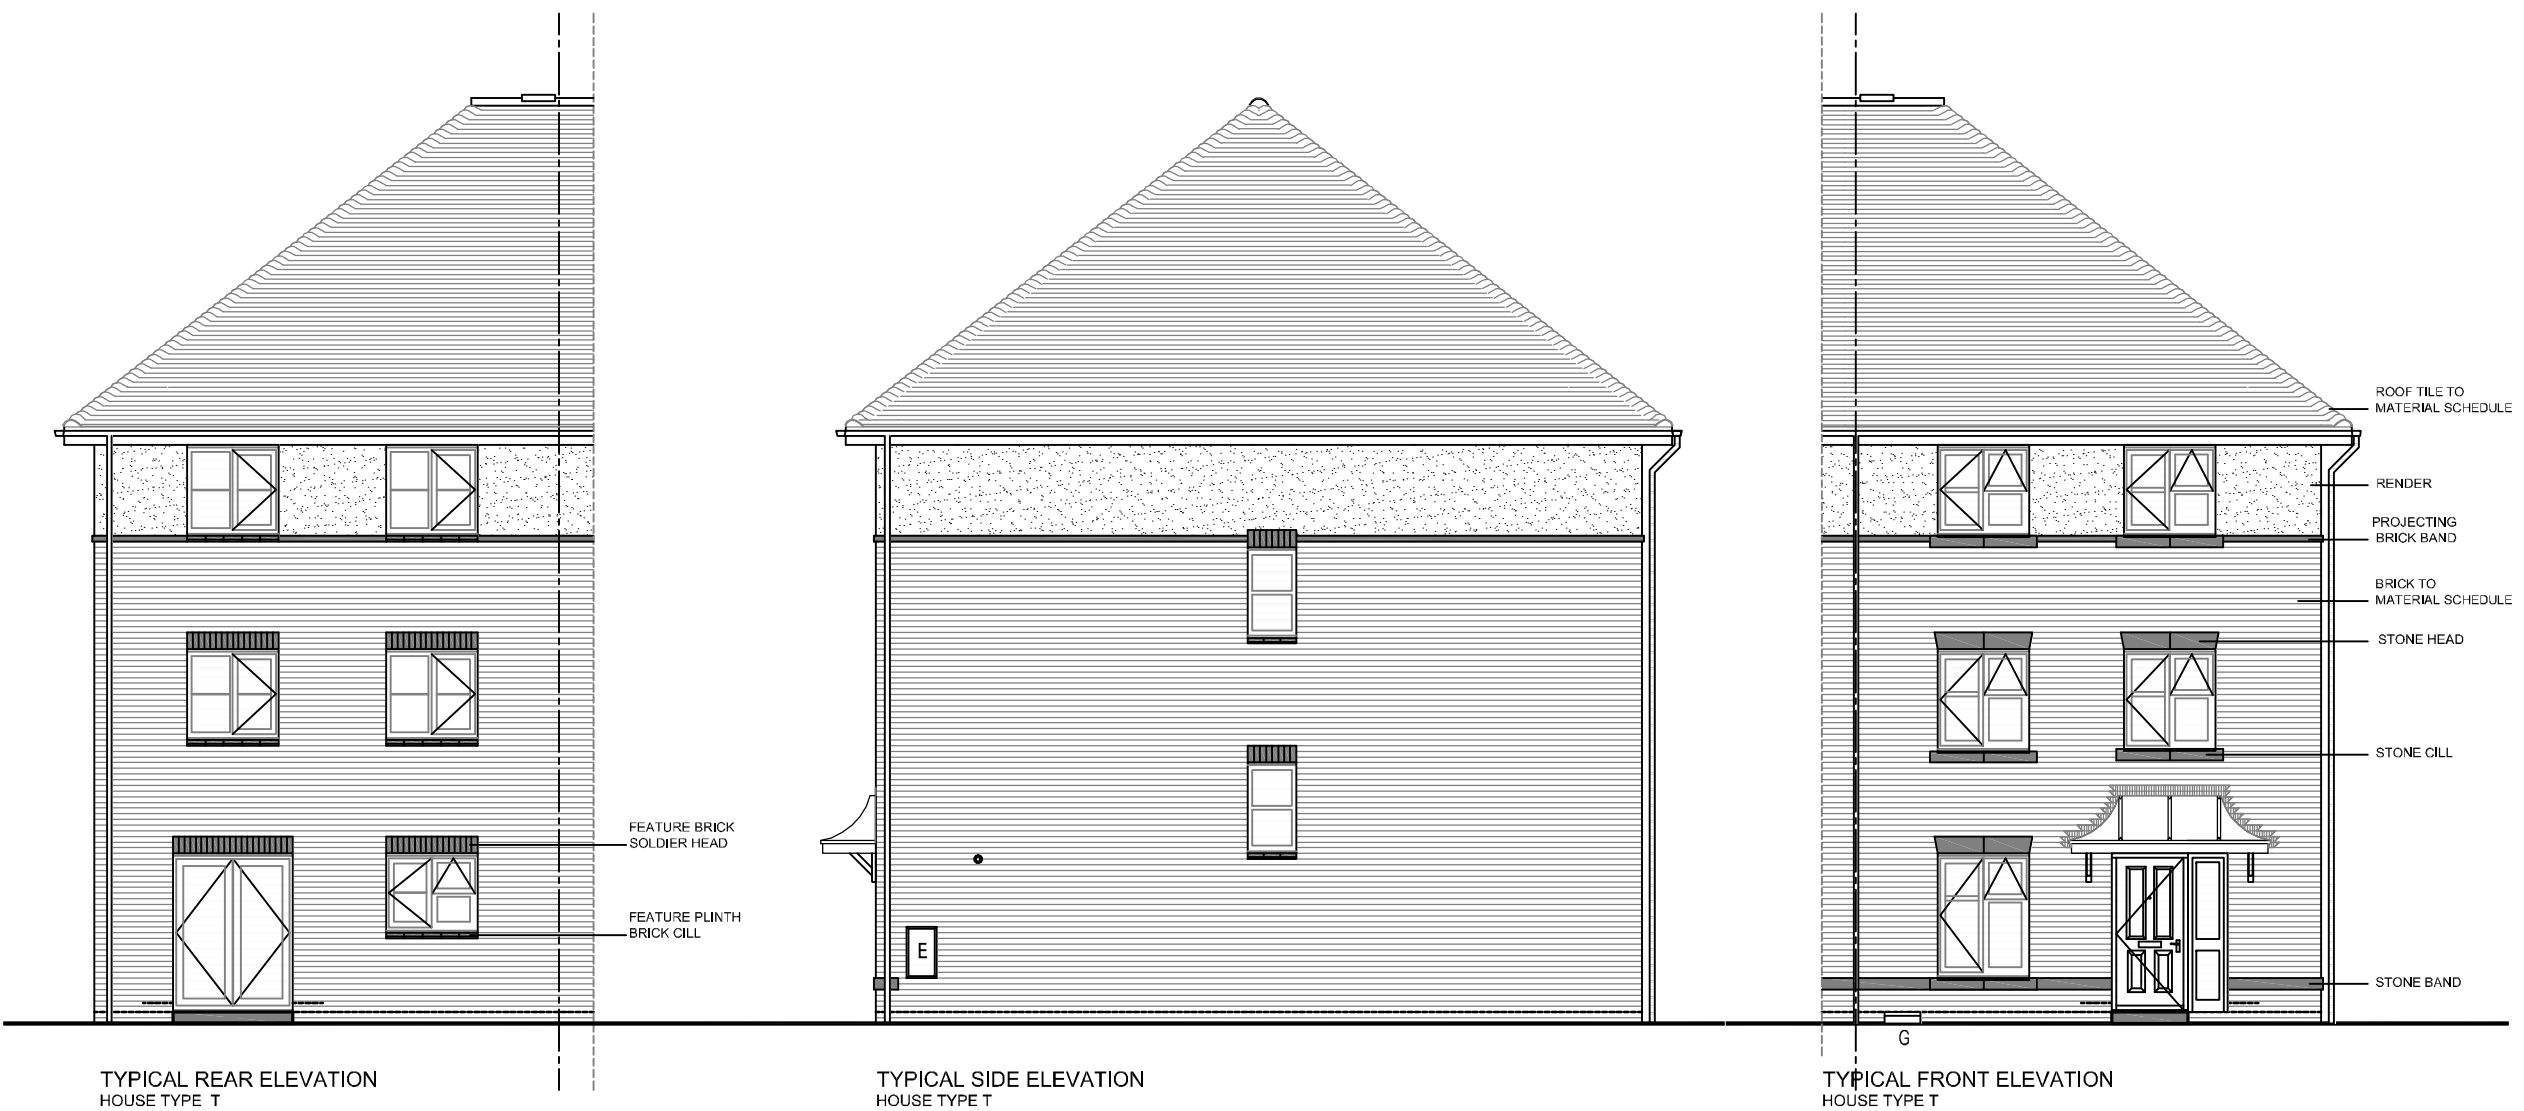

HOUSE TYPE SV1



T1 06-03-15 ISSUE FOR PLANNING



ARCHITECTS

62 Well Lane
Horsell
Woking
Surrey
GU21 4PS

Telephone: 01483 763028
Fax: 01483 740463
e-mail info@wadp.co.uk

TaylorWimpey

Ickenham Park
West Ruslip

HOUSE TYPES:
P, Q, SV1, X, T

PLANNING

1 : 100 @ A1 50mm @ A1

FEB 2015

IR

20667_A_PLN_01

P1