



HOUSE TYPE SV2



WADP Limited Registered in England No. 4564928
Registered office: The Courtyard, High Street, Chobham, Surrey
GU24 8AF
RIBA CHARTERED PRACTICE
NUMBER 20000159

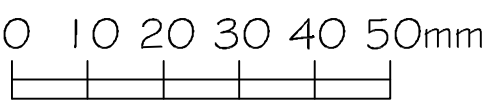

HOUSE TYPE Y

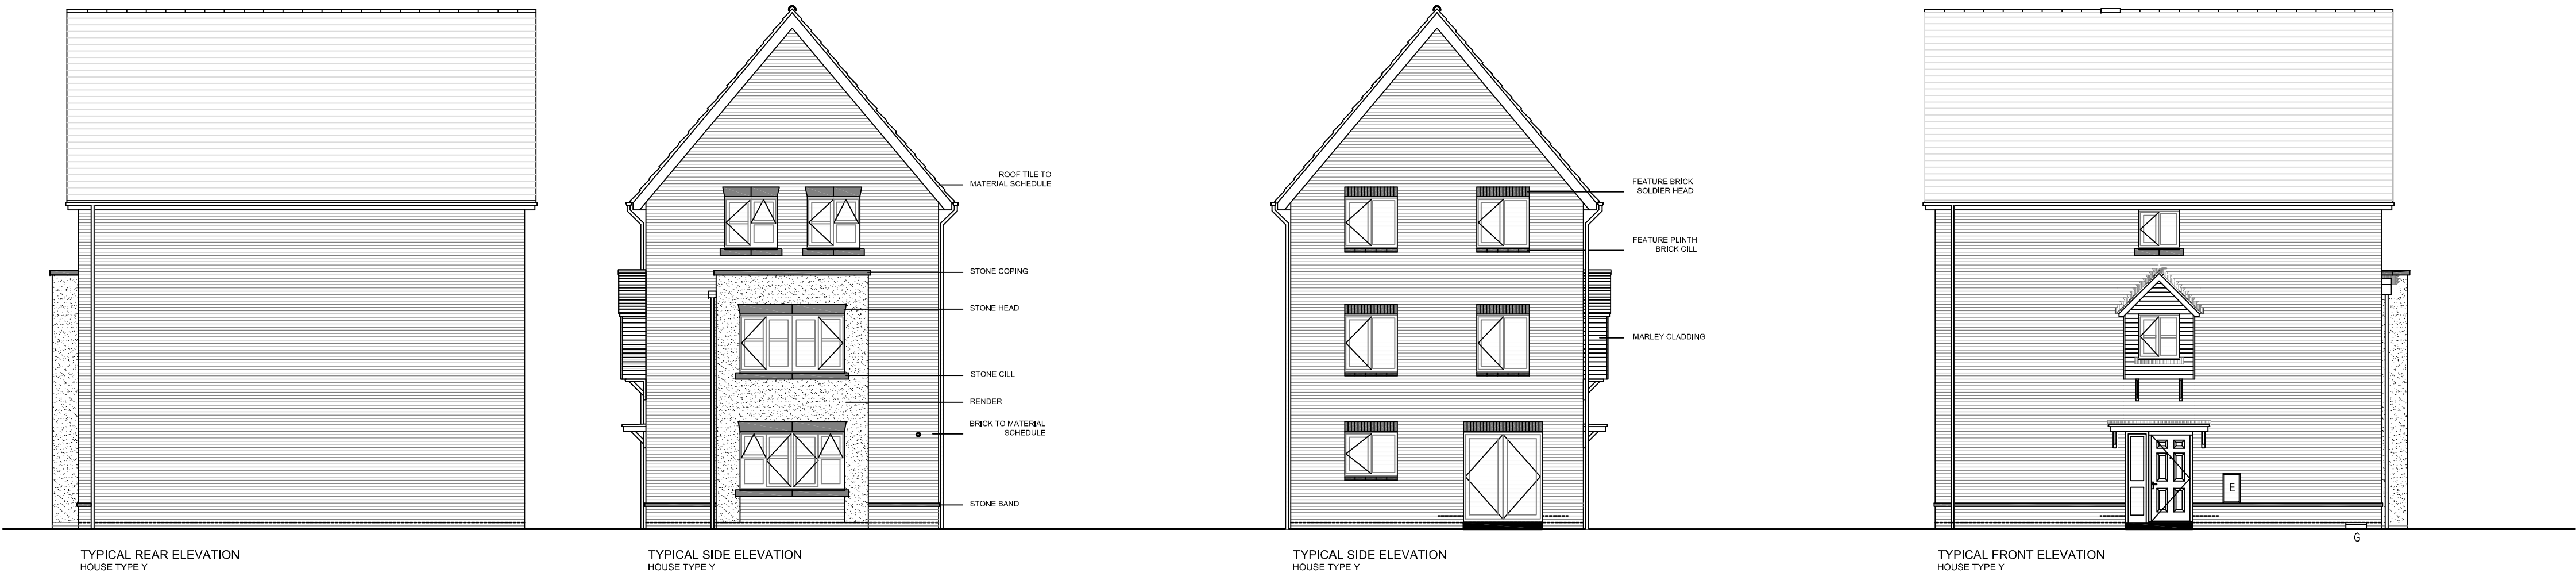

HOUSE TYPE Z



T1 08-03-15 ISSUE FOR PLANNING

WADP

ARCHITECTS

62 Well Lane
Horsell
Woking
Surrey
GU21 4PS

Telephone: 01483 763028
Fax: 01483 740463
e-mail info@wadp.co.uk

TaylorWimpey

Ickenham Park
West Ruslip

HOUSE TYPES: SV2, Y, Z

PLANNING

1 : 100 @ A1 50mm @ A1

FEB 2015

IR

20667_A_PLN_03 P1