


TERRACE 8 PLOTS 30 - 31 - 32



TERRACE 9 PLOTS 38 - 39 - 40 - 41 - 42



TERRACE 10 PLOTS 43 - 44 - 45 - 46 - 47 - 48

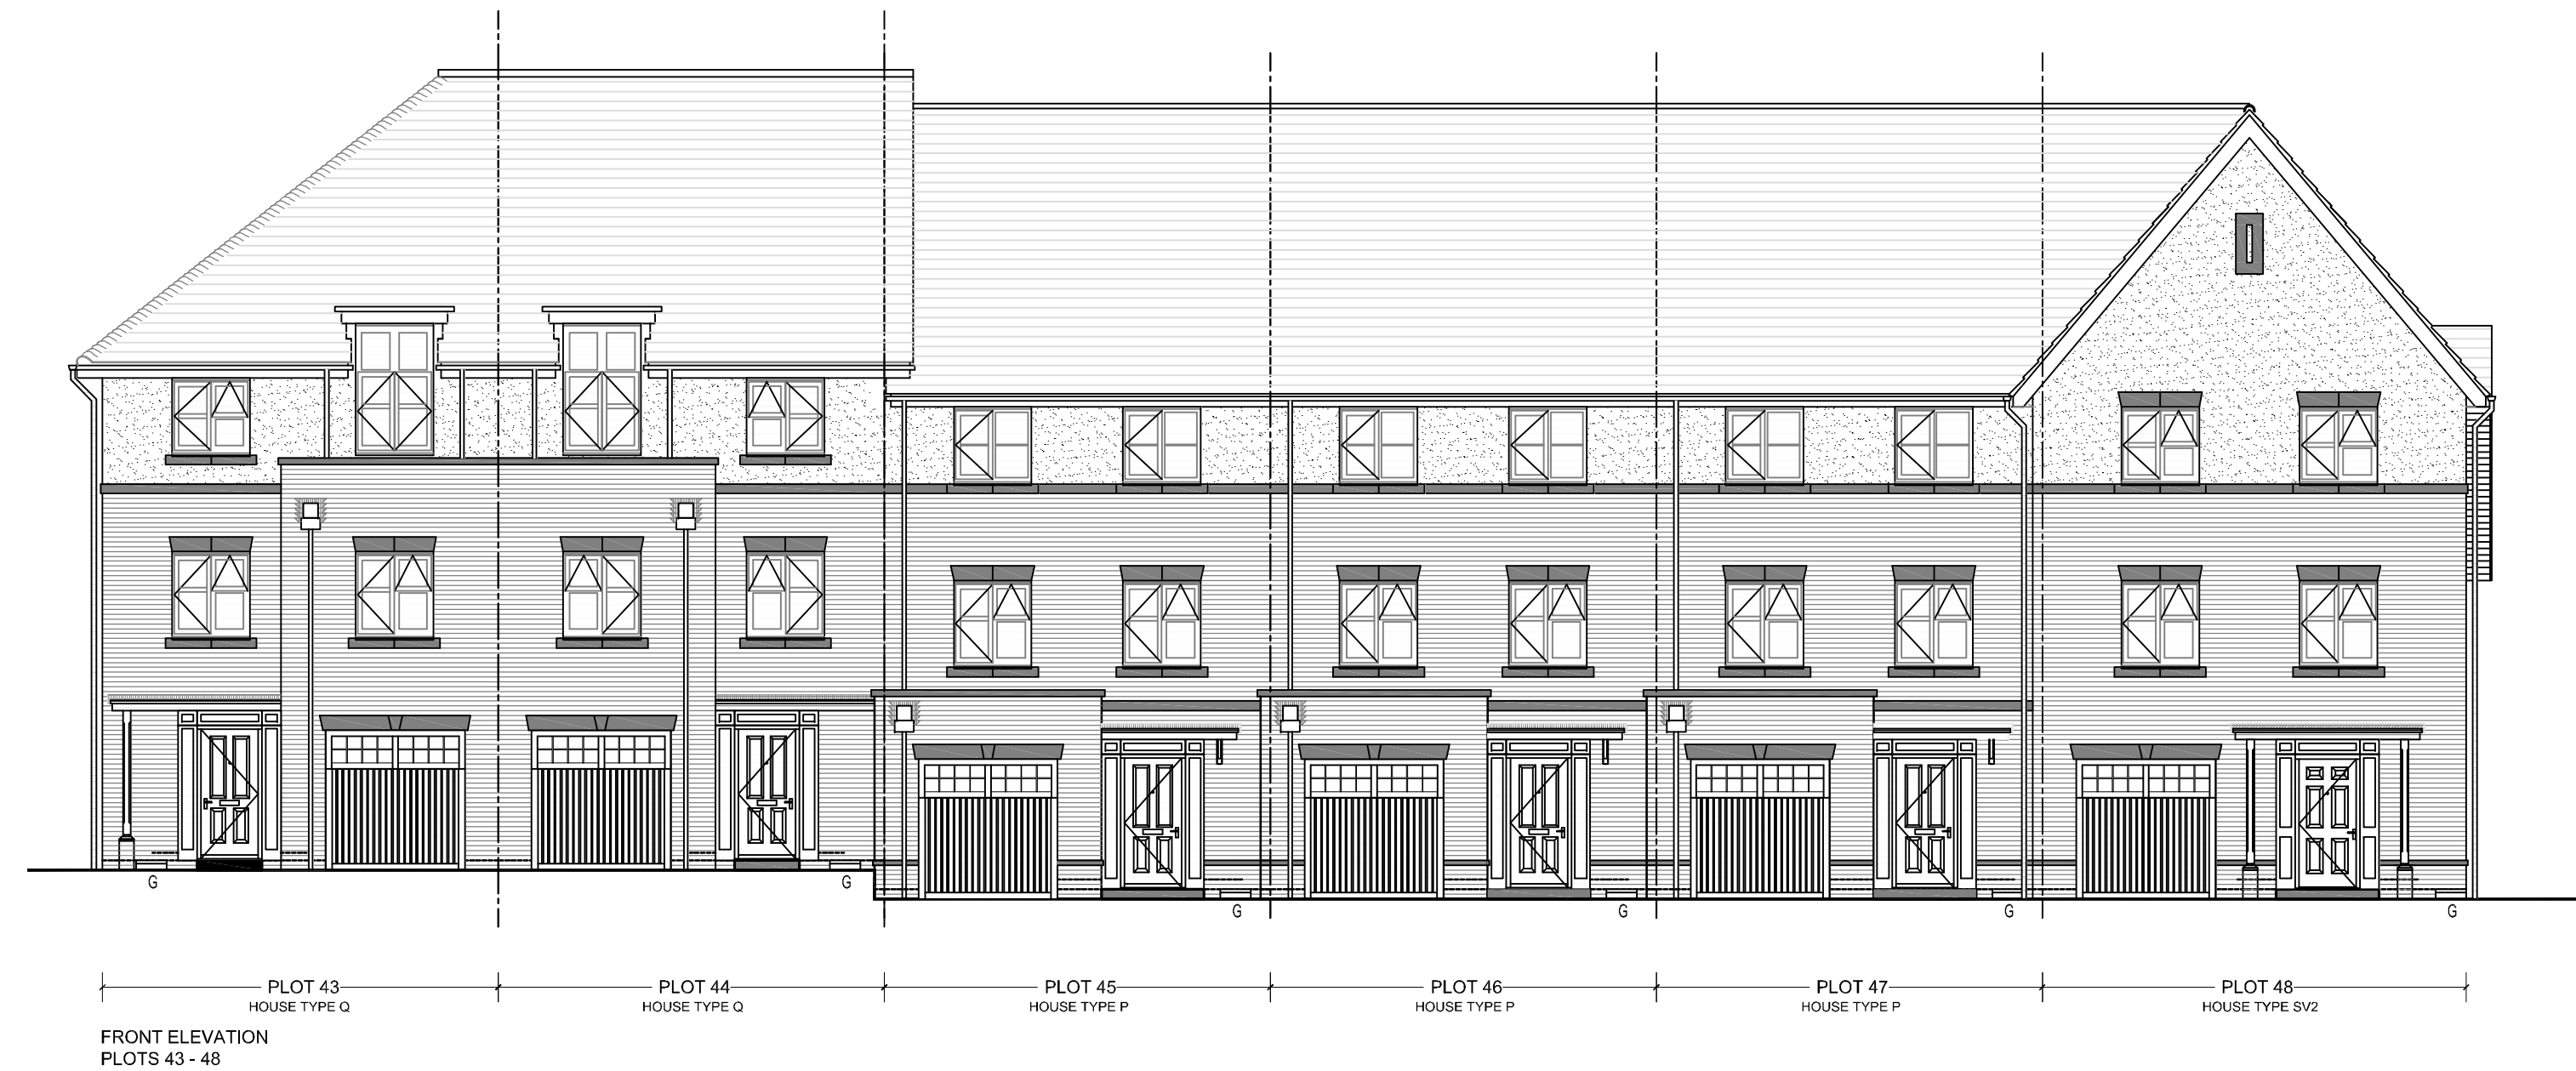

T1 06-03-15 ISSUE FOR PLANNING

WADP

ARCHITECTS

62 Well Lane
Horsell
Woking
Surrey
GU21 4PS

Telephone: 01483 763028
Fax: 01483 740463
e-mail info@wadp.co.uk

TaylorWimpey

Ickenham Park
West Ruslip

TERRACES 8 - 10

PLANNING

1 : 100 @ A1 50mm @ A1

FEB 2015

IR

20667_A_PLN_05

P1