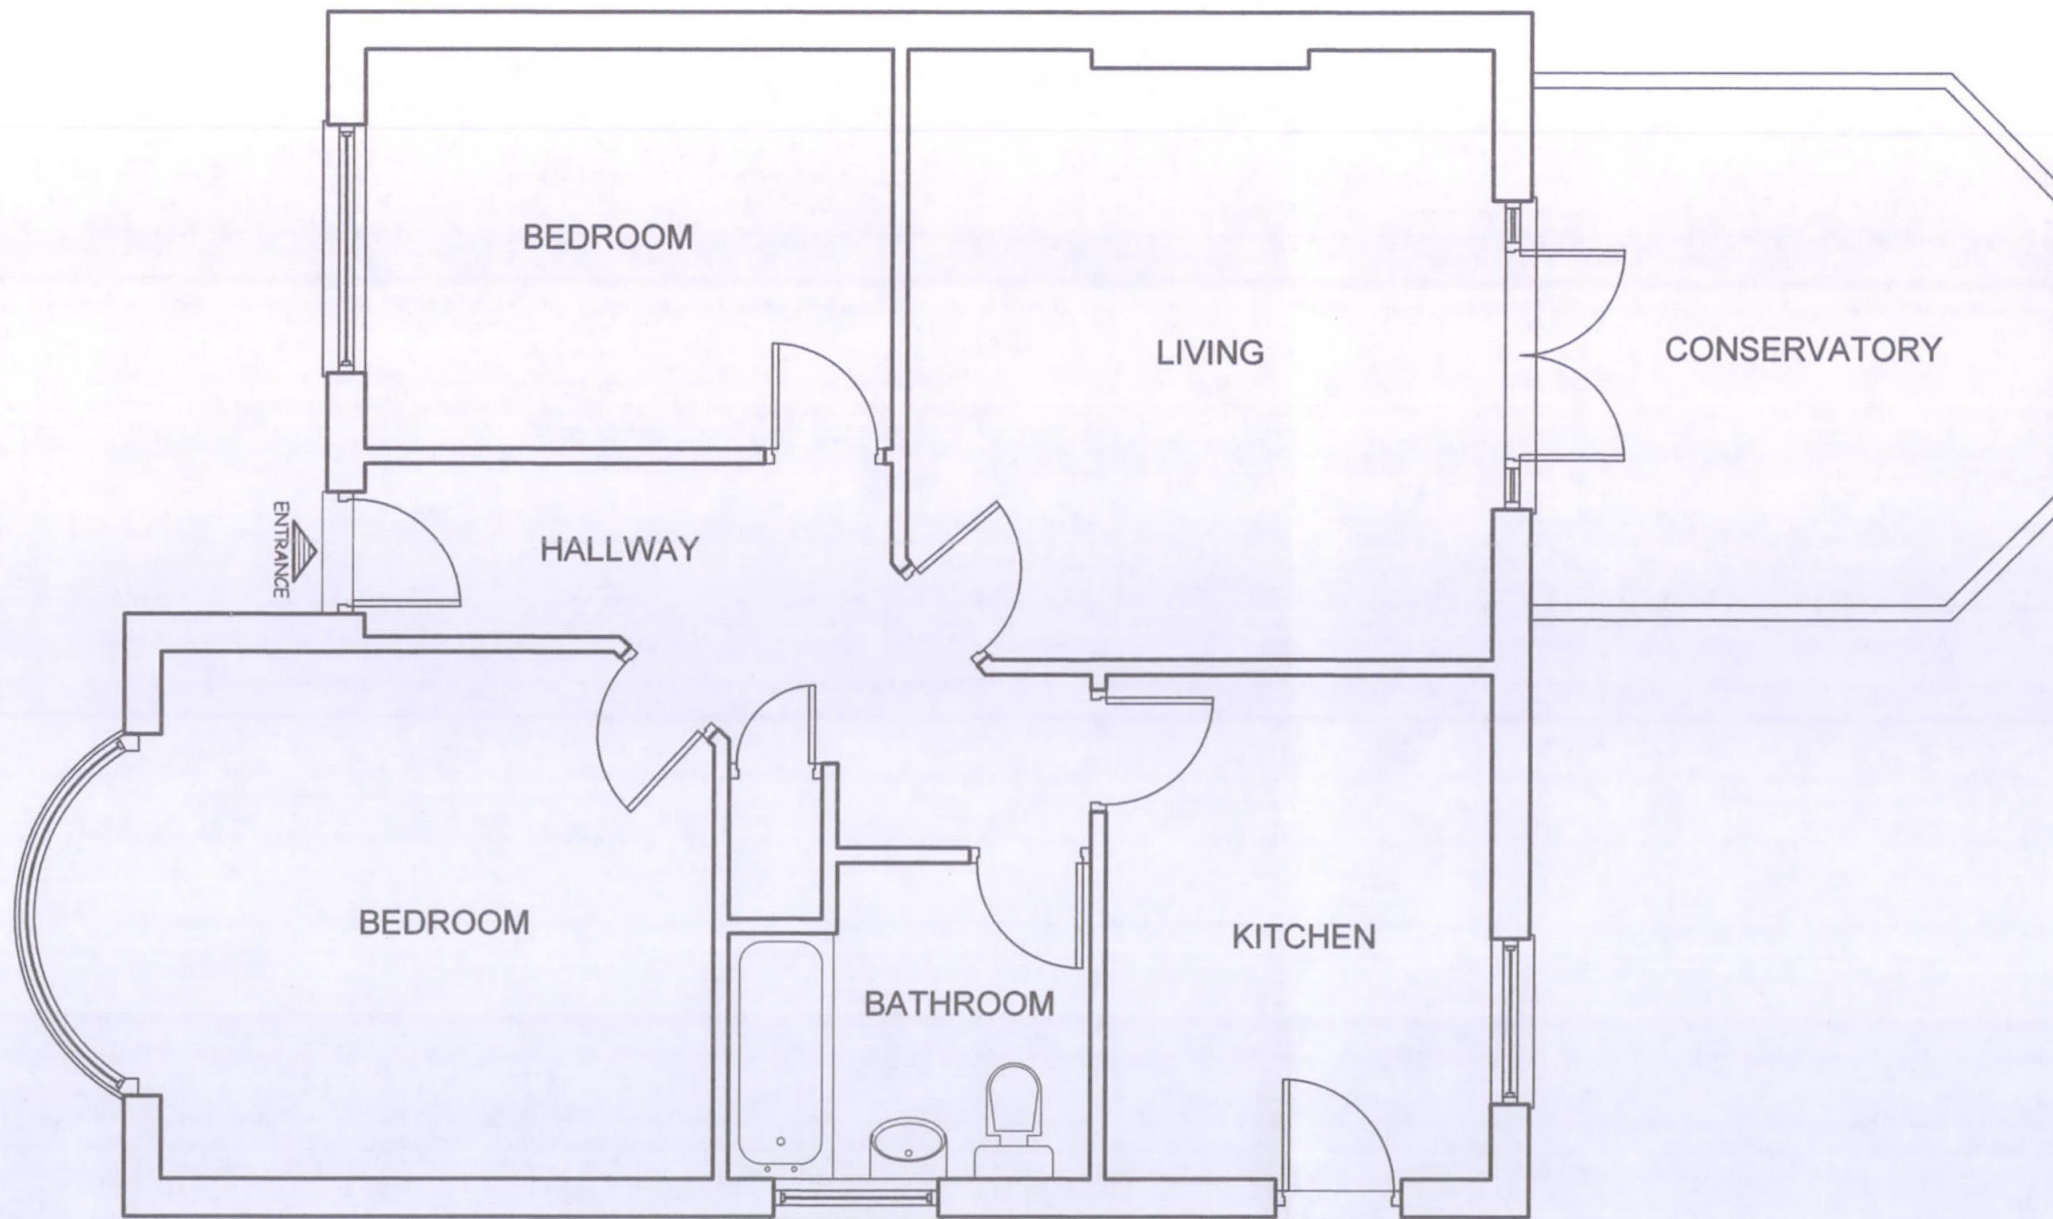


SCALE BAR

NOTES:
ALL DIMENSIONS MUST BE CHECKED ON SITE AND NOT
SCALED FROM THIS DRAWING

A		
REV.	DATE	DESCRIPTION

COPYRIGHT:
R.P.ARCHITECTURAL SERVICES
39A,NORWICH ROAD
NORTHWOOD
MIDDLESEX
HA6 1ND

Tel:07753 659794

CLIENT:

JOB TITLE:

58 WOODFORD CRESCENT
PINNER
HA5 3TX

DRAWING TITLE

EXISTING GROUND FLOOR

SCALE: 1:50

DATE:JUNE/2020	DRAWN: RPA
----------------	------------

DRAWING. NO. RPA/38/WC/101	REV.
-------------------------------	------