


NOTES :
ALL DIMENSIONS MUST BE CHECKED ON SITE AND
NOT SCALED FROM THIS DRAWING




EXISTING FRONT




EXISTING RIGHT FLANK WALL

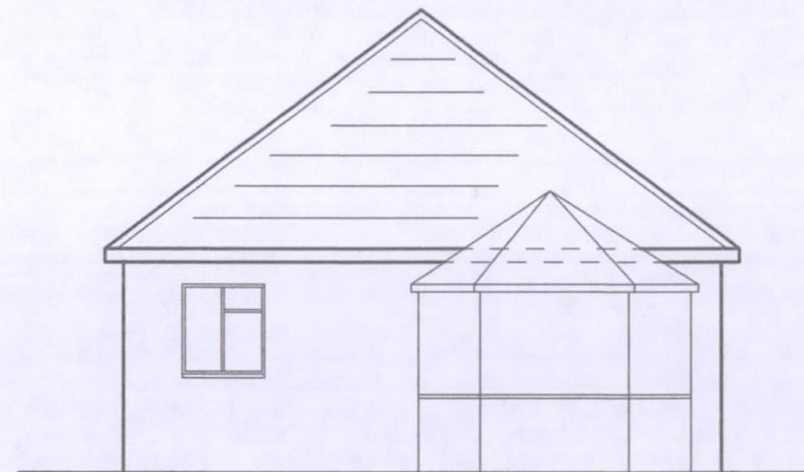

EXISTING REAR

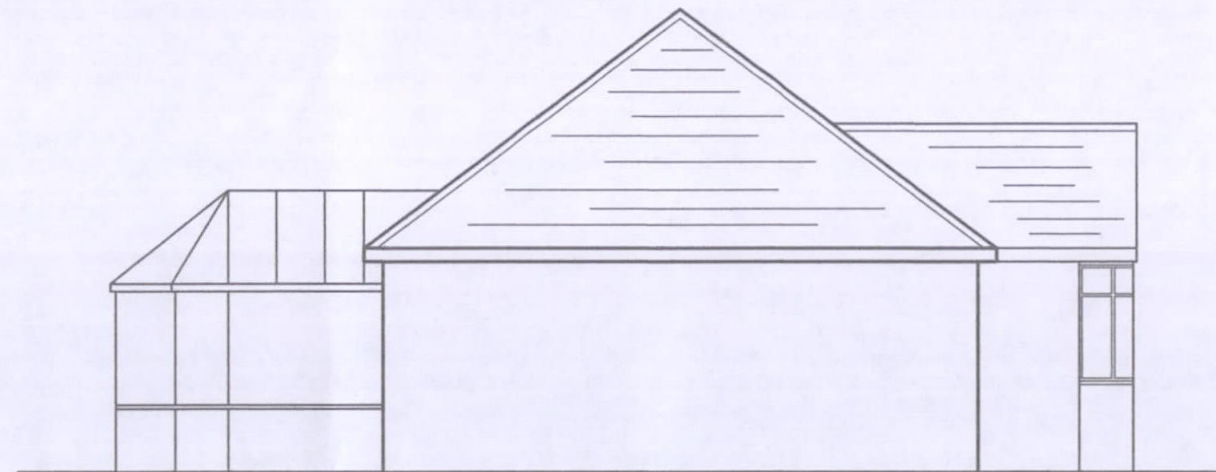

EXISTING LEFT FLANK WALL

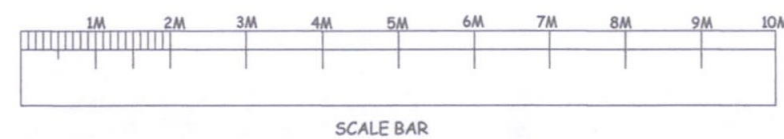

A	
DATE	REVISION

COPYRIGHT:
R.P.Architectural Services
39A NORWICH ROAD
NORTHWOOD
MIDDLESEX
HA6 1ND
Tel: 07753 659794

CLIENT:

JOB TITLE:

58 WOODFORD CRESCENT
PINNER
HA5 3TX

DRAWING TITLE:

EXISTING ELEVATIONS

SCALE : 1:100

DATE: JUNE/2020

DRAWN: RPA

DRG. NO.

RPA/38/WC/104

REV.