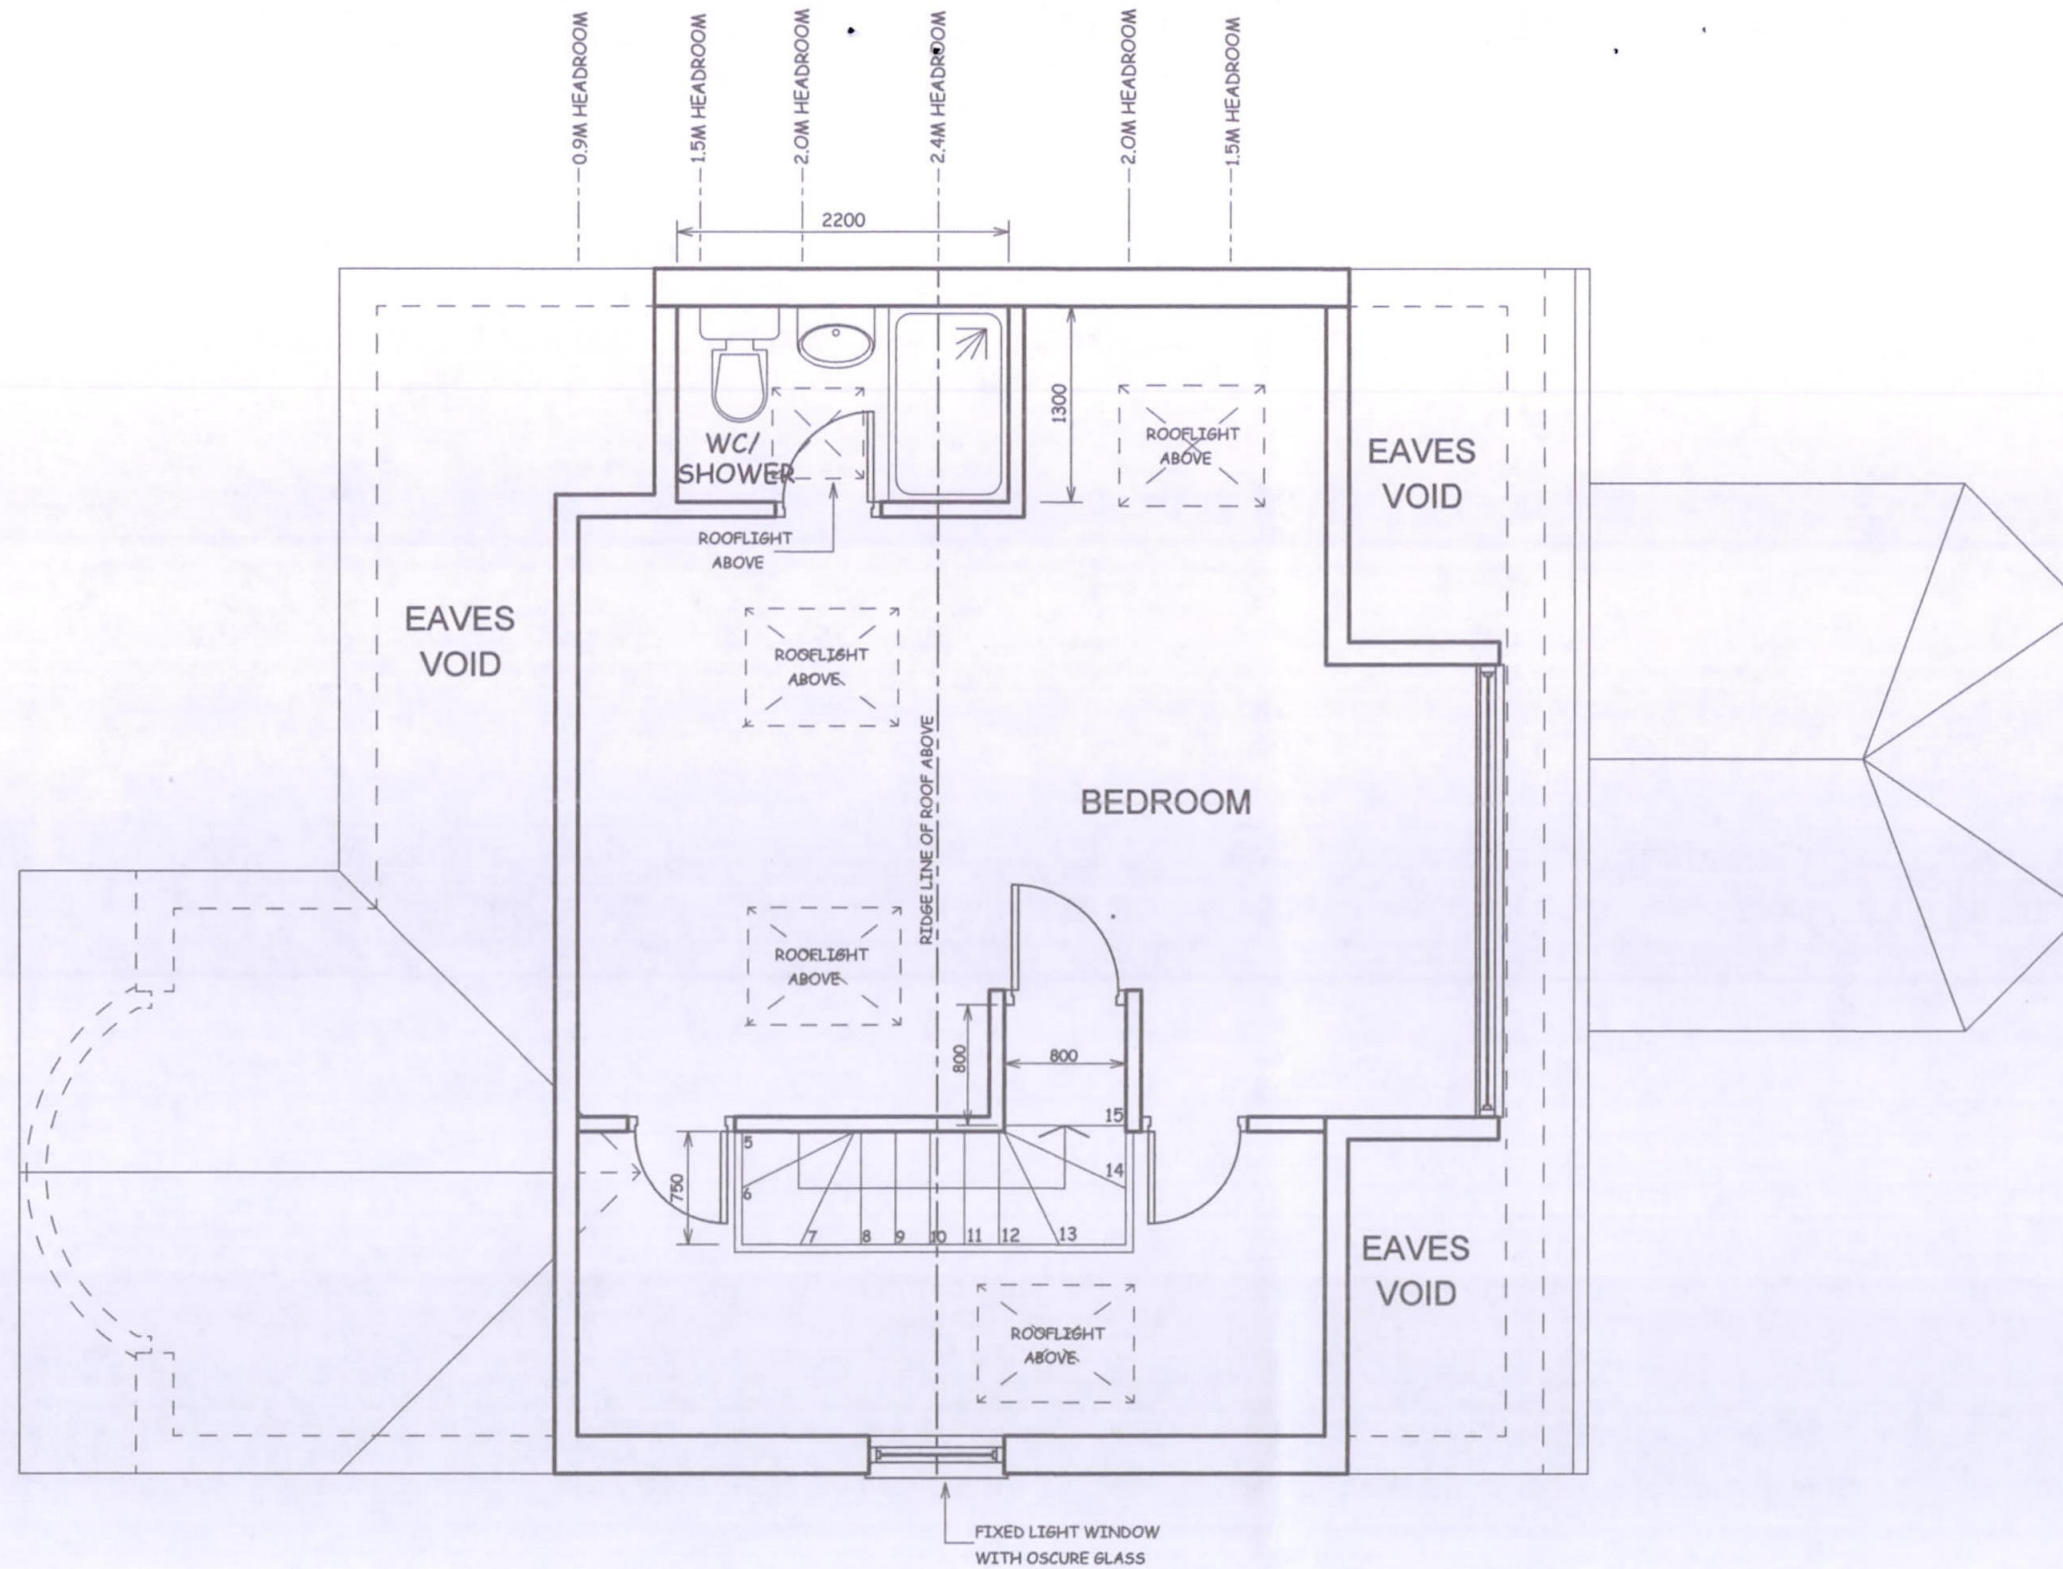


NOTES:
ALL DIMENSIONS MUST BE CHECKED ON SITE AND
NOT SCALED FROM THIS DRAWING

A		
REV.	DATE	DESCRIPTION

COPYRIGHT:
R.P.ARCHITECTURAL SERVICES
39A,NORWICH ROAD
NORTHWOOD
MIDDLESEX
HA6 1ND

Tel:07753 659794

CLIENT:

JOB TITLE:

58 WOODFORD CRESCENT
PINNER
HA5 3TX

DRAWING TITLE

PROPOSED FIRST(LOFT LEVEL)
FLOOR

SCALE: 1:50

DATE:JUNE/2020 DRAWN: RPA

DRAWING. NO.	REV.
RPA/38/WC/103	