





PROPOSED FRONT

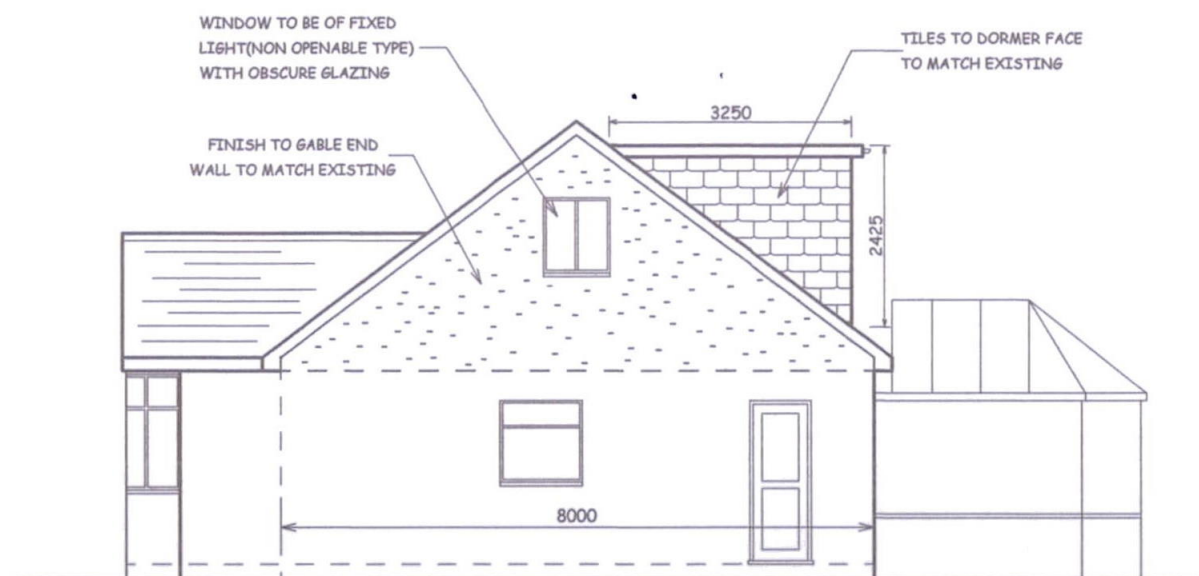


PROPOSED RIGHT FLANK WALL

FOR VOLUME GAIN CALCULATIONS
SEE DRAWING No.106

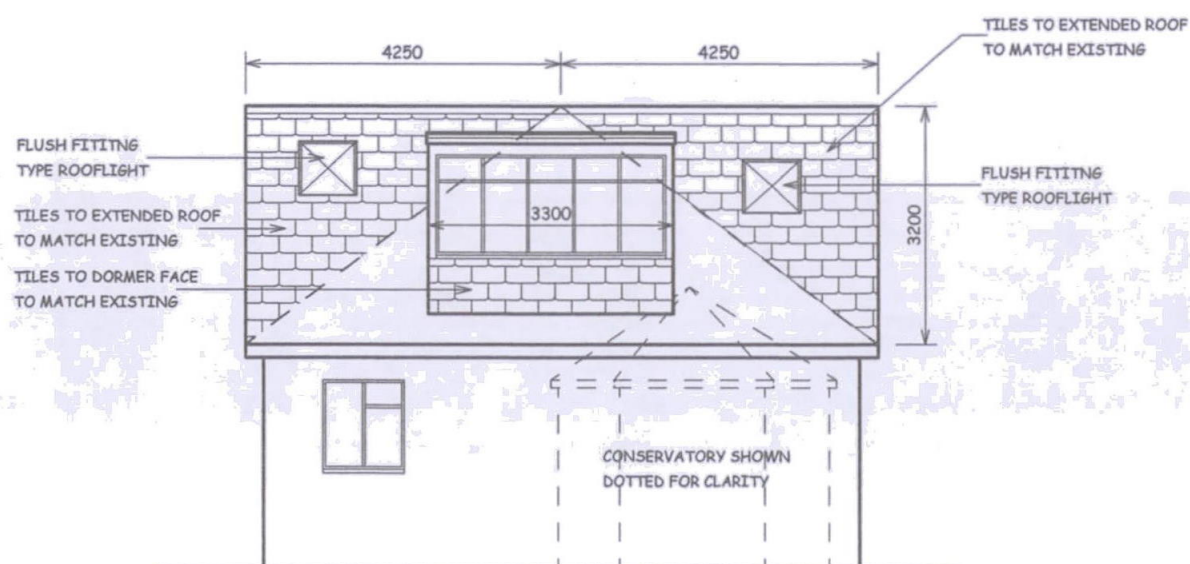

PROPOSED REAR

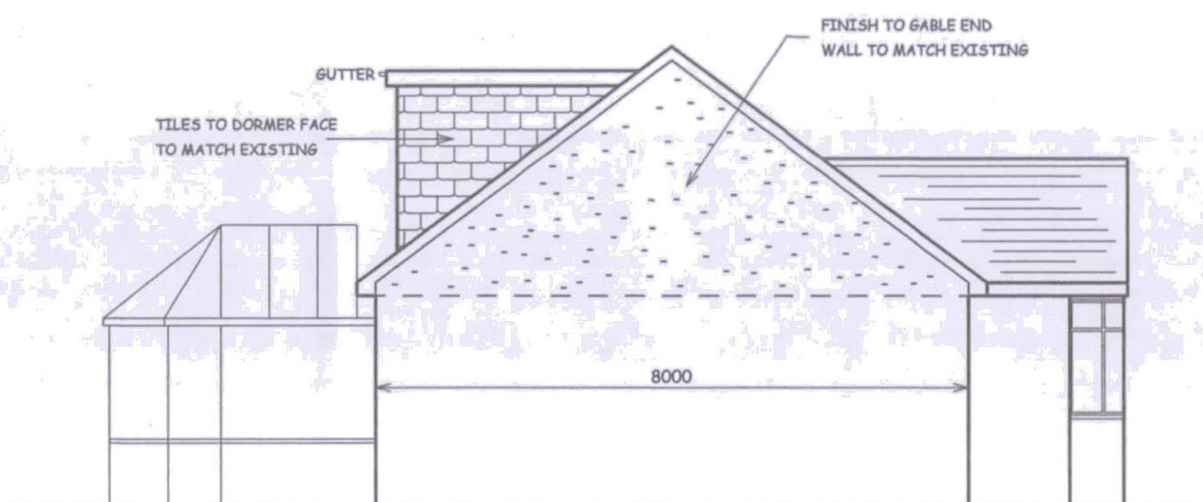

PROPOSED LEFT FLANK WALL



SCALE BAR

NOTES :
ALL DIMENSIONS MUST BE CHECKED ON SITE AND
NOT SCALED FROM THIS DRAWING

A	DATE	REVISION

COPYRIGHT:

R.P.ARCHITECTURAL SERVICES
39A NORWICH ROAD
NORTHWOOD
MIDDLESEX
HA6 1ND

Tel: 07753 659794

CLIENT:

JOB TITLE:

58 WOODFORD CRESCENT
PINNER
HA5 3TX

DRAWING TITLE:

PROPOSED ELEVATIONS

SCALE : 1:100

DATE: JUNE/2020

DRAWN: RPA

DRG. NO.

RPA/38/WC/105

REV.