A0 - Do not scale

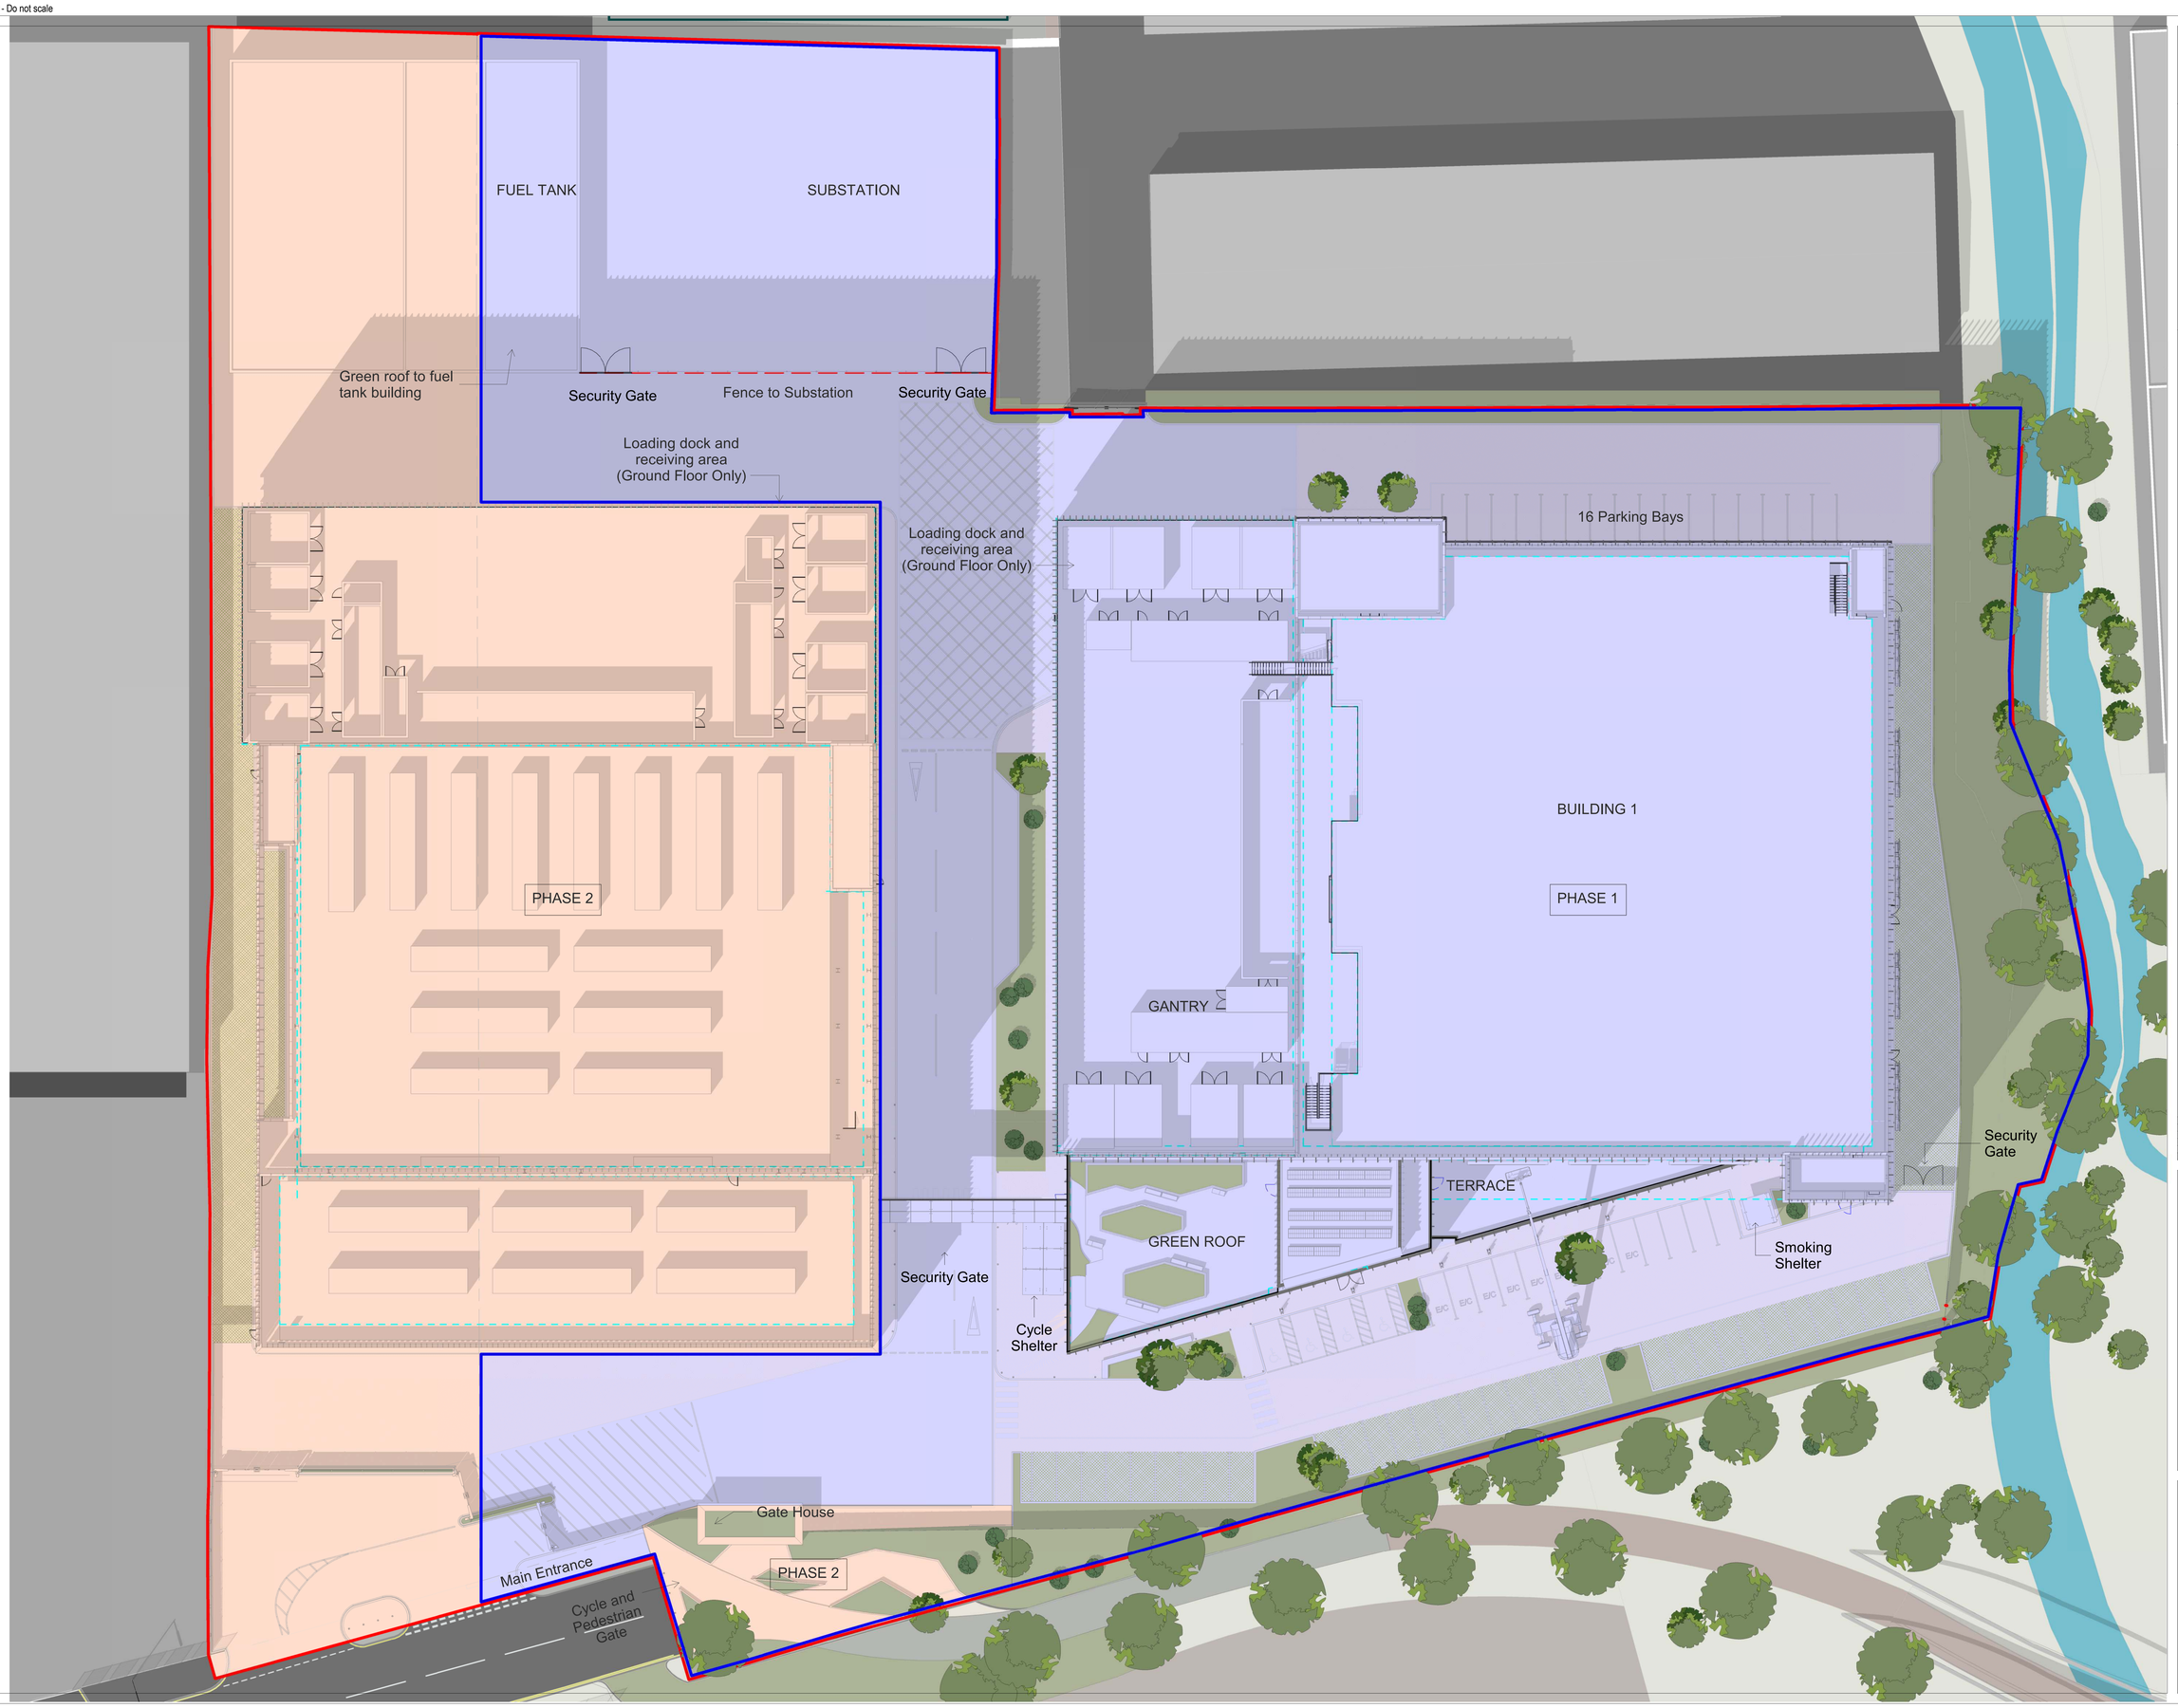

General Notes

1. Do not scale from this drawing. All dimensions indicated are in millimetres unless otherwise stated. Validate all measurements on site.
2. Any discrepancies between the drawings and other documents should be brought to the attention of the Architect.
3. This drawing is not an installation drawing. It is the Contractors responsibility to make final coordinated installation shop drawings.
4. The contents of this drawing shall be read in conjunction with the current revisions of Architectural, Civil, Structural, Mechanical, Electrical, Security, Telcoms drawings and all relevant sections of the specifications.

2000 0 2000 4000 6000 8000
SCALE: 1:200

N

Key Plan

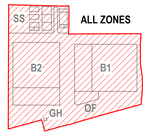

Key:

Boundary Line

Boundary Line - Phase 1

Rev	Details	By / Chkd / App	Date
B	PLANNING ISSUE - Phasing revised	VM	01/04/2022
A	PLANNING REVISION	DL	18/02/2022
P02.03	STAGE 3 - 100% ISSUE	DL/EB	17/12/2021
P02.01	STAGE 3 - 30% ISSUE	DL/EB	19/11/2021
P01	PLANNING ISSUE	DL/EB	19/10/2021

Client

colt Data Centre Services
Colt House, 20 Great Eastern Street
London, EC2A 3EH, United Kingdom
www.coltdatacentres.net

Lead Consultant / MEP Designer

&
28-30 Worship Street
London, EC2A 2AH
United Kingdom
www.be-engineering.com

Architect

NWA.
The Old Dairy
Harpenden/bury Farm
Redbourn, Hertfordshire
AL3 7GA, United Kingdom
www.nwarchitects.co.uk

Structural / Civil Engineer

ARUP
Central Square, Forth Street
Newcastle Upon Tyne
NE1 3PL, United Kingdom
www.arup.com

Fire Consultant

salus
Building Compliance without Complexity
Primea House, Marina Court
Maple Drive, Hinckley, Leicestershire
LE10 3BF, United Kingdom
www.salusab.co.uk

Security Designer

Control Risks
Cottons Centre, Cottons Lane
London, SE1 2QG, United Kingdom
www.controlrisks.com

Project Title
London 4

Drawing Title
Buildings 1
Site Plan - Phasing

Project Status
PLANNING REVISION

Discipline
ARCHITECTURE

Status Code
S3

Project Number
0493

Scale @ A0
1:200

Revision
B

Drawing Number
DCS20109-NWA-DC-01-LP-DR-A-10204

Project – Originator – Function – Level – Type – Discipline – Number
Breakdown Breakdown

WWW.Revit.MEP. CAD Library/Project Intranet(S): Drawing & Models\DCS20109 Site Phasing Revit\DCS20109-NWA-DC-ZZ-M3-A-0004_R21.00 Drawing Revit Erdas & Write Engineering BIM TS. DG. Fmt.s. CMA - C