

Note:-


No Trees
Affected by this
Development

No Alteration to
Highway Vehicular
or Pedestrian Access

Distance to Boundary
approx. 1200mm

Proposed Rear Dormer
25.5m³ addition to
roof volume


Distance to Boundary
approx. 100mm

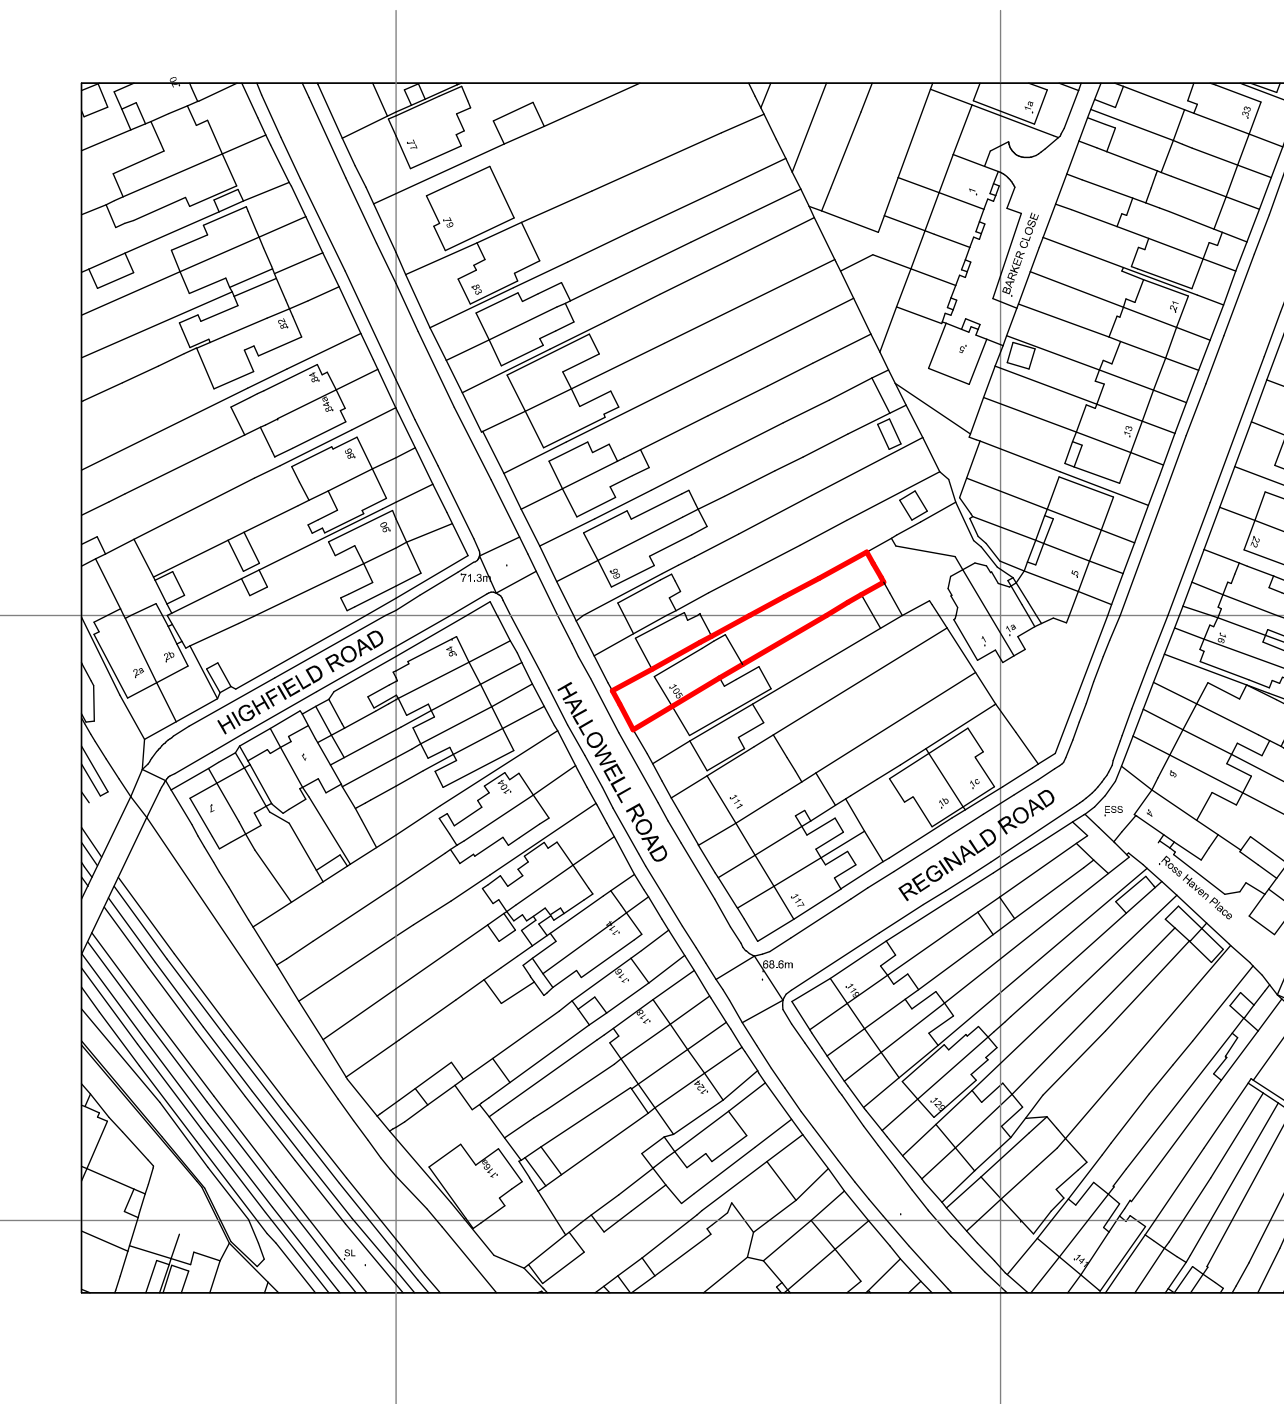

© Crown Copyright and database rights 2019 OS 100019980


Location Plan
Scale 1 : 1250

Scale Bar 0 10 20 30 40 50 60 70 80 90 100 m

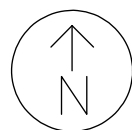

Block Plan
Scale 1 : 500

Scale Bar 0 5 10 15 20 25 m

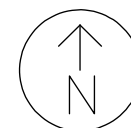

Proposed Extension for :-
Mr and Mrs G Watson
105 Hallowell Road
Northwood HA6 1DY

Title :-
Location and Block Plan

Scale tba @A3 Date 09/07/21

Prepared by:-
Nigel G Hammond MCIOB

DRW. NO. 01 Rev