



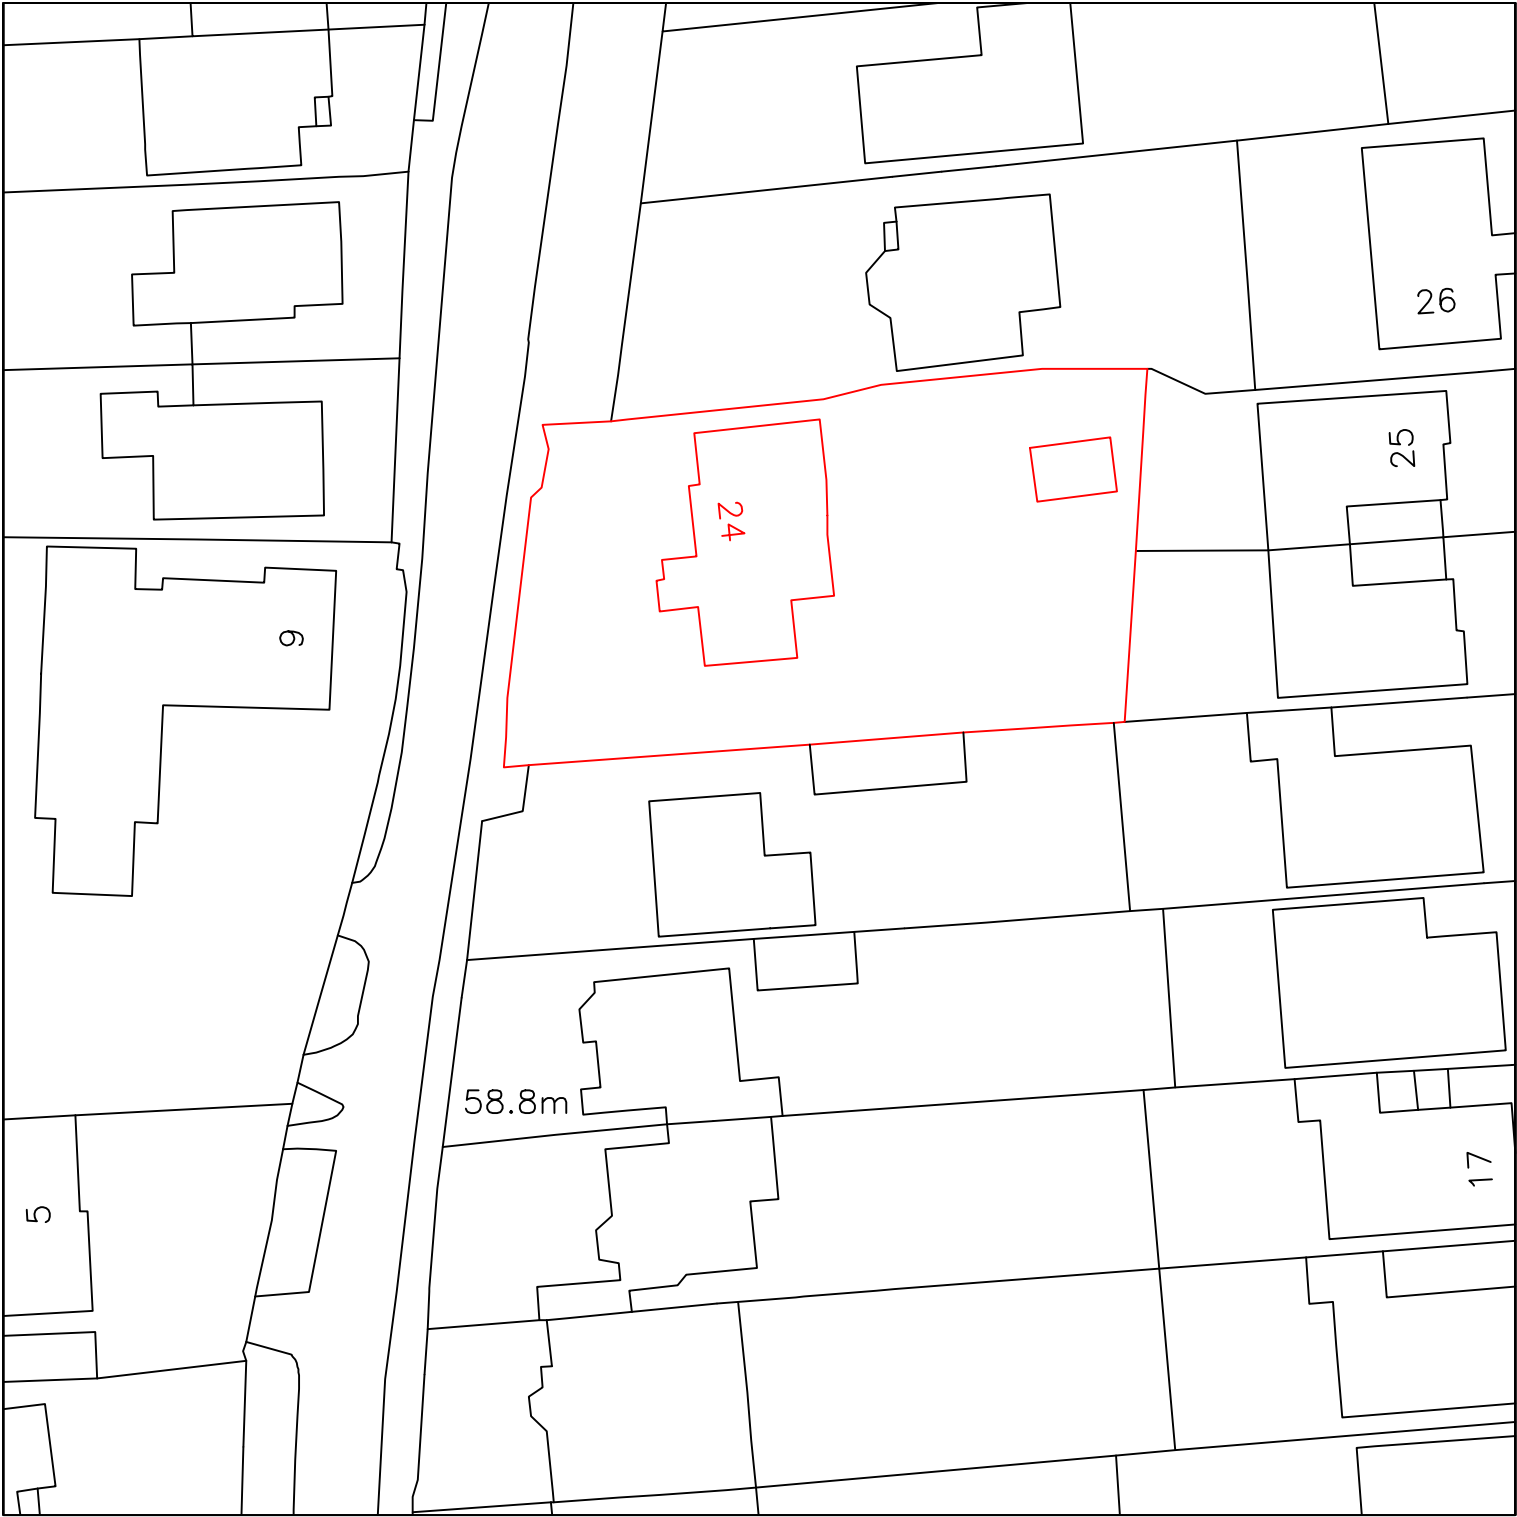

SITE LOCATION PLAN (SCALE 1:500)

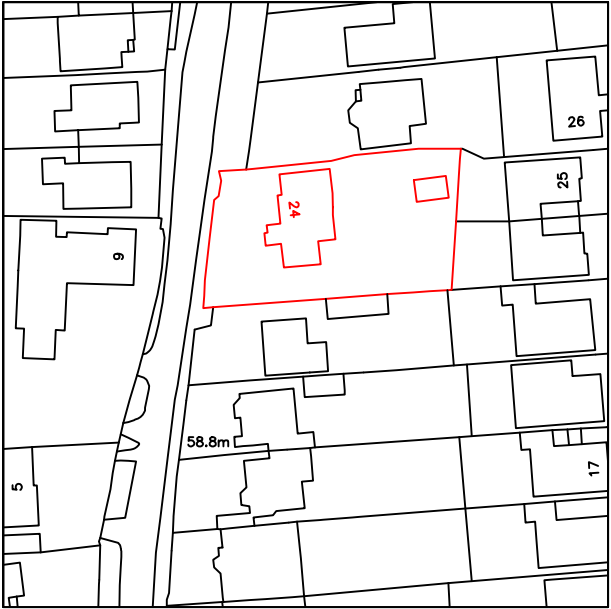

PLOT PLAN (SCALE 1:1250)