


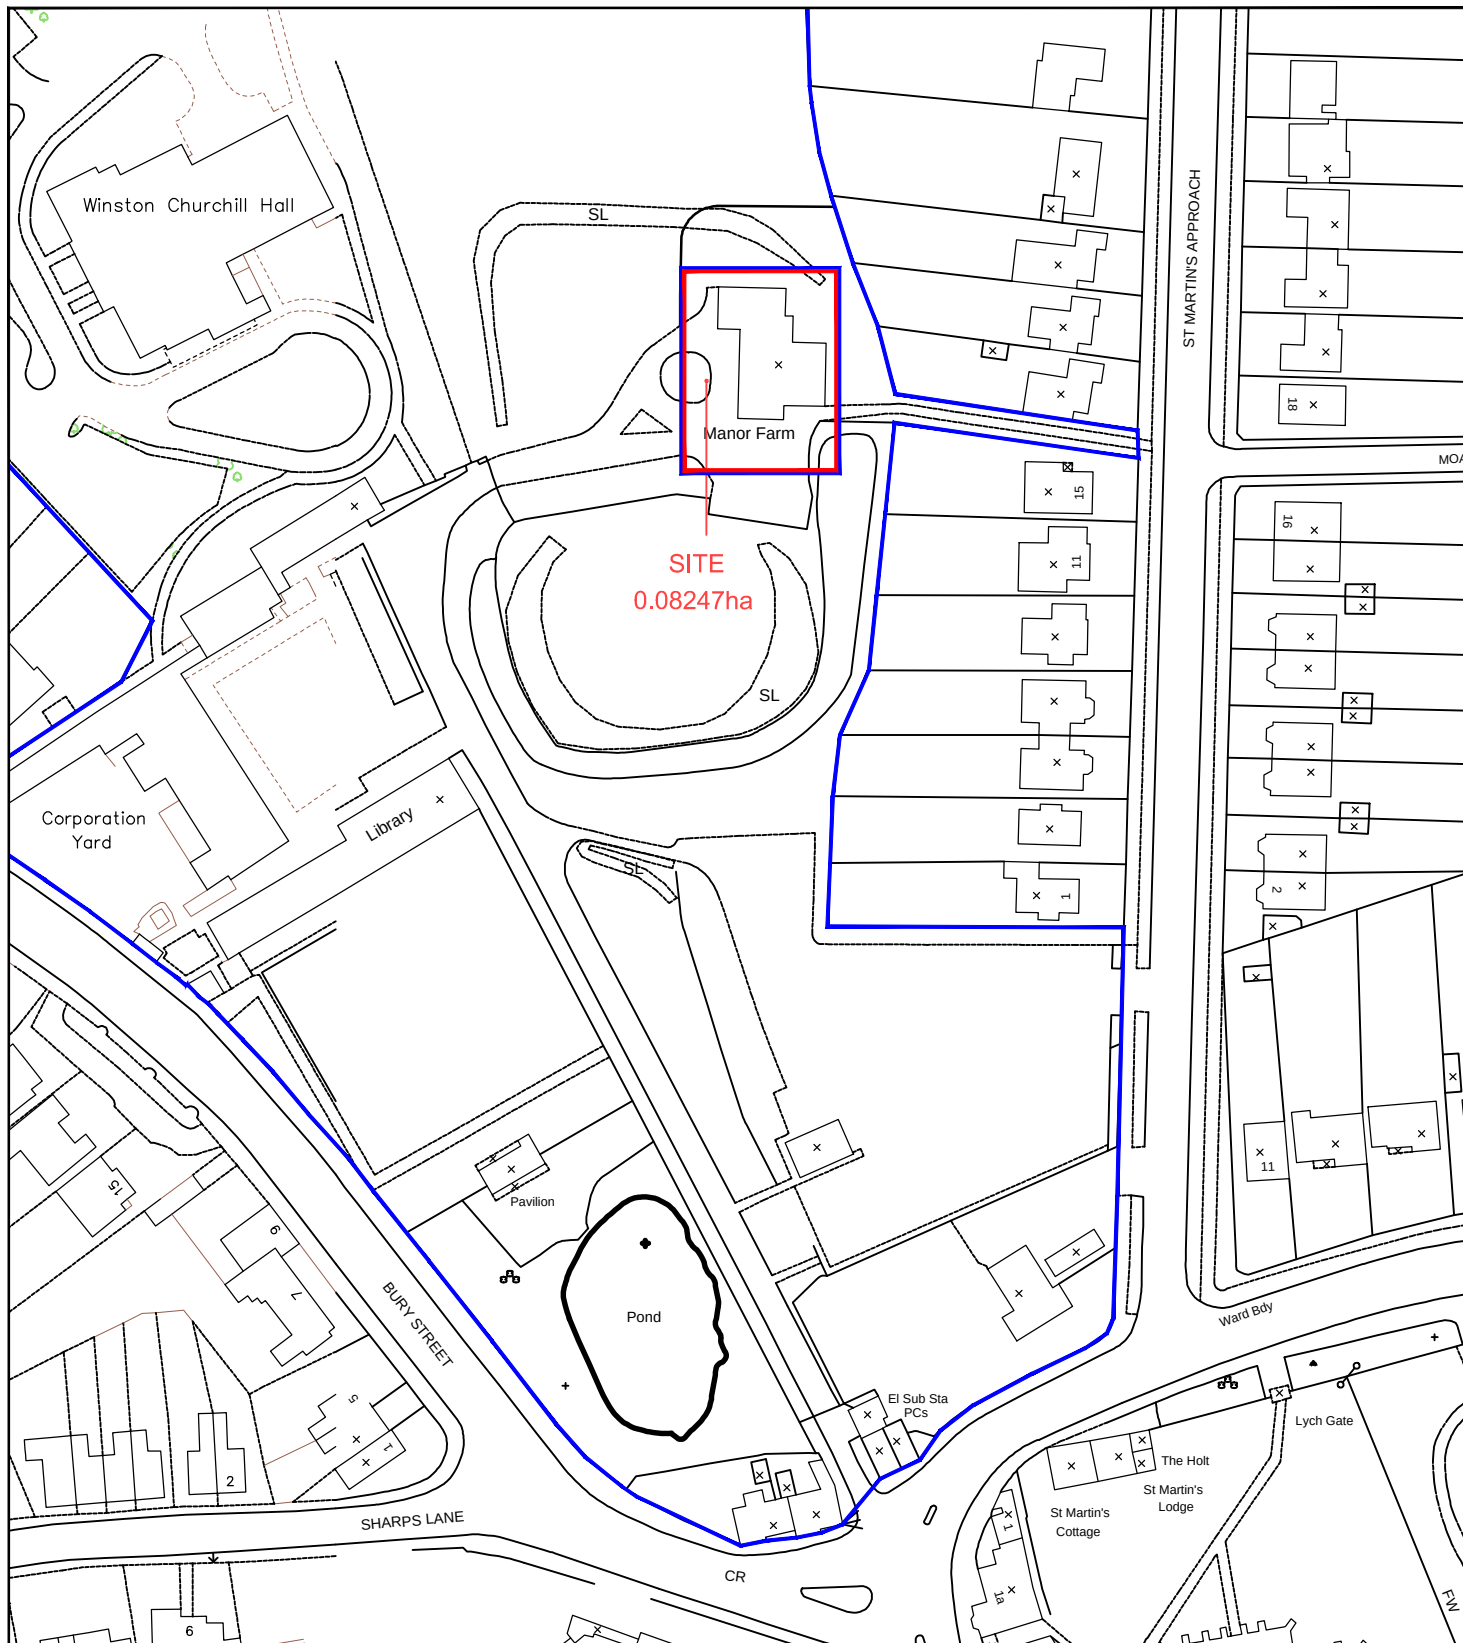

0 25 50 75 100 125m
Scale 1:1250



HILLINGDON
LONDON

RESIDENTS SERVICES
CAPITAL PROGRAMME
2E/10, CIVIC CENTRE, UXBRIDGE, MIDDLESEX, UB8 1UW
Tel: 01895 250 111
Fax: 01895 277 224

NOTES: - DO NOT SCALE FROM THIS DRAWING. The Contractor must verify all dimensions at the site before setting out, commencing work, or making any shop drawings. Any discrepancies must be reported to the Contract Administrator before proceeding.

Rev	Revision notes	Initials	Date
-	-	-	-
Project Manor Farm House CCTV, Manor Farm House Eastcote Rd, Ruislip HA4 8BD		Scale 1:1250 @ A4	
Description SITE LOCATION PLAN		Date 20/06/20	
		Drawing No. 2020/D/309/P/01	
		Drawn by DB	Rev.
		Checked by	