

EXTERNAL CAMERAS



2


1



3



4

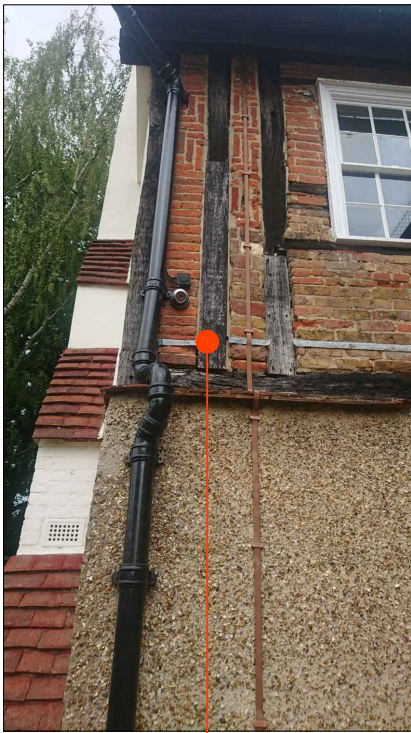


5


FOR CAMERA LOCATIONS REFER TO "CCTV LOCATIONS PLAN 847"



A

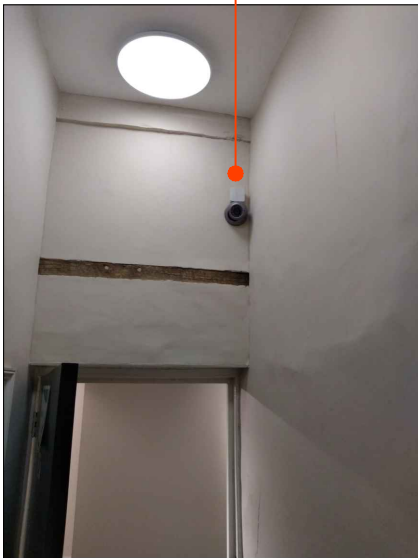

B

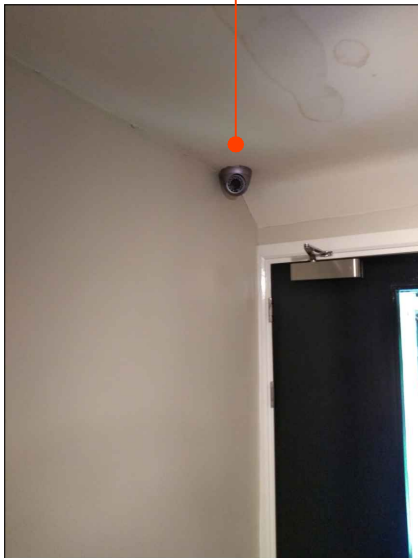

C



D

INTERNAL CAMERAS

NOTES

The Contractor must verify all dimensions at the site before setting out, commencing work, or making any shop drawings. Any discrepancies must be reported to the Contract Administrator before proceeding.

DO NOT SCALE FROM THIS DRAWING

Rev		Revision notes	Initials	Date
-----	--	----------------	----------	------



HILLINGDON
LONDON

RESIDENTS SERVICES, CAPITAL PROGRAMME WORKS SERVICE
2E/10, CIVIC CENTRE, UXBRIDGE, UB8 1UW
Tel: 01895 250 111
Fax: 01895 277 224

PROJECT
Manor Farm House CCTV,
Manor Farm House Eastcote Rd,
Ruislip HA4 8BD

DESCRIPTION
IMAGES SHOWING CCTV LOCATIONS

SCALE 1:200@A3	DRAWN BY DB	CHECKED BY	DATE AUG 2020
DRAWING No. 2020/D309/P02			REV.