
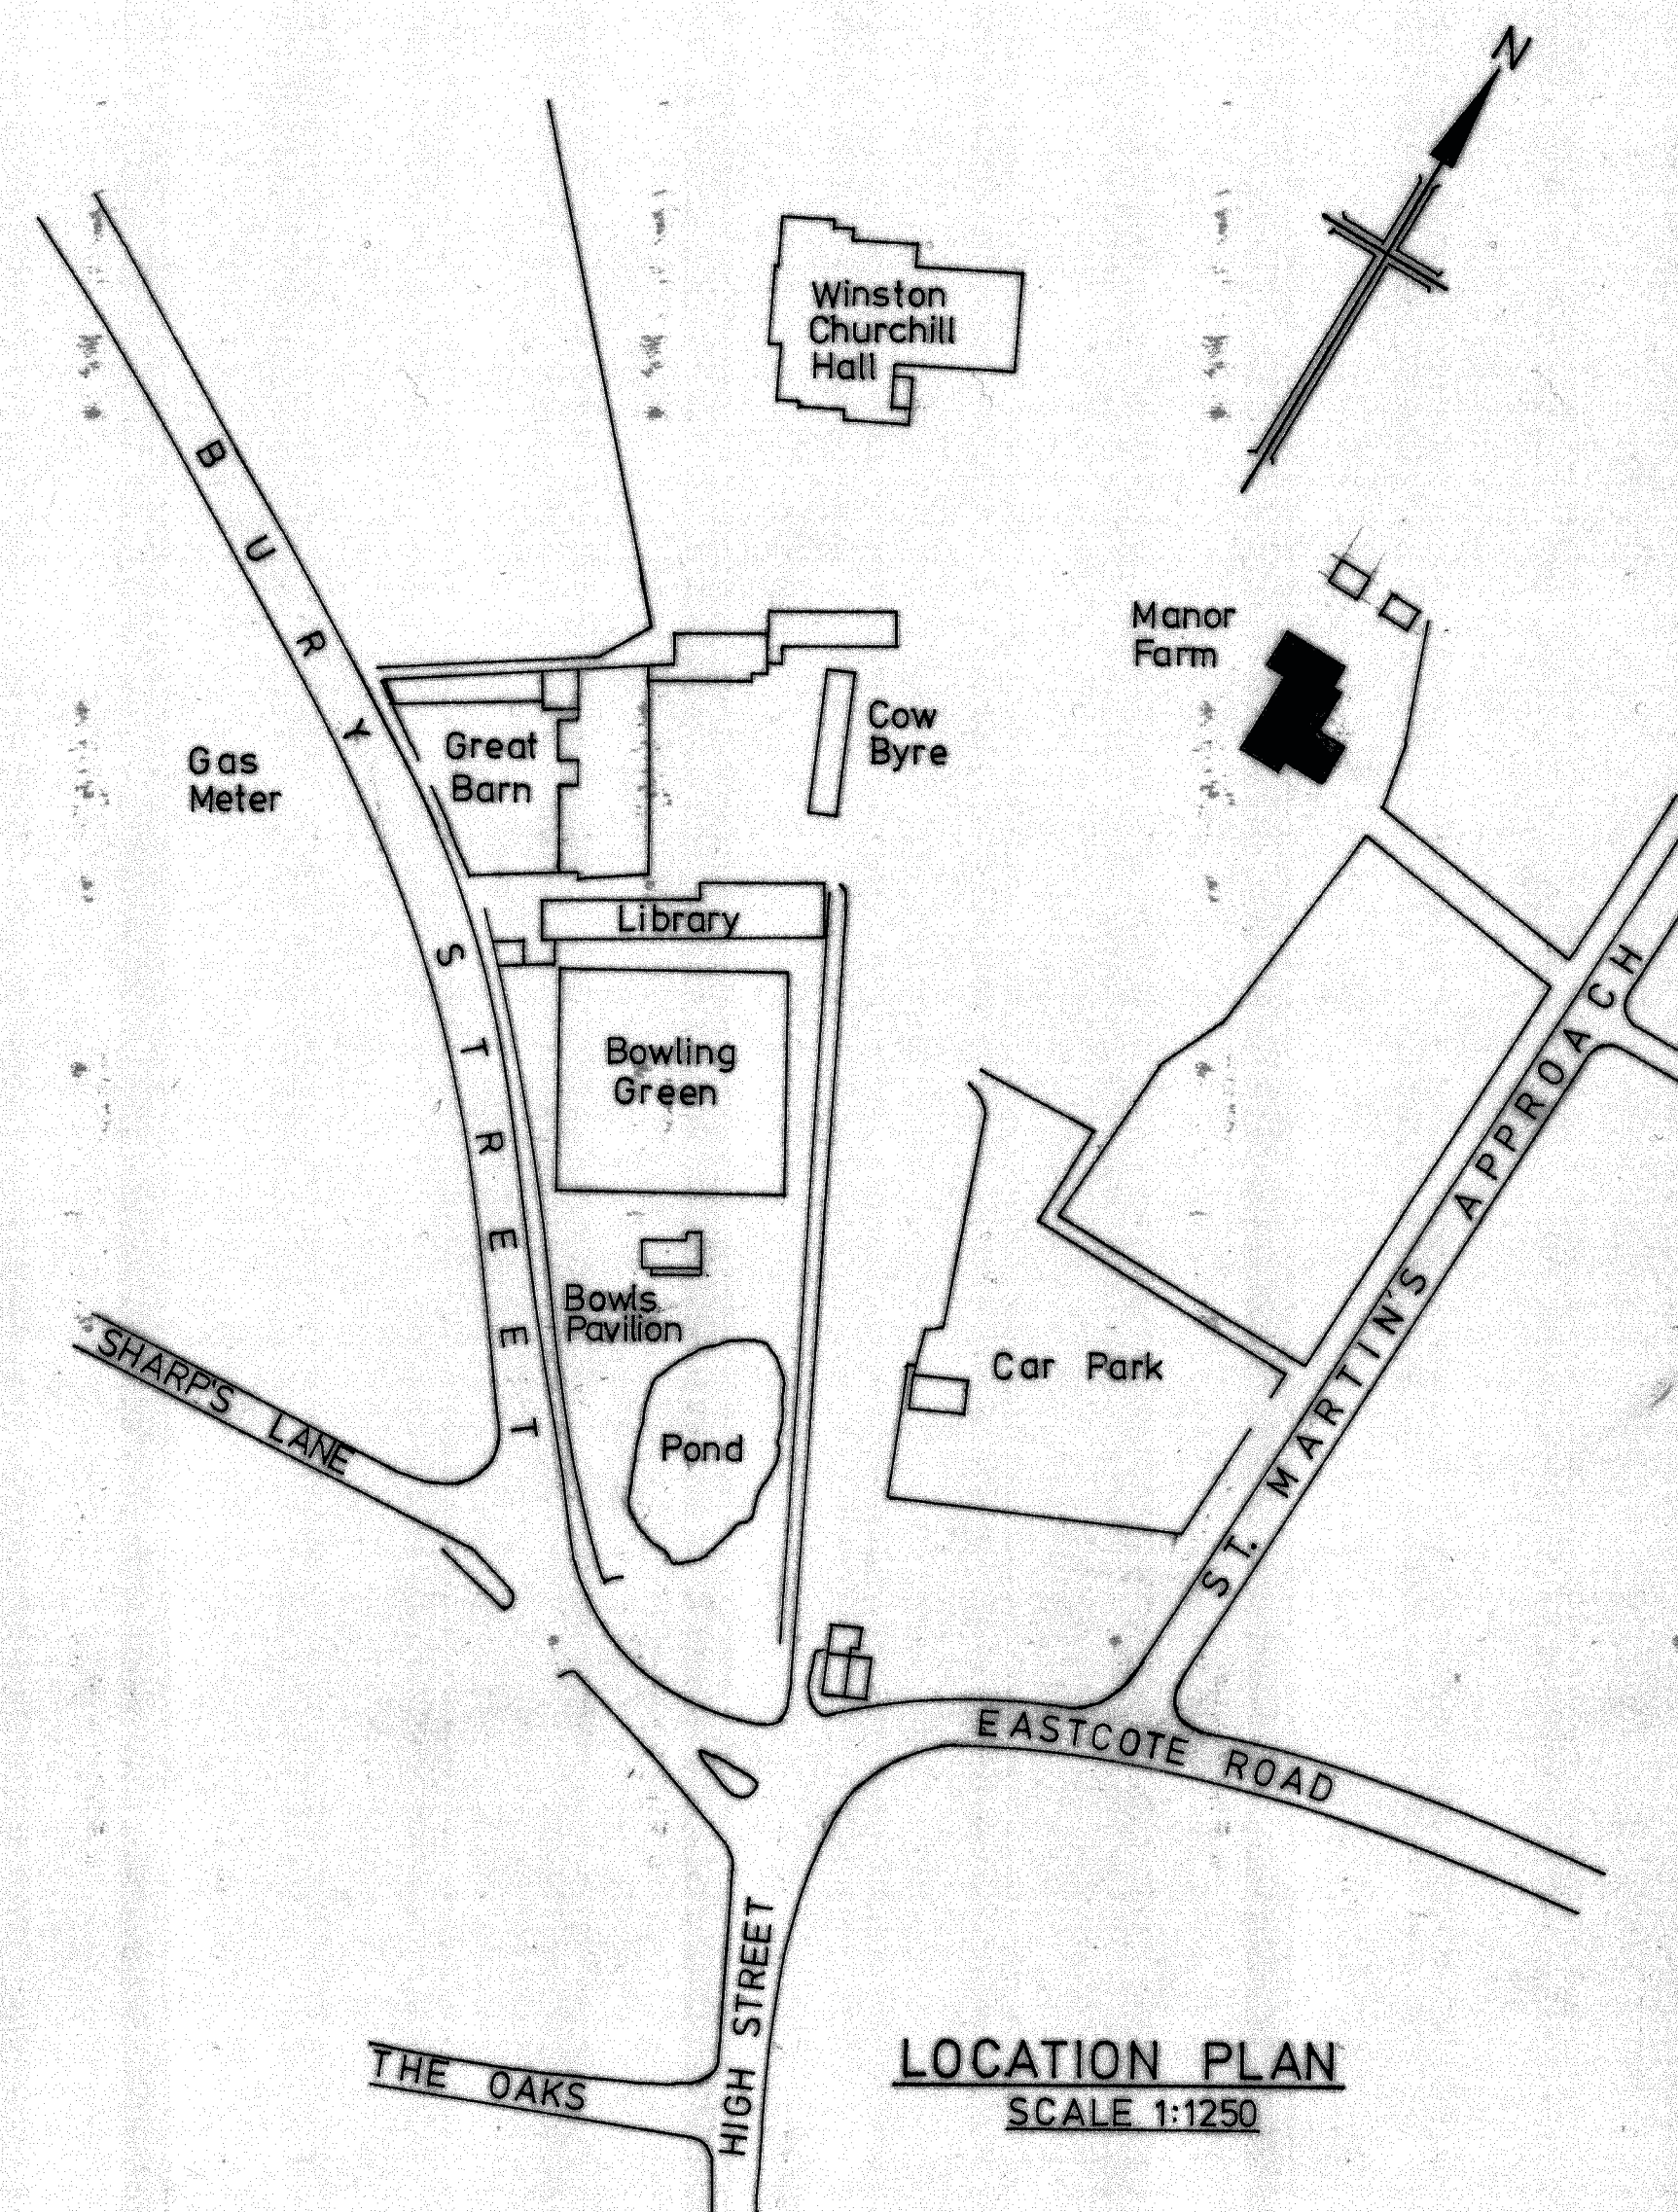
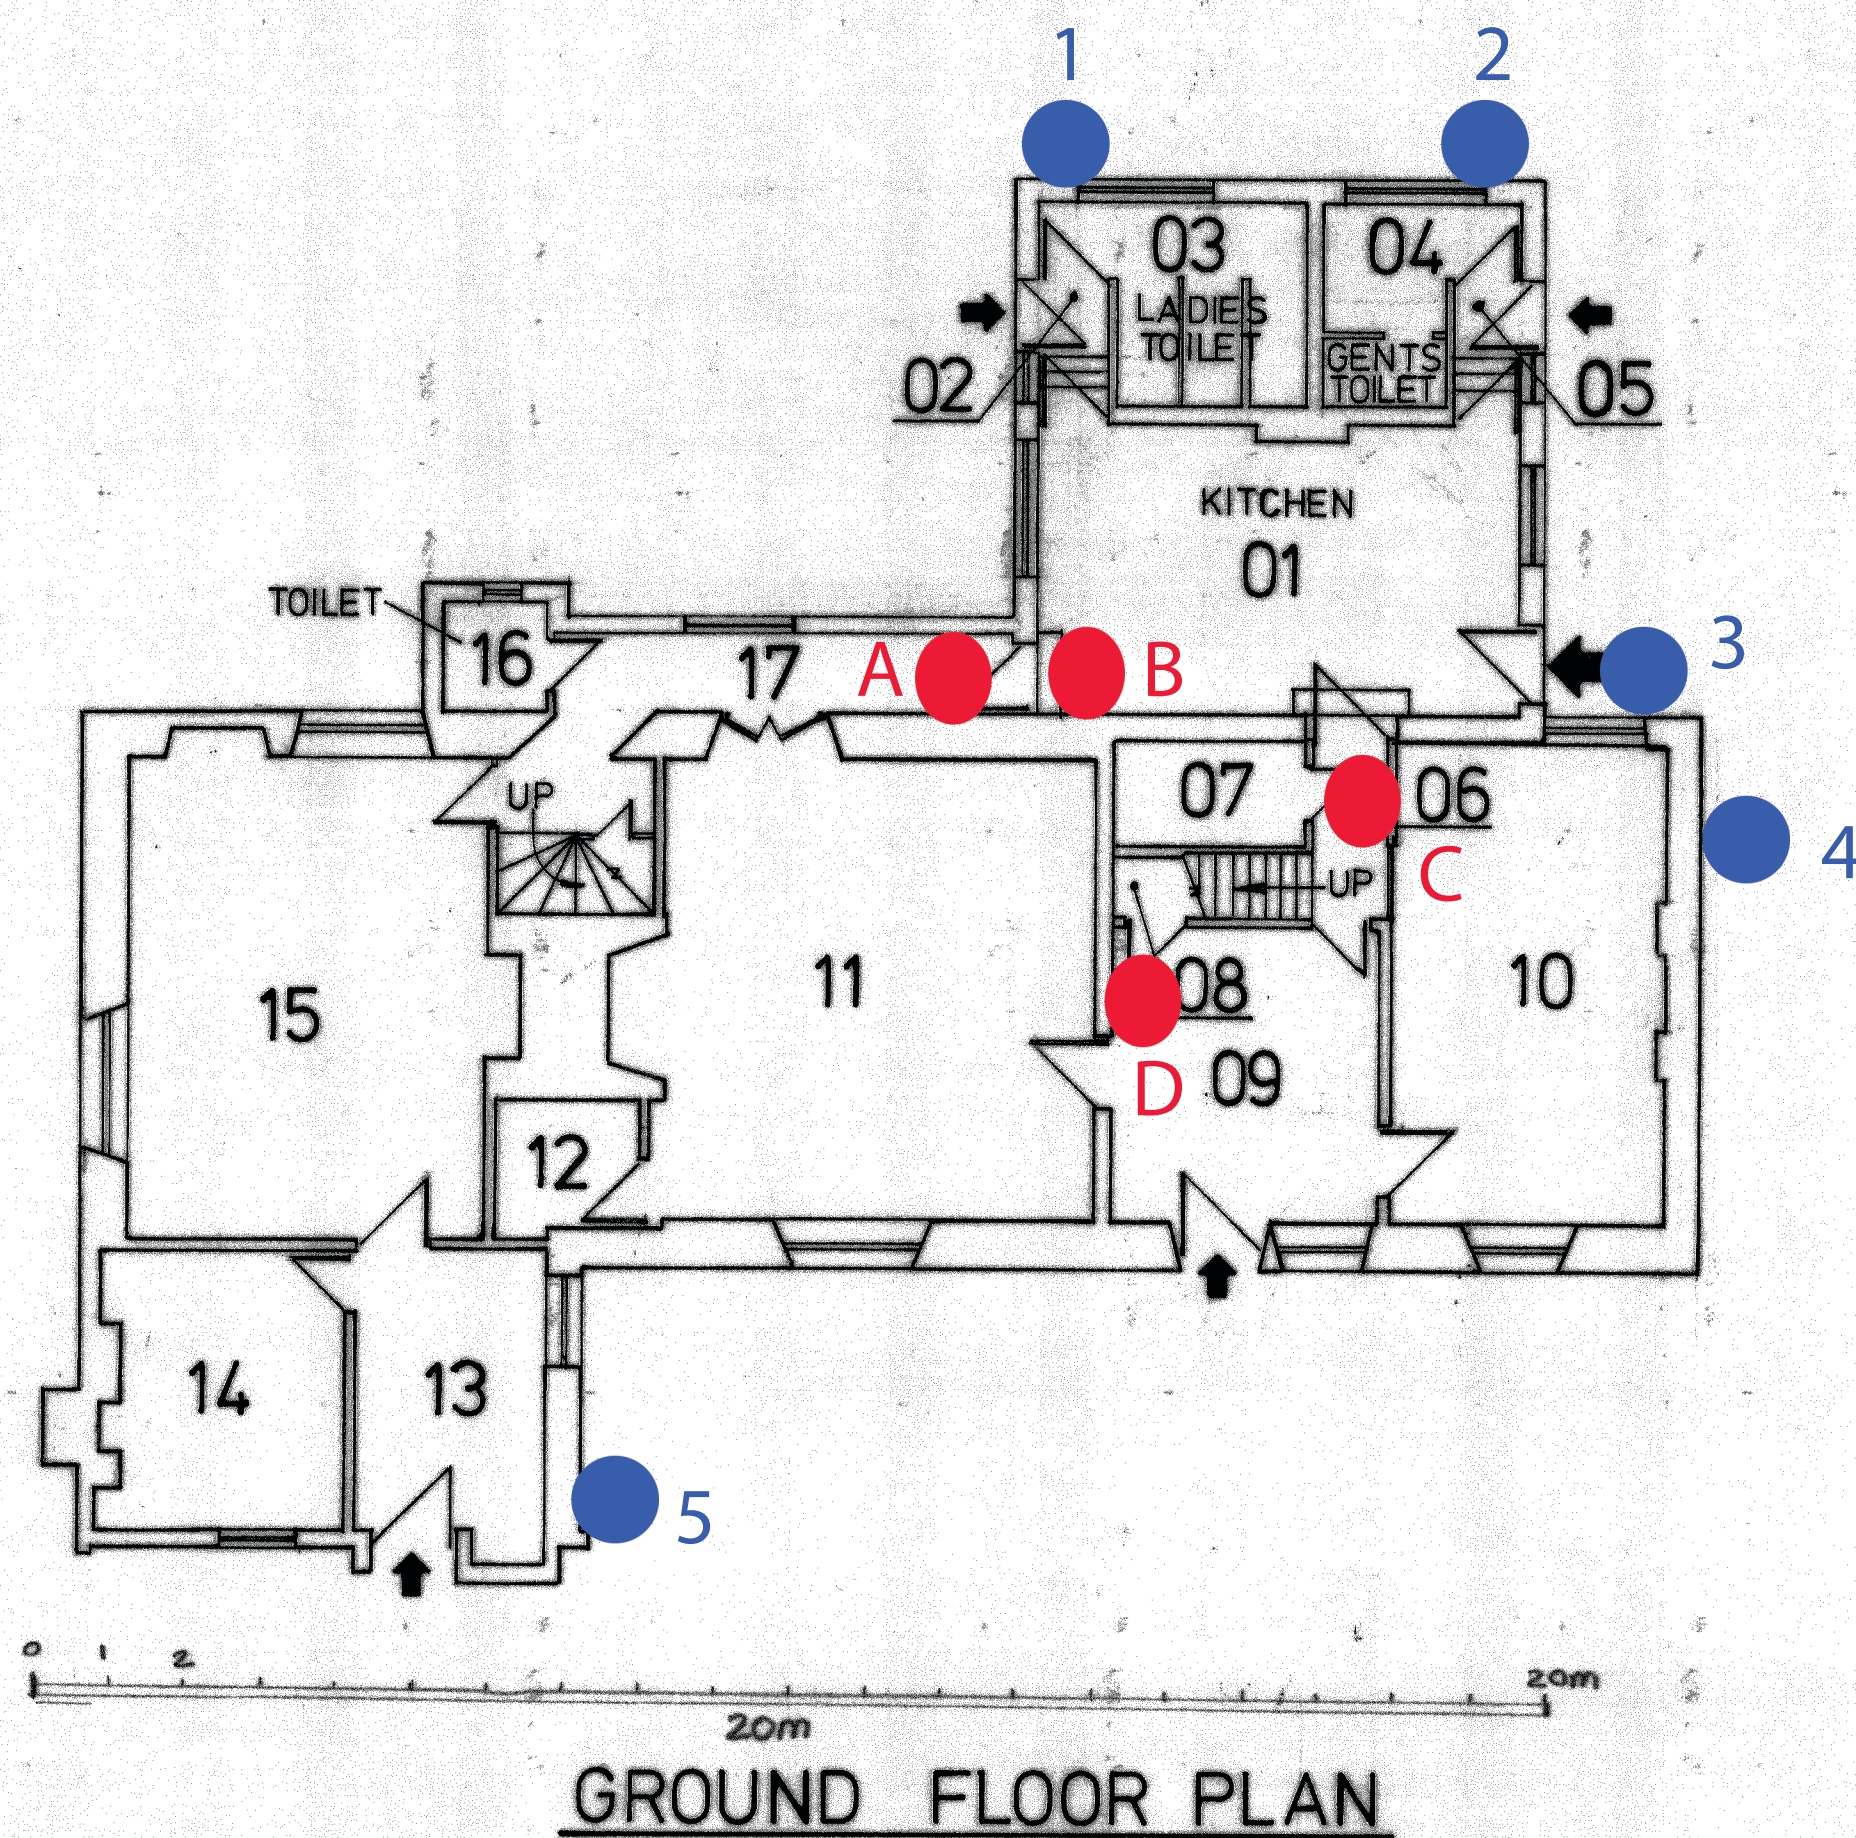


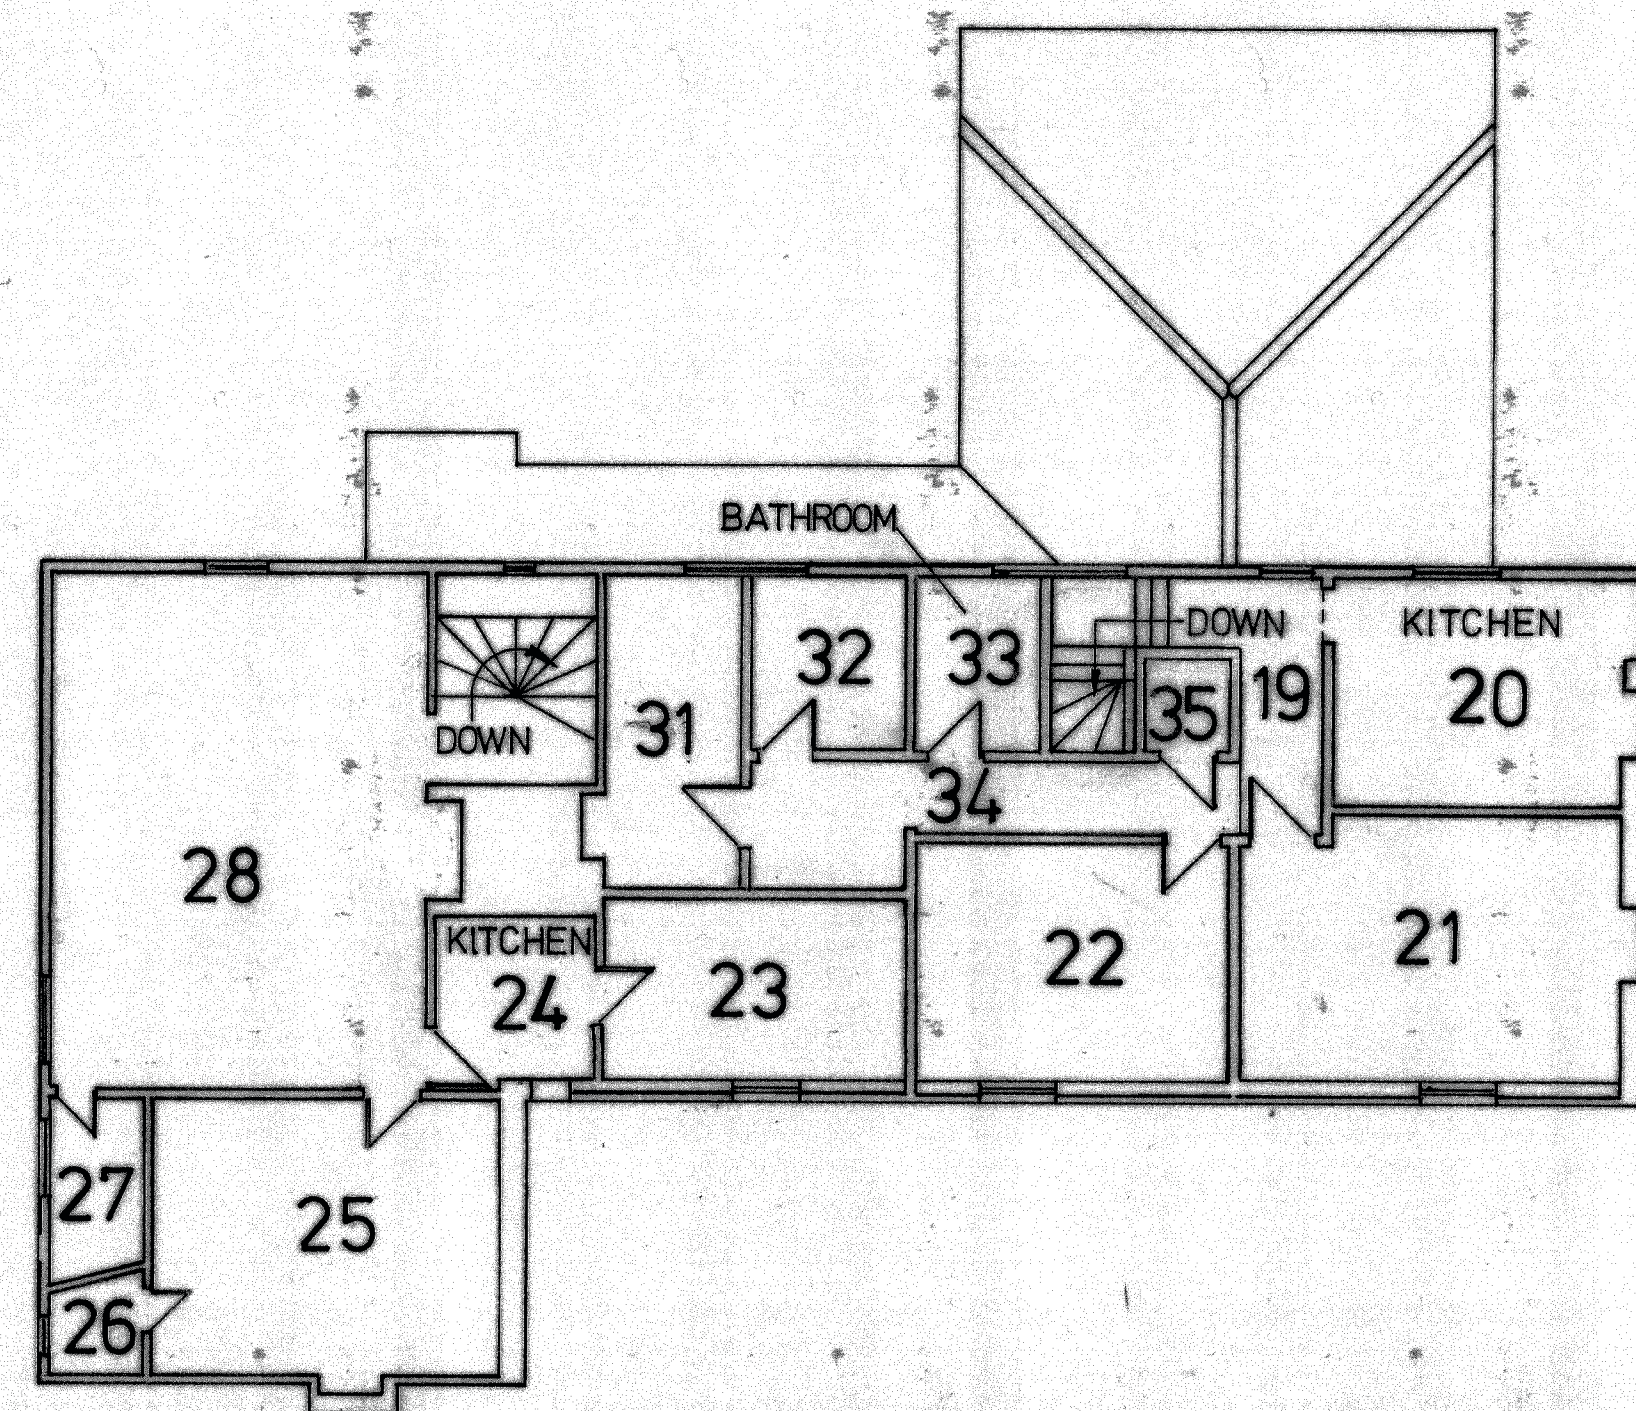

● EXTERNAL CAMERAS

● INTERNAL CAMERAS

REFER TO DRAWING 2020/D/309/P02
FOR IMAGES OF CAMERAS

Geo Code
28N 1263

847

A PARTITION REMOVED
FIRST FLOOR NOV'95

ENERGY
CONSERVATION
UNIT

LONDON BOROUGH OF HILLINGDON
PROPERTY CONSULTANCY
CIVIC CENTRE
UXBRIDGE MIDDLESEX UB8 3UW Tel 02011

Project
MANOR
FARM HOUSE

Description
CCTV LOCATIONS
PLAN

Scale 1:100 Drawn t. s. Date June 89

Project No. Sheet 1 of 1 Rev. A

(MANOR FARM COMPLEX.553)