## FOUL WATER MANHOLE SCHEDULE

| MH REF | APPROX. COVER LEVEL | INVERT LEVEL | DEPTH (M) | MH TYPE | COVER TYPE | COMMENTS |
|---|---|---|---|---|---|---|
| F18 | 46.91 | 46.05 | 0.86 | 450P | 10T | |
| F18A, B | 46.94 | 46.86 | 0.08 | 450P | 10T | |
| F22 | 46.90 | 45.53 | 1.37 | 500P | 5T | |
| F22A, B, C | 46.94 | 46.86 | 0.08 | 450P | 10T | |
| F23 | 46.94 | 45.63 | 1.31 | 500P | 5T | |
| F24 | 46.94 | 45.75 | 1.19 | 500P | 5T | |
| F25 | 46.94 | 46.85 | 0.09 | 450P | 10T | |
| F26 | 46.94 | 46.86 | 0.08 | 450P | 10T | |
| F26A | 46.94 | 46.86 | 0.08 | 450P | 10T | |

## FOUL WATER MANHOLE SCHEDULE

| MH REF | APPROX. COVER LEVEL | INVERT LEVEL | DEPTH (M) | MH TYPE | COVER TYPE | COMMENTS |
|---|---|---|---|---|---|---|
| F27 | 46.94 | 46.23 | 0.71 | 450P | 10T | |
| F28 | 46.94 | 46.275 | 0.665 | 450P | 10T | |
| F29 | 46.94 | 46.40 | 0.54 | 450P | 10T | |
| | | | | | | |

## STORM WATER MANHOLE SCHEDULE

| MH REF | APPROX. COVER LEVEL | INVERT LEVEL | DEPTH (M) | MH TYPE | COVER TYPE | COMMENTS |
|---|---|---|---|---|---|---|
| S1 | 47.30 | 46.60 | 0.40 | 450P | 10T | |
| S2 | 47.80 | 46.47 | 0.83 | 450P | 10T | |
| S3 | 46.93 | 46.35 | 0.58 | 450P | 10T | |
| S7 | 46.79 | 46.28 | 0.51 | 450P | 10T | |
| S8 | 46.75 | 45.96 | 0.79 | 450P | 10T | |
| S9 | 46.75 | 45.81 | 0.94 | 450P | 10T | |
| S15 | 46.75 | 45.63 | 1.12 | 450P | 10T | |
| S16 | 46.75 | 45.37 | 1.38 | 500P | 5T | |
| S18 | 47.80 | 46.95 | 0.85 | 450P | 10T | |

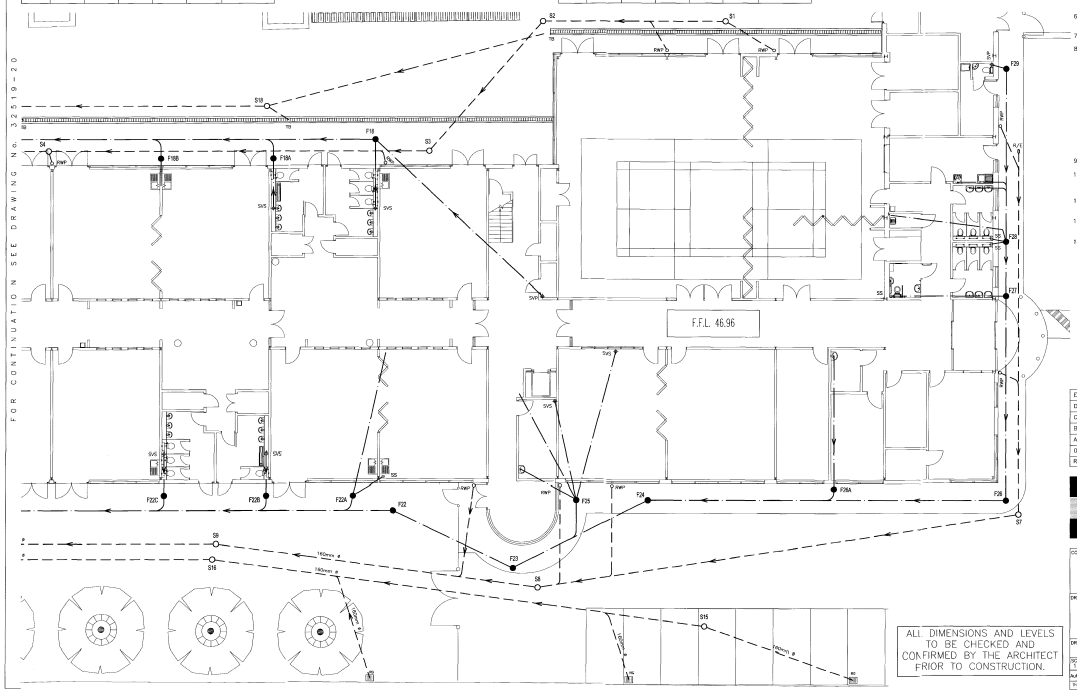


In addition to these notes, reference shall be made to the specification of works and the relevant Architect's and Specialist's drawings and specifications.

The Contractor is responsible for verifying all site dimensions before commencing work.

All dimensions are in millimetres unless noted otherwise.

This drawing has been produced electronically and may have been photo reduced or enlarged when printed or copied. Dimensions on this drawing shall take precedence over scale. Any discrepancies, inconsistencies, omissions errors or ambiguities are to be reported to the engineer immediately.

Levels are in metres unless noted otherwise to Ordnance Survey datum.

The Contractor is responsible for the stability of the building whilst the works are in progress.

NOTES

1. In addition to these notes, reference shall be made to the specification of works and the relevant Architect's and Specialist's drawings and specifications.
2. All Pipework to be 110mm dia uPVCunless marked 160mm dia uPVC
3. The Contractor is responsible for verifying all site dimensions before commencing work.
4. All dimensions are in millimetres unless noted otherwise.
5. Levels are in metres unless noted otherwise to Ordnance Survey datum.
6. The Contractor is responsible for the stability of the building whilst the works are in progress.
7. All Pipework to be 110mm Dia uPVC unless marked
8. LEGEND :
   - RG – Road Gully
   - RE – Rodding Eye
   - KL – Kerb Level
   - RL – Road Level
   - RWP – Rain Water Pipe (Discharging into OSMA Bottle Gullies)
   - SVP – Soil Vent Pipe
   - SS – Soil Stack
   - BD – Backdrop
   - TB – Trash Box

   Foul Water

   Surface Water
9. All Cover levels are approximate.
10. Manhole 'F1' and any other work on the public sewer to be inspected and approved by THAMES WATER.
11. Work to be carried out in accordance with "SEWERS FOR ADOPTION"
12. This drawing must be read in conjunction with drawing No.32529/22
13. Contactor to allow for Provision / Maintenance of Temporary Foul drainage and Surface drainage connections to fully service temporarily relocated School Accommodation to the East of the site during Phase 1 Works.

| REV | DESCRIPTION | DATE | BY |
|---|---|---|---|
| E | AMENDED TO ARCHIT'S COMMENTS | 2/11/05 | MJB |
| D | AMENDED TO ARCHIT'S COMMENTS | 1/11/05 | MJB |
| C | DRAINAGE AMENDED | 5/09/05 | MJB |
| B | MINOR AMENDMENTS | 24/8/05 | RAL |
| A | MINOR AMENDMENTS | 01/8/05 | MJB |
| 0 | ORIGINAL ISSUE – PRELIMINARY | 27/7/05 | MJB |


DIXON HURST KEMP

CONSULTING CIVIL & STRUCTURAL ENGINEERS

53 Portland Road, Hove, East Sussex BN3 5DQ
Tel No: (01273) 771201
Fax No: (01273) 771168
Email: hove@dhk.co.uk
Web Site: www.dhk.co.uk


CONTRACT

SACRED HEART RC. PRIMARY SCHOOL HERLWYN AVENUE, RUISLIP

DRAWING

DRAINAGE LAYOUT SHEET 2

| DRAWING No. | REV | CHECKED |
|---|---|---|
| H32519/21 | E | TH |
| SCALE 1:100 | DATE JUL '05 | DRAWN MJB |
| | | APPROVED |

AutoCAD Ref: H32519-21

This drawing is produced using Autocad. Only written dimensions are to be scaled

05/2454