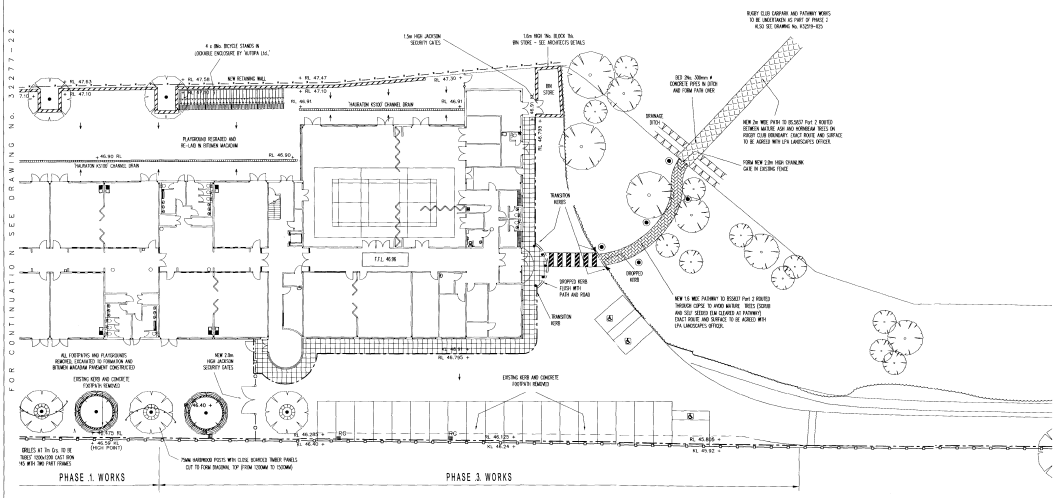

SEE DWG No's DHP/3280/110, DHP/3280/111, DHP/3280/112 FOR TOPOGRAPHICAL SURVEY SHOWING EXISTING EXTERNAL LAYOUT / EXISTING LEVELS AND FEATURES.

ALL DIMENSIONS AND LEVELS TO BE CHECKED AND CONFIRMED BY THE ARCHITECT PRIOR TO CONSTRUCTION.

In addition to these notes, reference shall be made to the specification to works and the relevant Architect's and Specialist's drawings and specification.

The Contractor is responsible for verifying all site dimensions before commencing work.

All dimensions are in millimetres unless noted otherwise.

This drawing has been produced electronically and may have been photo reduced or enlarged when printed or copied. Dimensions on this drawing shall not be scaled off. Any errors or discrepancies in dimensions or technical details or omissions are to be reported to the engineer immediately.

Levels are in metres unless noted otherwise to Ordnance Survey datum.

The Contractor is responsible for the stability of the building whilst the works are in progress.

NOTES

1. THIS DRAWING MUST BE READ IN CONJUNCTION WITH DRAWING No. 32277 - 23
2. NEW BITUMEN MACADAM CONSTRUCTION :
   25mm Thk. DBM (6mm AGG.) WEARING COURSE
   50mm Thk. DBM (20mm AGG) BASE COURSE
   75mm Thk. DBM (28mm AGG) ROAD BASE
   200mm Thk. MOT TYPE 1 SUB BASE

LEGEND :

- 50x150 PC. EDGING
- 3.0m HIGH CHAIN LINK FENCE
- 2m HIGH BUFFALO TIMBER ACOUSTIC BARRIER
- 1.5m HIGH JACKSON SECURITY FENCE
- 2.0m HIGH JACKSON SECURITY FENCE
- 2.0m HIGH GREEN PALLISADE FENCING AND GATES
- NEW STANDARD KERB
- DROPPED KERB
- NEW PAVED AREAS : 400x400 PAVING SLABS ON 50mm Thk. SHARP SAND ON 100mm MOT TYPE 1 SUB BASE
- NEW BITUMEN MACADAM FOOTPATH CONSTRUCTION : 25mm Thk. DBM (6mm agg) WEARING COURSE 60mm Thk. DBM (20mm agg) BASE COURSE 150mm Thk. TYPE 1 SUB BASE
- NEW PAVED FOOTPATH CONSTRUCTION : 200x100x80 Thk. MARSHALLS PROPRA PERMEABLE CONCRETE BLOCKS (45° HERRINGBONE BOND) ON 50mm Thk OF 6mm WASHED AGGREGATE BEDDING ON 110mm Thk 10mm WASHED AGGREGATE SUB-BASE

RL - ROAD LEVEL
KL - KERB LEVEL
RG - ROAD GULLY
- BOLLARD WITH LIGHTS
- S/S BOLLARDS (MAIN ENTRANCE)

REV	DESCRIPTION	DATE	BY
H	AMENDED TO ARCHIT'S COMMENTS	2/11/05	MJB
G	AMENDED TO ARCHIT'S COMMENTS	1/11/05	MJB
F	AMENDED TO ARCHIT'S COMMENTS	24/10/05	MJB
E	AMENDED TO DHP COMMENTS	7/9/05	MJB
D	MINOR AMENDMENTS	2/9/05	MJB
C	MINOR AMENDMENTS	24/8/05	RAL
B	MINOR AMENDMENTS	06/8/05	MJB
A	MINOR AMENDMENTS	01/8/05	MJB
0	ORIGINAL ISSUE - PRELIMINARY	27/7/05	MJB

DIXON HURST KEMP
CONSULTING CIVIL & STRUCTURAL ENGINEERS
53 Portland Road, Hove, East Sussex BN3 5DQ
Tel No: (01273) 771201
Fax No: (01273) 771168
Email: hove@dhk.co.uk
Web Site: www.dhk.co.uk

CONTRACT
SACRED HEART RC. PRIMARY SCHOOL HERLWYN AVENUE, RUISLIP

DRAWING
EXTERNAL WORKS SHEET 2

DRAWING No.	REV.	CHECKED
H32519/23	H1	TH
SCALE 1:200 / DATE Jul 05	DRAWN MJB	APPROVED

AutoCAD Ref: H32519-23

This drawing is produced using Autocad. Only written dimensions are to be regarded