


9 CORWELL LANE, UXBRIDGE UB8 3DD

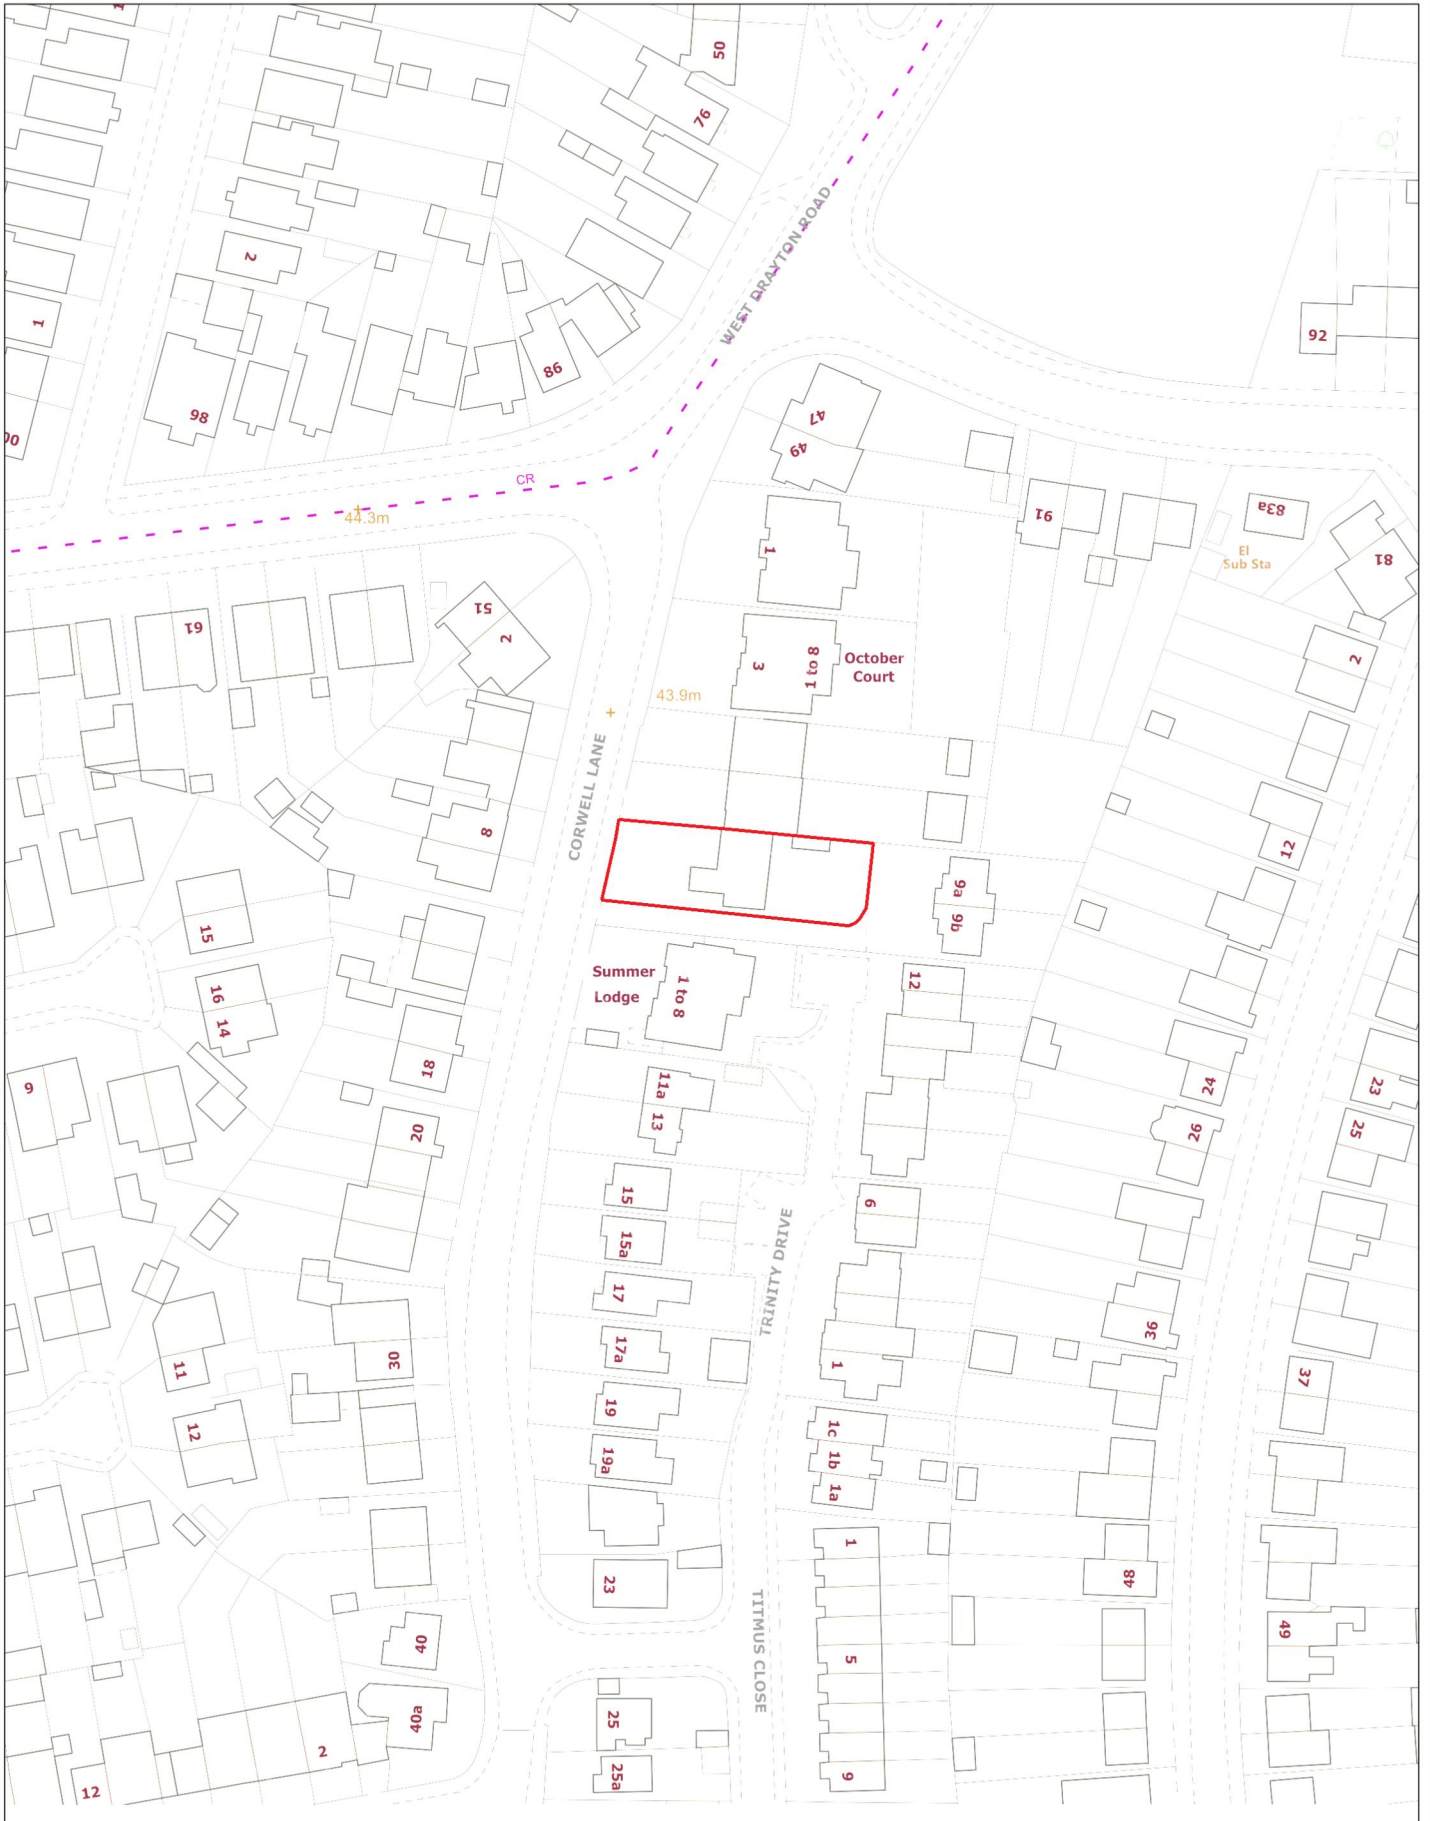

Scale 1:1250

