


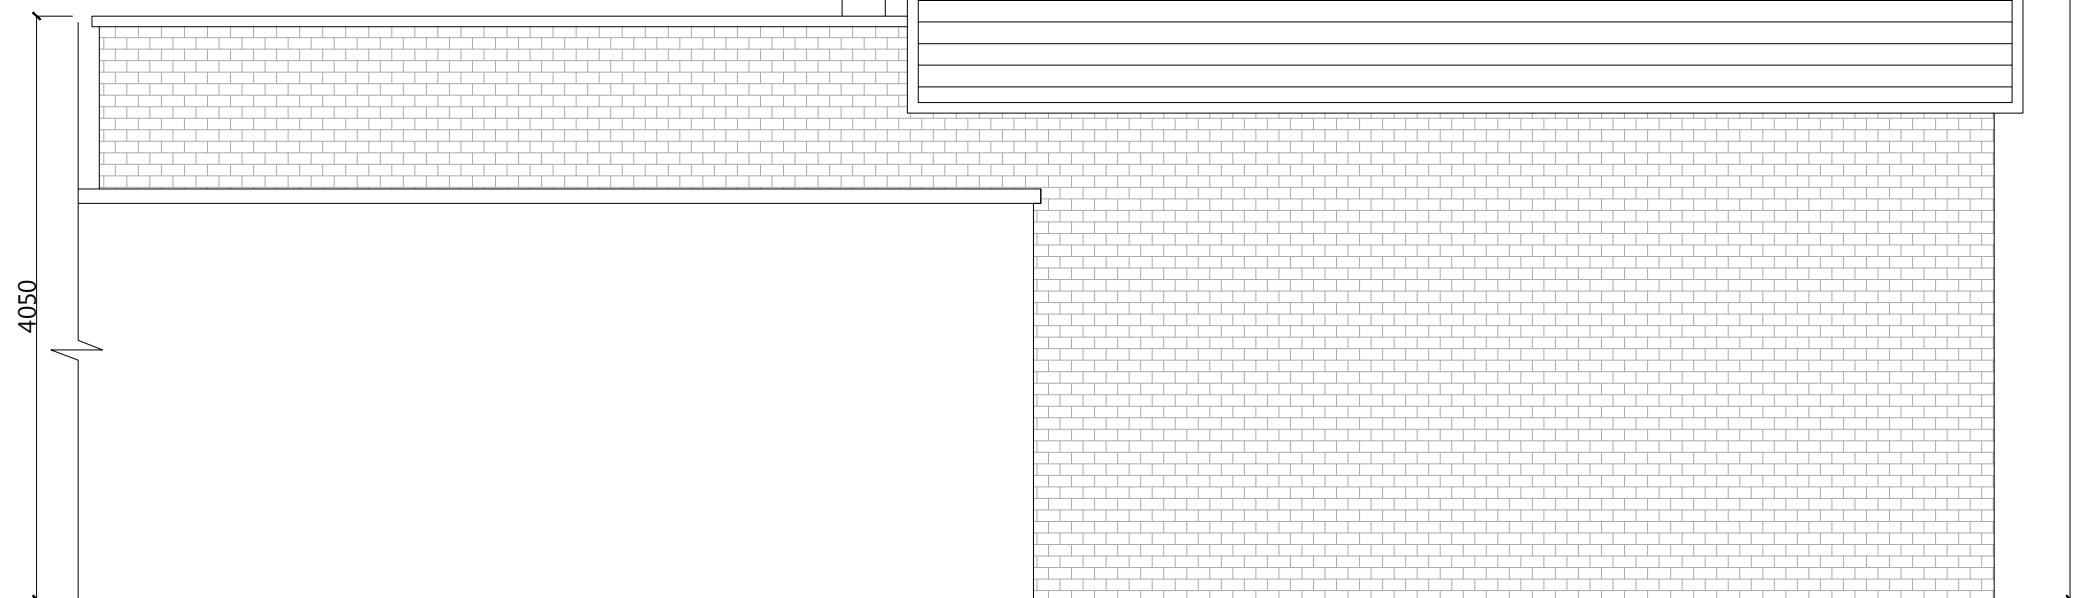

EXISTING NORTH
ELEVATION

EXISTING DUCTWORK ABOVE
THE ROOF LEVEL FOR THE SHOP
2 LAUREL LANE




EXISTING NORTH (SIDE) ELEVATION




EXISTING NORTH
ELEVATION

PROPOSED DUCTWORK WITH
CRAB COWL, 200MM DIAMETER
FLU PIPE WITH 1150MM ABOVE
THE ROOF LEVEL FOR THE SHOP
8 LAUREL LANE

EXISTING DUCTWORK ABOVE
THE ROOF LEVEL FOR THE SHOP
2 LAUREL LANE

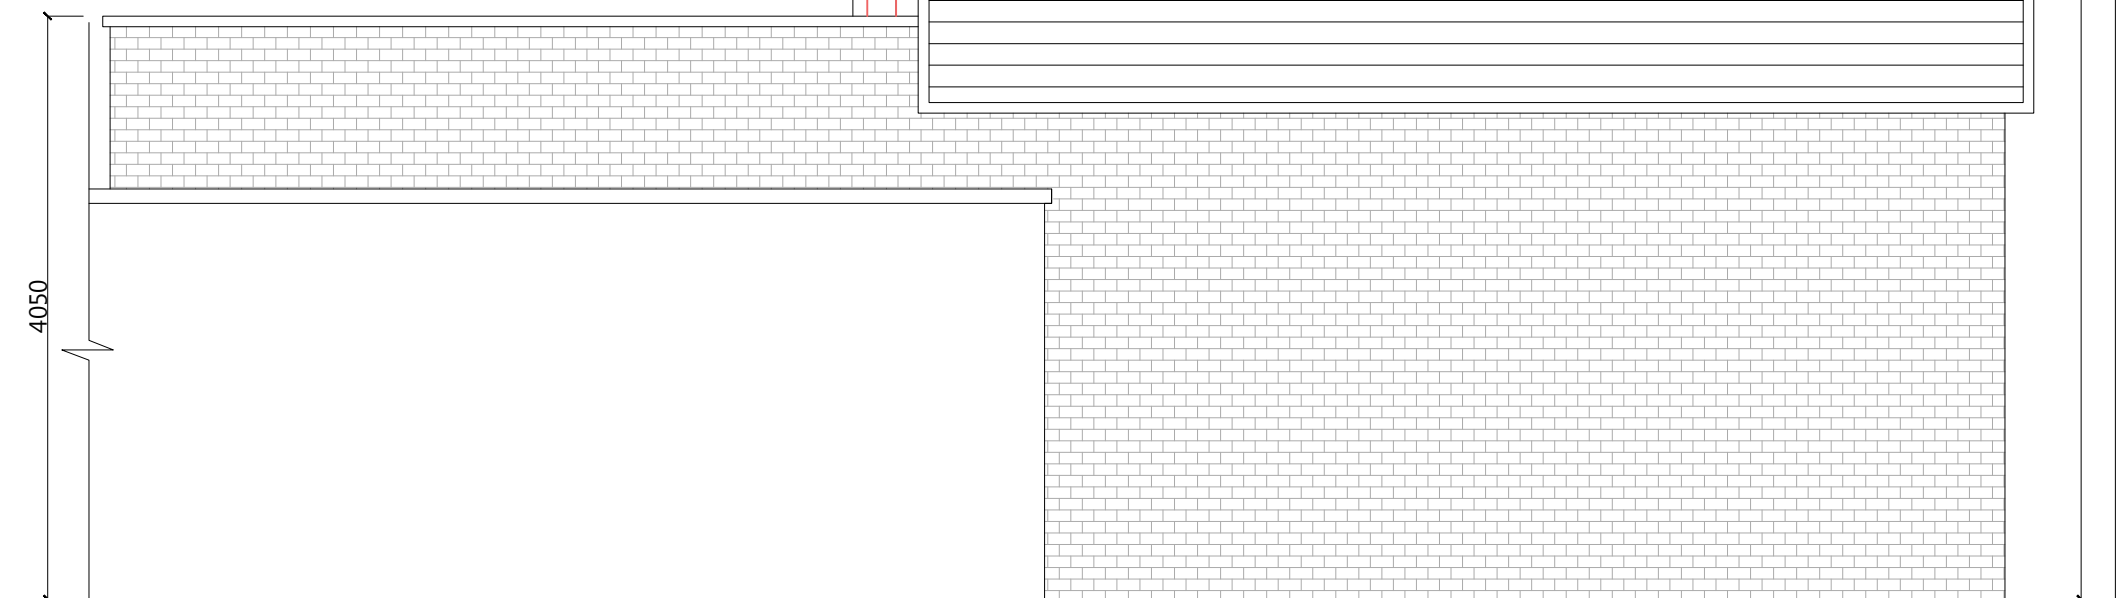

PROPOSED NORTH (SIDE) ELEVATION

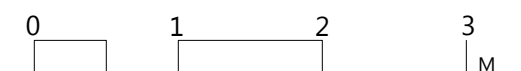

contact@studioivory.co.in
www.studioivory.co.in
+91 97188 83939

NOTES

THIS DRAWING AND DESIGNS ARE INTELLECTUAL PROPERTY OF STUDIO IVORY, THIS MAY NOT BE COPIED, CIRCULATED, OR REPRODUCED WITHOUT WRITTEN PERMISSION.
ALL DIMENSIONS ARE ONLY TO BE READ AND NOT MEASURED OR SCALED.
THIS DRAWING UNLESS STAMPED AND SIGNED GOOD FOR CONSTRUCTION SHALL NOT BE USED FOR ANY SITE WORK.
ALL DIMENSIONS ARE IN MILLIMETRES AND SHALL BE VERIFIED AT SITE AND ANY DISCREPANCY SHALL BE BROUGHT TO ARCHITECTS NOTICE.
STUDIO IVORY SHALL NOT BE LIABLE FOR THE ACCURACY OF EXECUTION OF THE DRAWING AT SITE OF THE INFORMATION PROVIDED IN THIS DRAWING.

CONSULTANTS
N.A.

CLIENT
MR. SATINDER

SCALE
1:50@A2

ISSUE DATE
JAN 2022

DRAWING TITLE
ELEVATIONS

SITE ADDRESS
8 LAUREL LANE,
WEST DAYTON,
UB7 7TU, UK

NORTH

STAGE
SANCTION

DRAWING NO.
8LL-S-005