




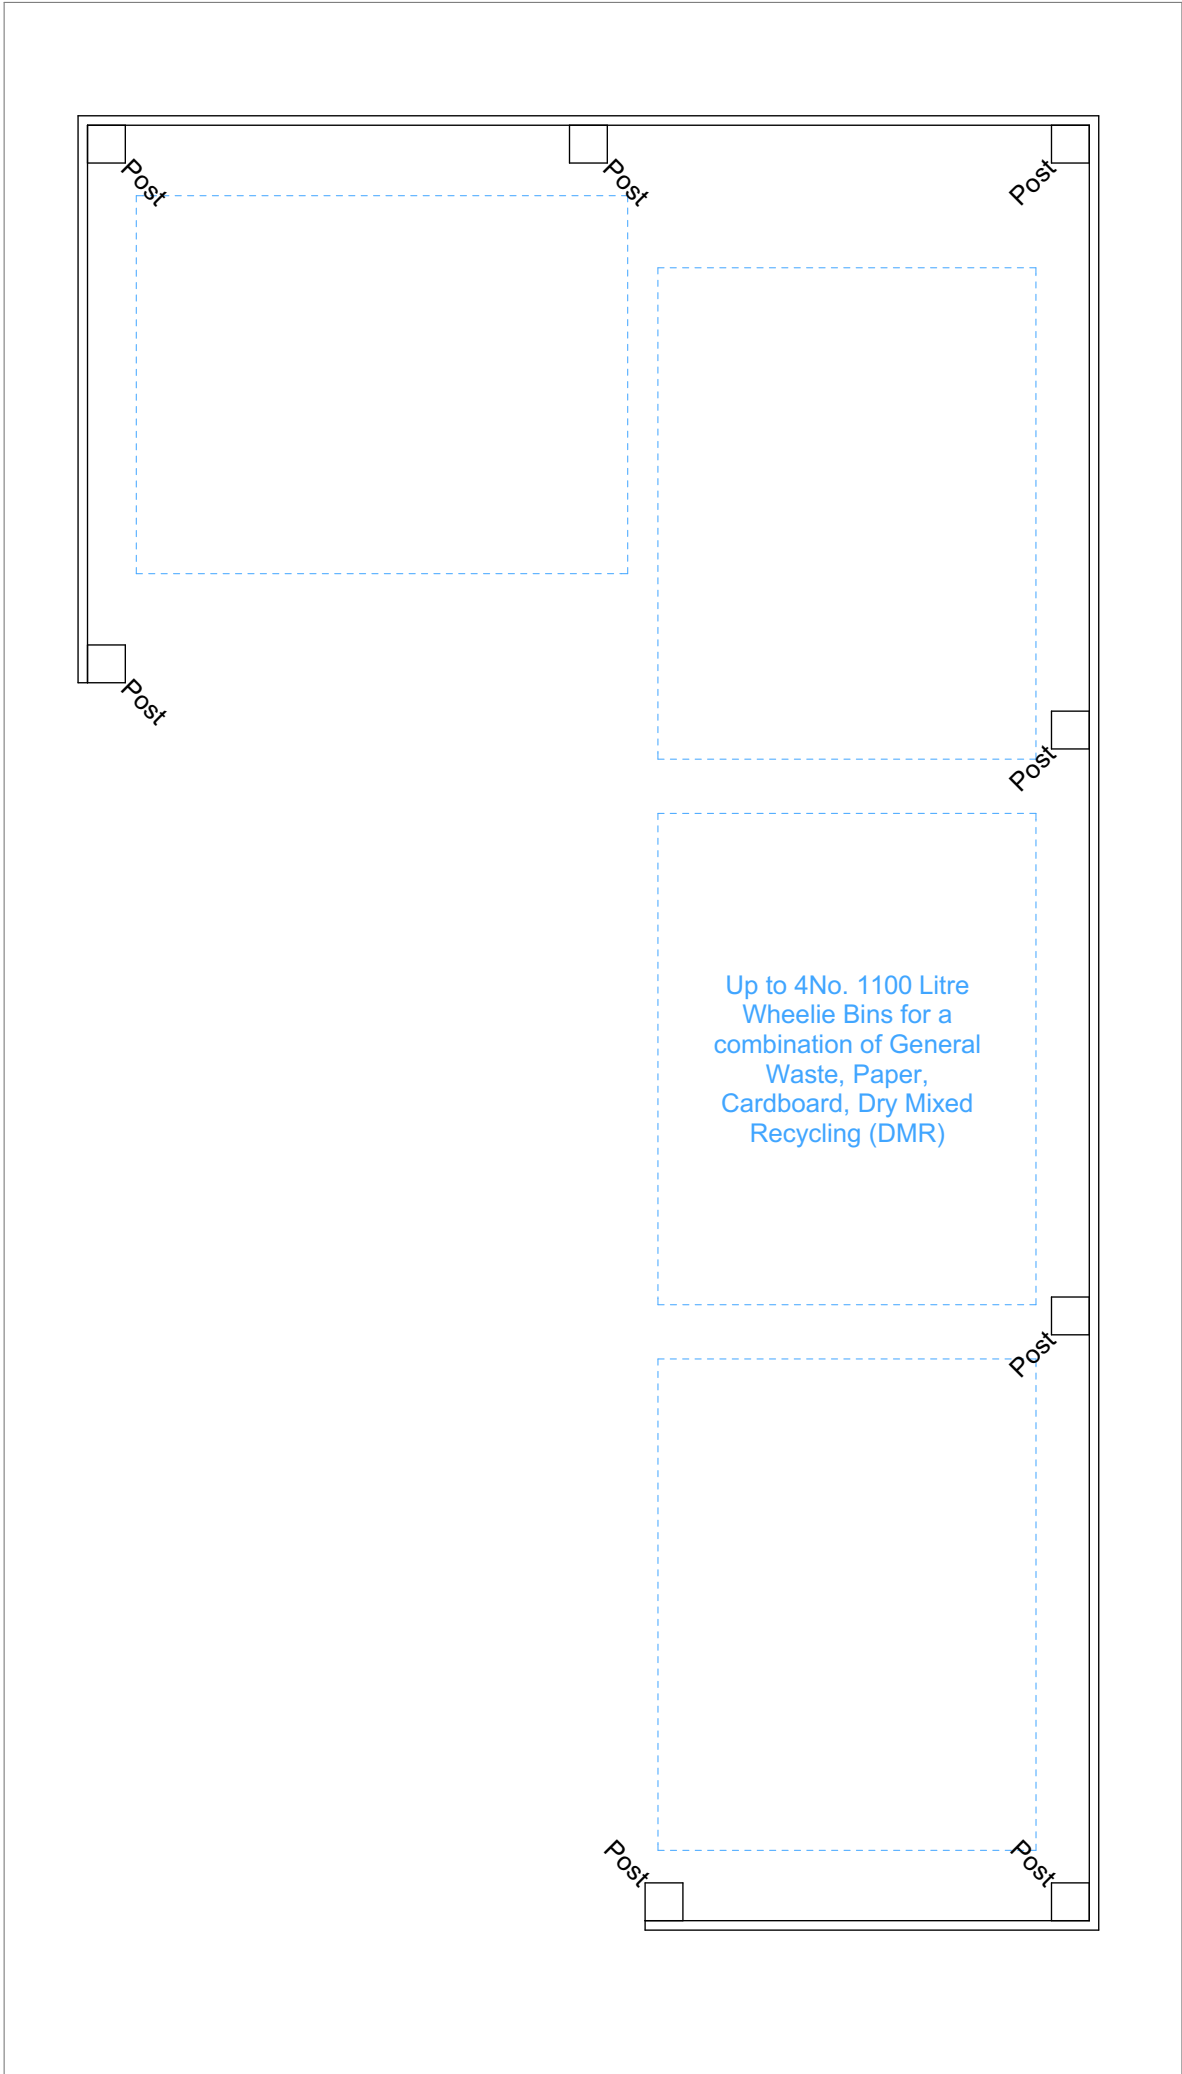


Proposed Plan
Scale 1:20

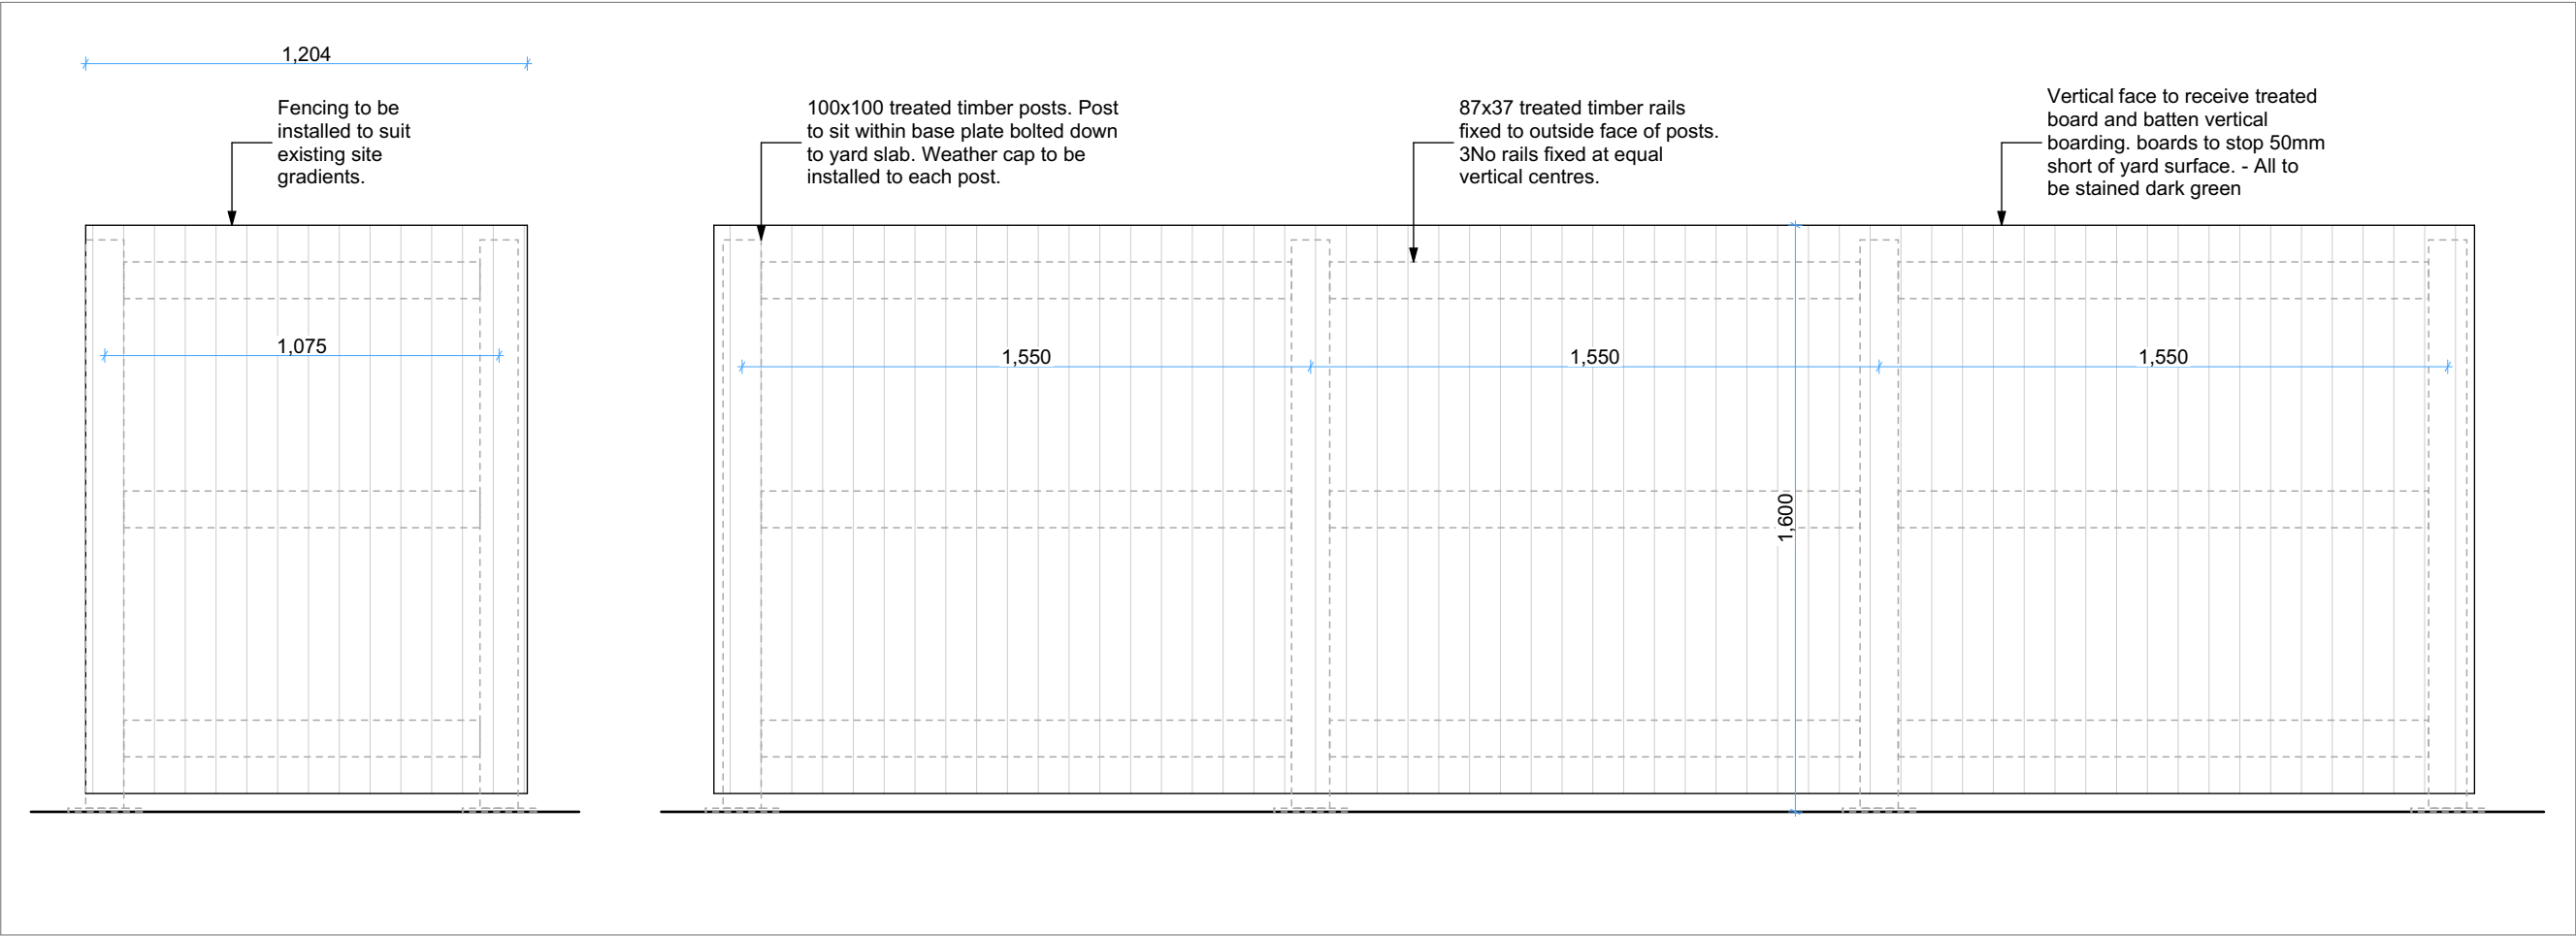

Proposed Elevations
Scale 1:20

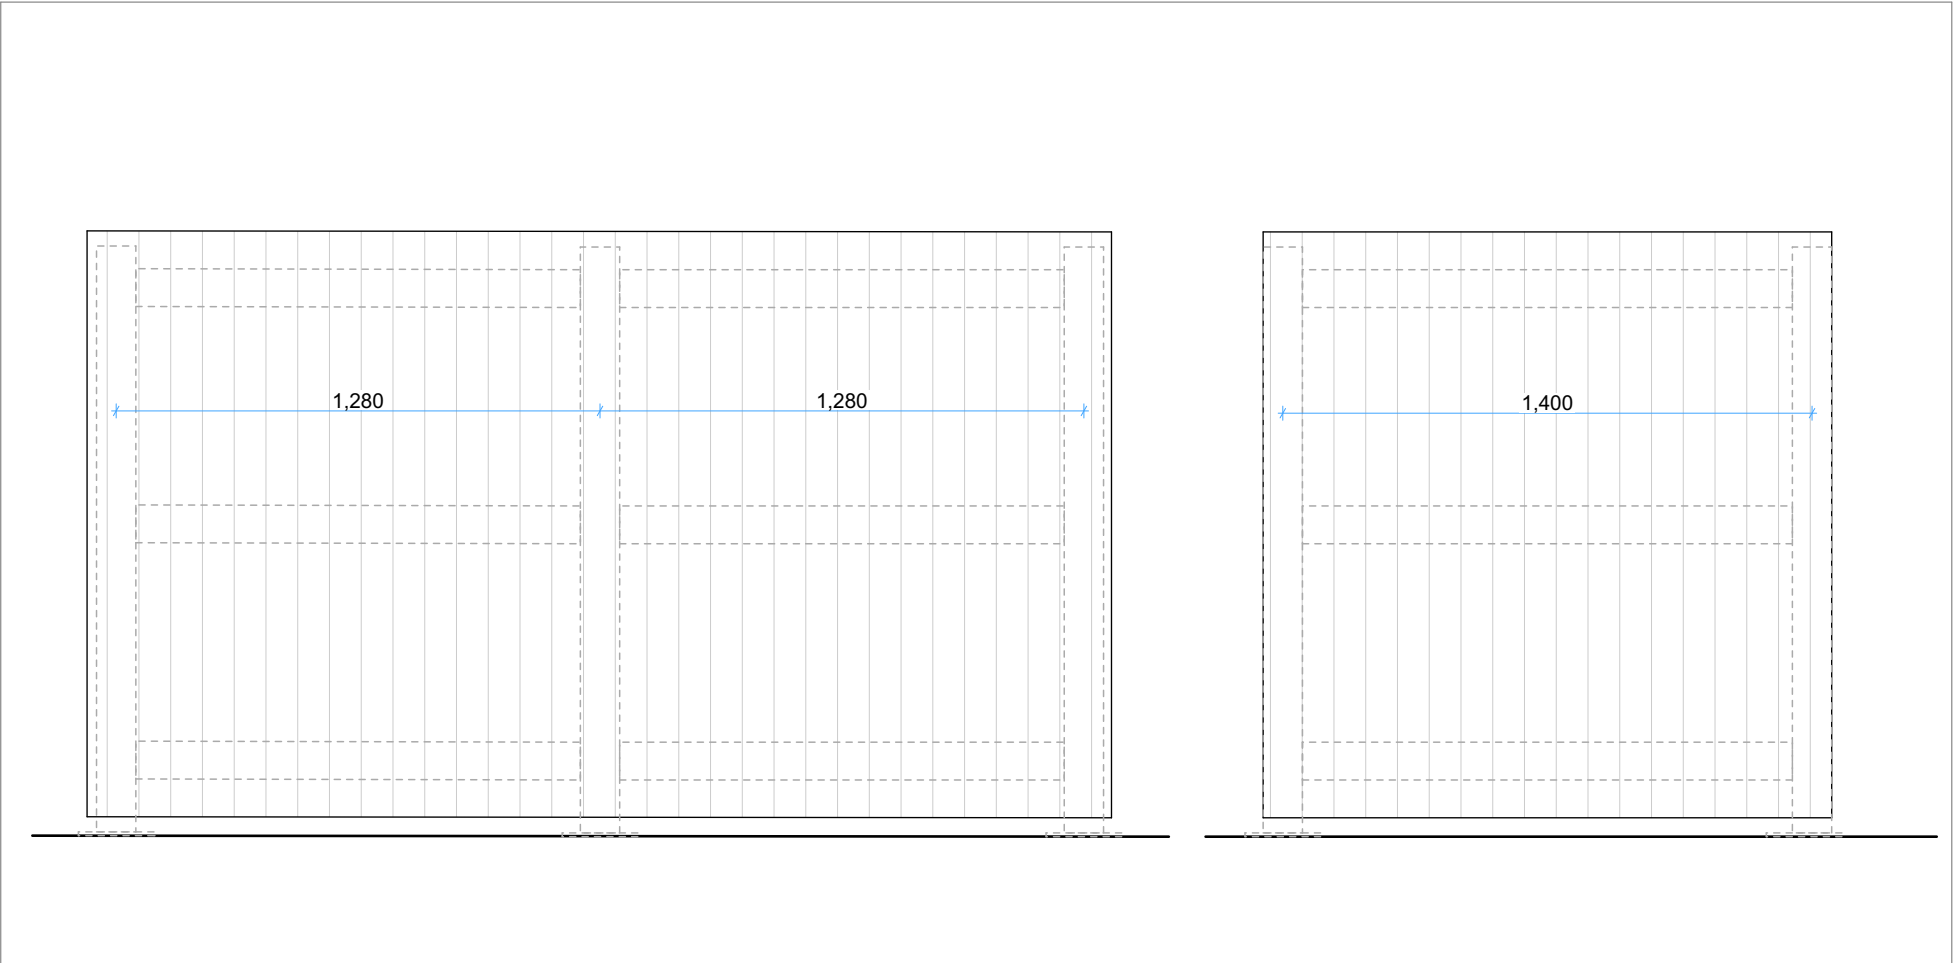

Proposed Elevations
Scale 1:20

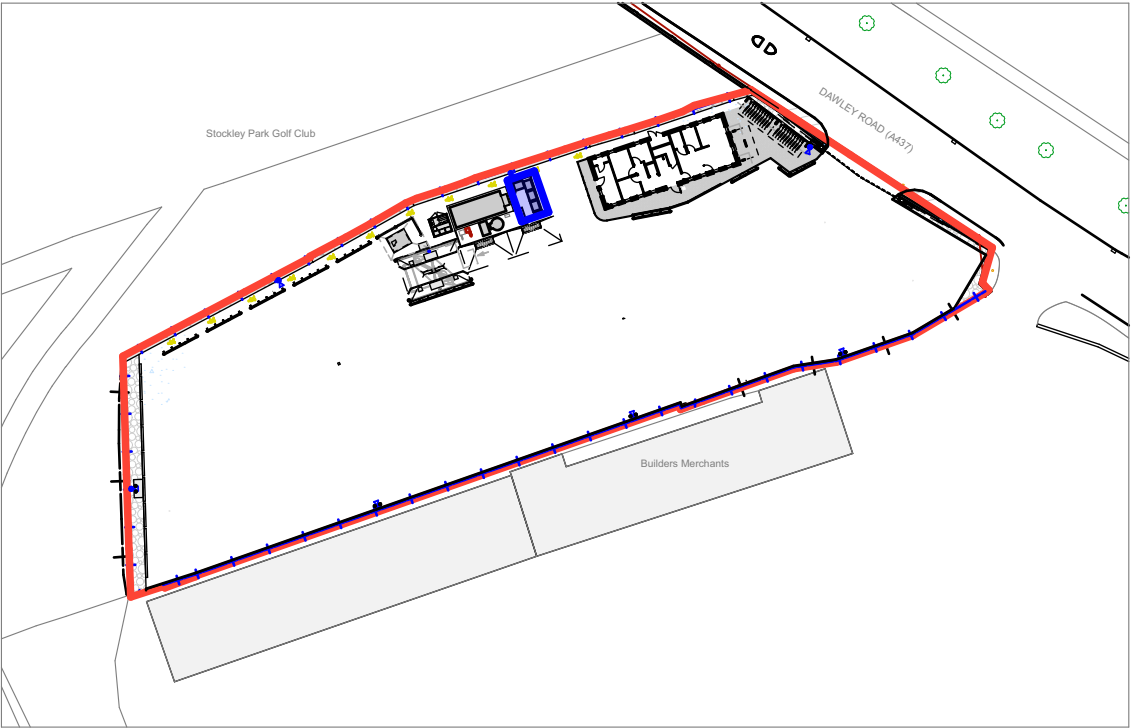

Location Plan
Scale 1:1000

Rev A.	Colour added to bin store	26.07.21
Revision	Description	Date

Client



Project

Proposed Depot for Abellio London
Dawley Road
Hayes, UB3 1EF

Drawing Title

Bin Store

JANUS
ARCHITECTURE

Gateway Studio, 83 Bradford Road, Idle, Bradford. BD10 9JL
Tel: 01274 424884 Fax: 01274 424885
E-mail: info@janusarchitecture.co.uk
Website: www.janusarchitecture.co.uk

ARCHITECTURAL DESIGN PROJECT MANAGEMENT
PRINCIPAL DESIGNER BIM / 3D RENDERING

Drawing Status		Planning			
Scales	1:20, 1:1000	Size	A2	Date	Feb' 21
Drawing Number		1051 - 070		Revision	A