
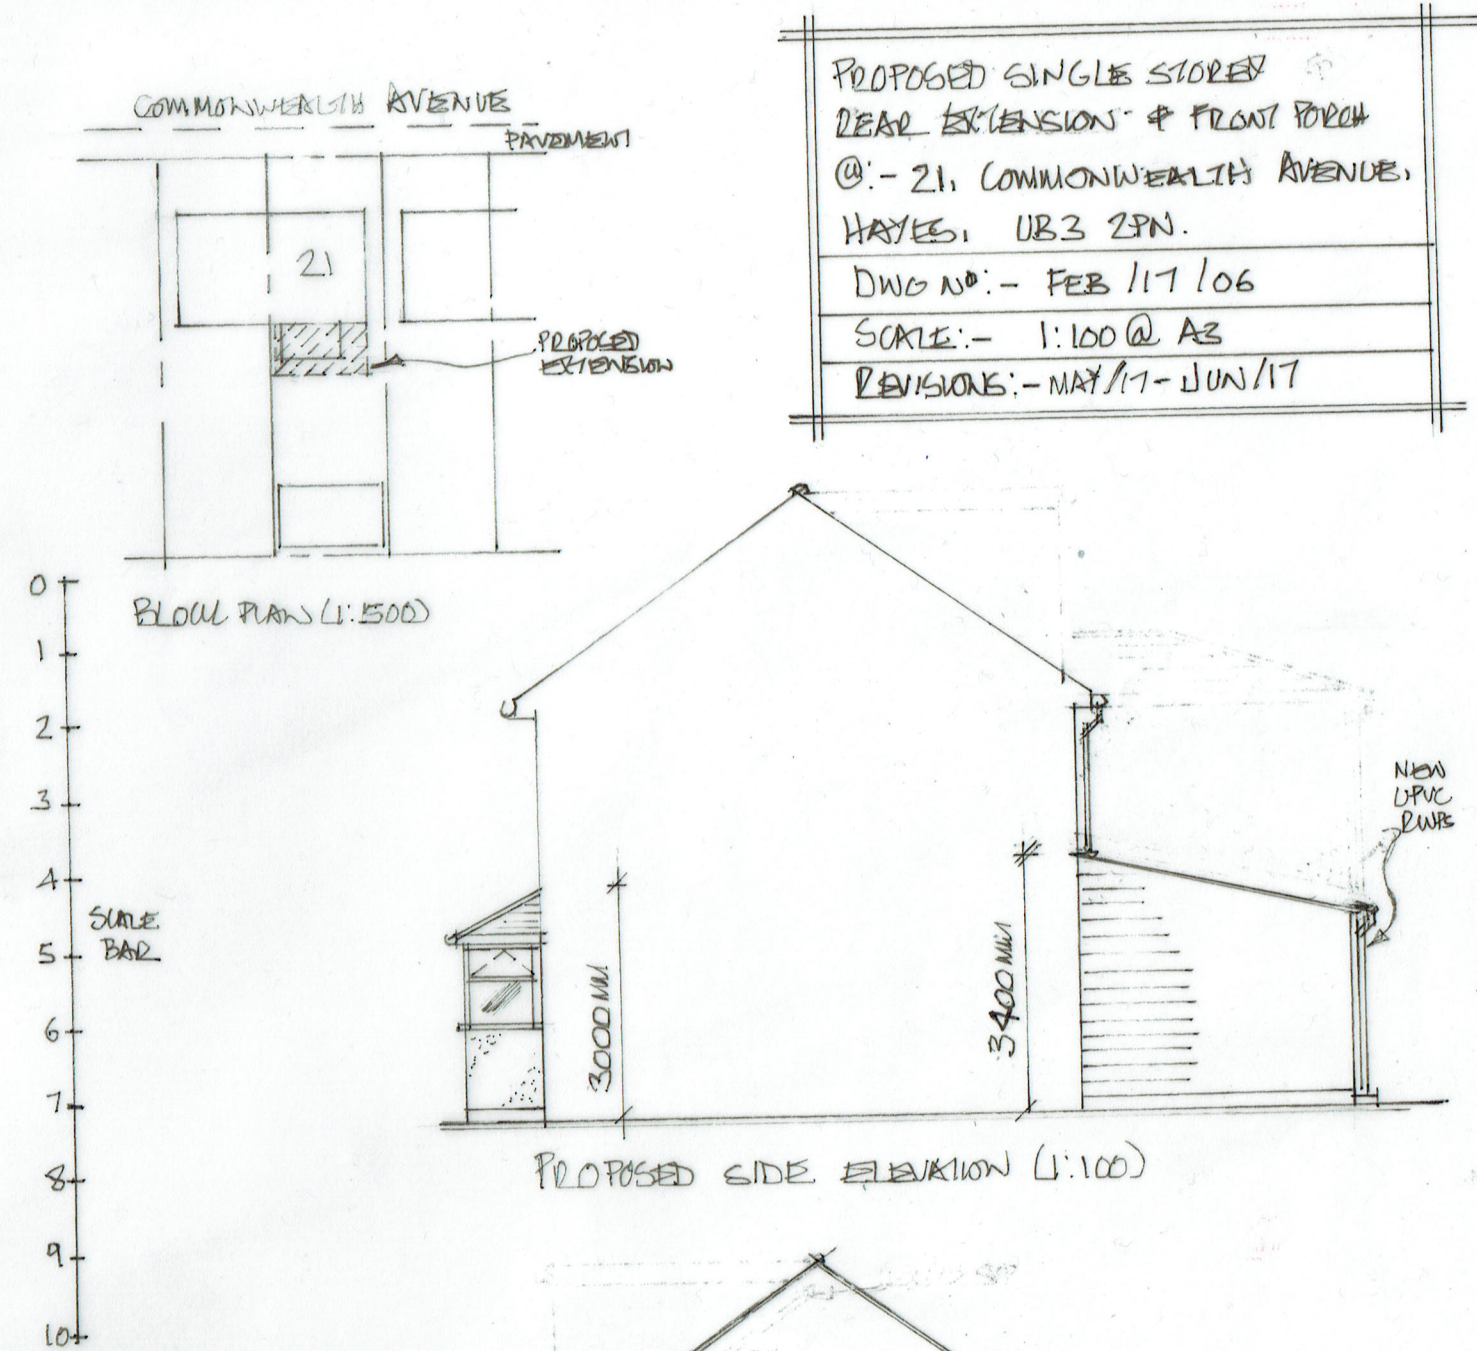


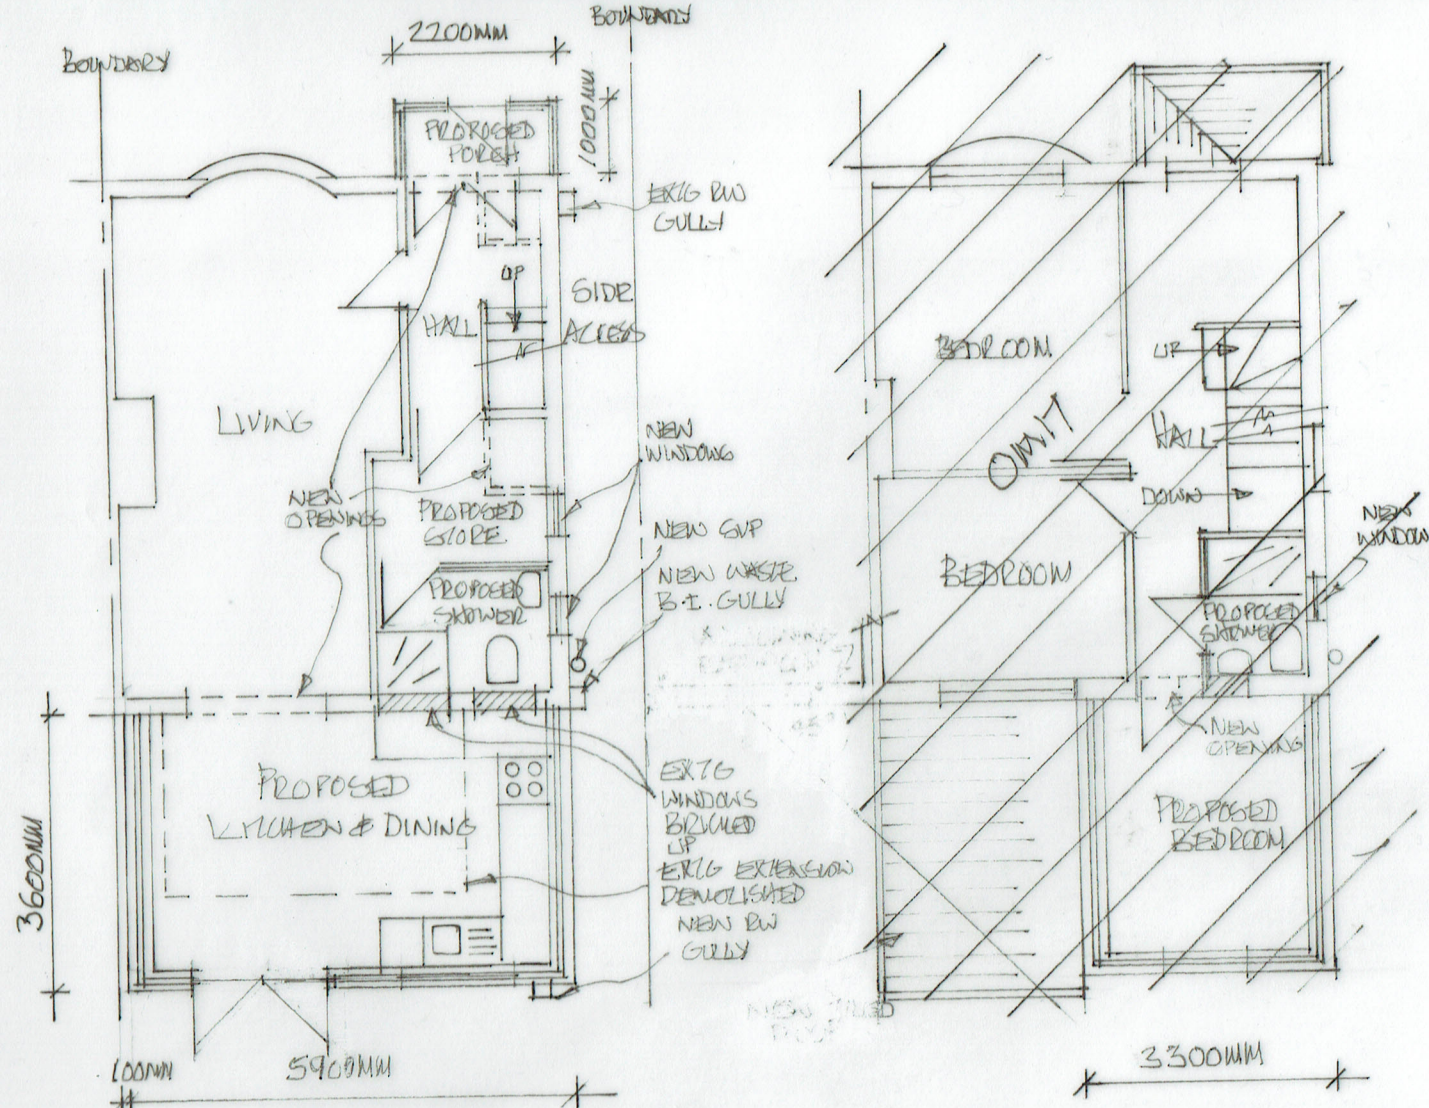

PROPOSED SINGLE STOREY
REAR EXTENSION & FRONT PORCH
@:- 21, COMMONWEALTH AVENUE,
HAYES, UB3 2PN.
DWG NO:- FEB 1/17/06
SCALE:- 1:100 @ A3
REVISIONS:- MAY/17 - JUN/17