


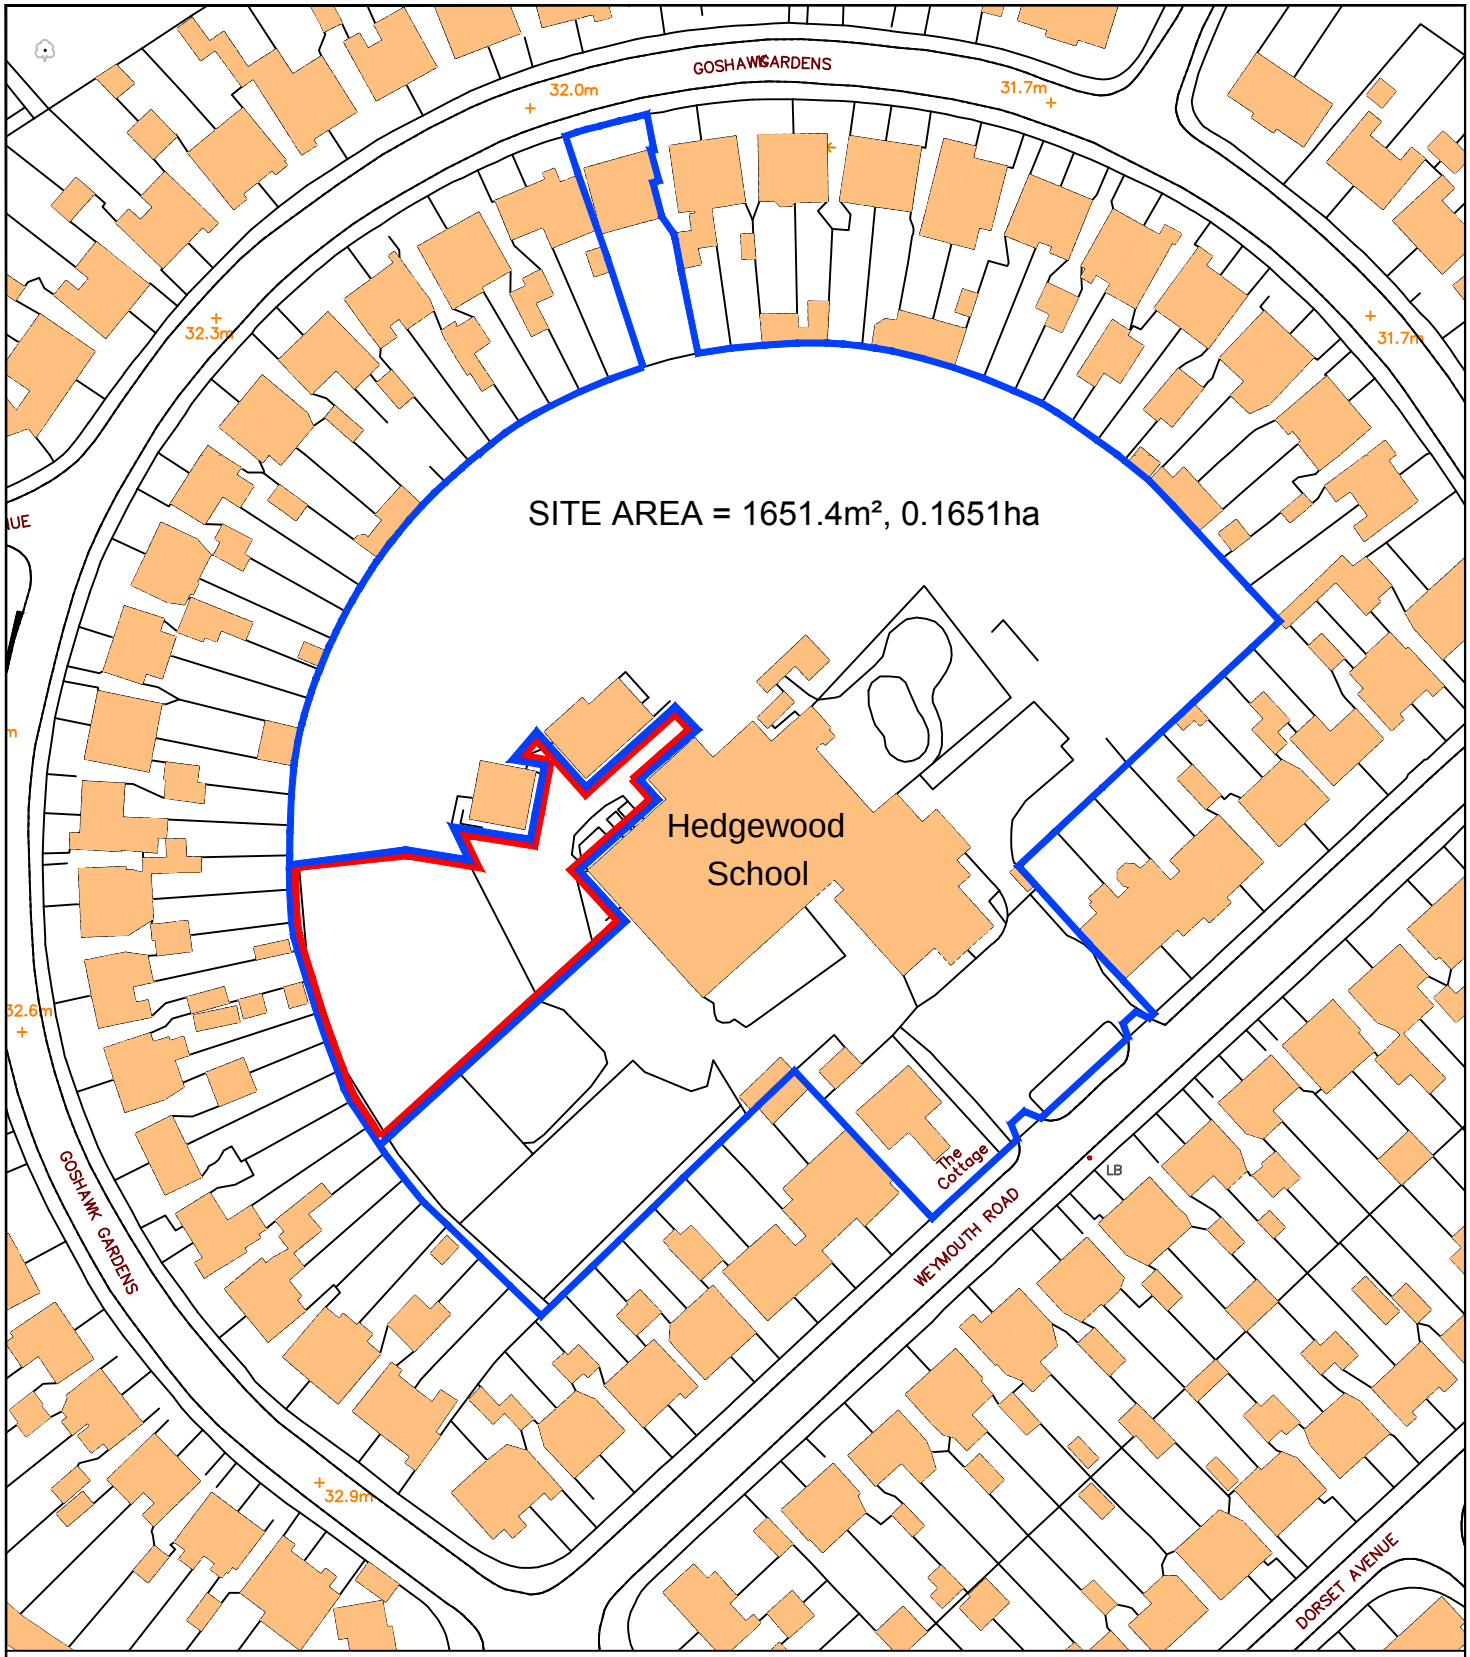

0 25 50 75 100 125m

Scale 1:1250

HILLINGDON
LONDON

RESIDENTS SERVICES
CAPITAL PROGRAMME WORKS SERVICE
2E/10, CIVIC CENTRE, UXBRIDGE, MIDDLESEX, UB8 1UW
Tel: 01895 250 111 Fax: 01895 277 224

NOTES: - DO NOT SCALE FROM THIS DRAWING. The Contractor must verify all dimensions at the site before setting out, commencing work, or making any shop drawings. Any discrepancies must be reported to the Contract Administrator before proceeding.

Rev	Revision notes	Initials	Date
-	-	-	-

Project: HEDGEWOOD SPECIAL SCHOOL WEYMOUTH ROAD, HAYES, UB4 8NJ		Scale: 1:1250 @ A4	Drawn by: MY
		Date: 17/01/20	Checked by: DB
Description: SITE LOCATION PLAN		Drawing No.: 2020/D296/P/01	Rev.