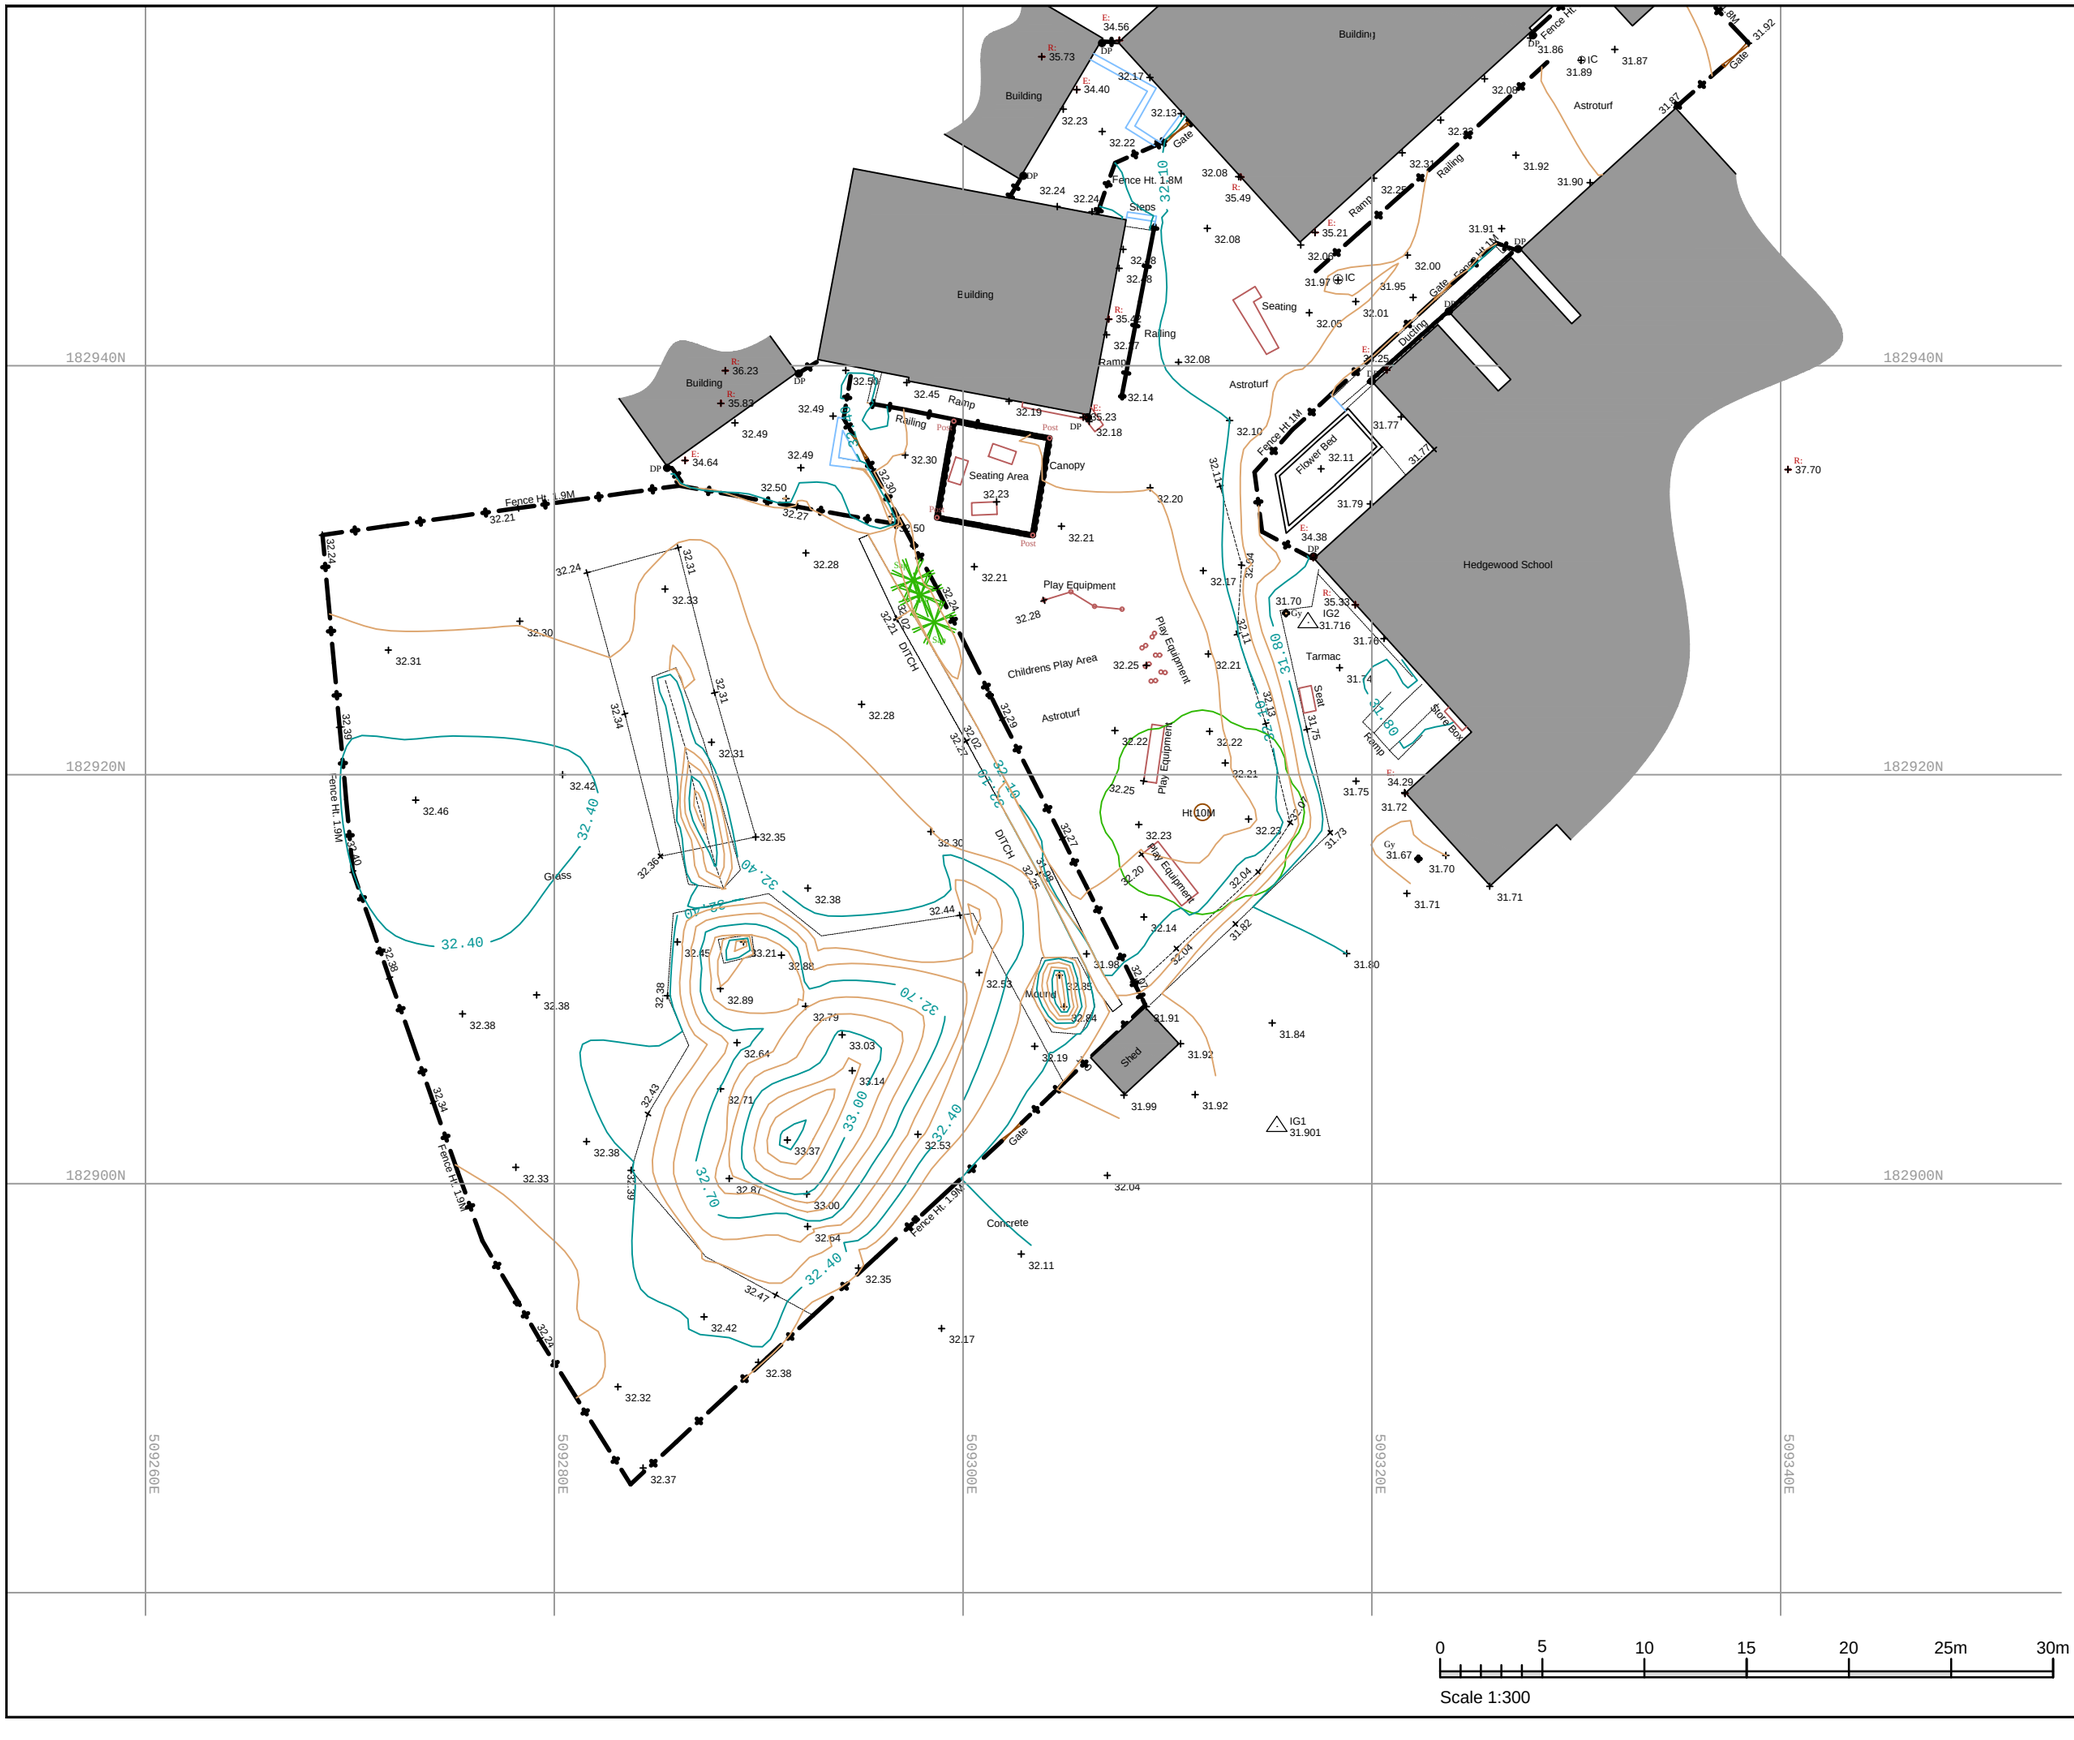


NOTES

The Contractor must verify all dimensions at the site before setting out, commencing work, or making any shop drawings. Any discrepancies must be reported to the Contract Administrator before proceeding.

DO NOT SCALE FROM THIS DRAWING

Rev	Revision notes	Initials	Date
-	-	-	-

HILLINGDON
LONDON

CAPITAL PROGRAMME WORKS SERVICE
RESIDENTS SERVICES
2E/10, CIVIC CENTRE, UXBRIDGE, MIDDLESEX, UB8 1UW
Tel: 01895 250 111

PROJECT
HEDGEWOOD SPECIAL SCHOOL
WEYMOUTH ROAD,
HAYES, UB4 8NJ

DESCRIPTION
EXISTING TOPOGRAPHICAL SITE PLAN

SCALE	DRAWN BY	CHECKED BY	DATE
1:300 @ A3	MY	DB	17-01-20

DRAWING No.
2020/D296/P/02

REV.