

NOTES

The Contractor must verify all dimensions at the site before setting out, commencing work, or making any shop drawings. Any discrepancies must be reported to the Contract Administrator before proceeding.


DO NOT SCALE FROM THIS DRAWING

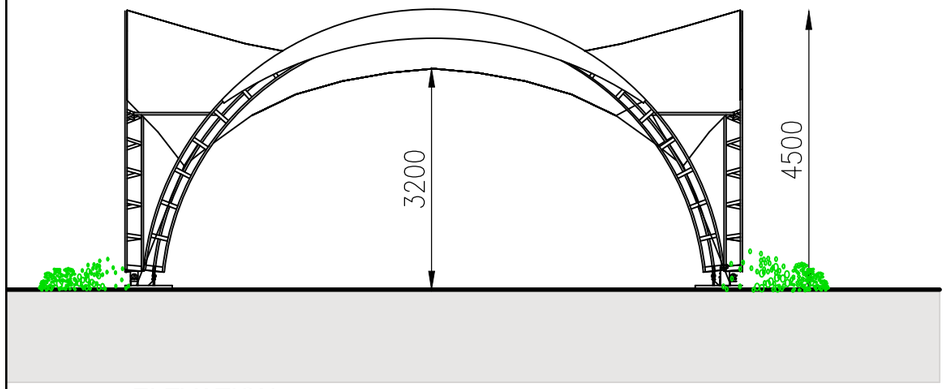

ELEVATION

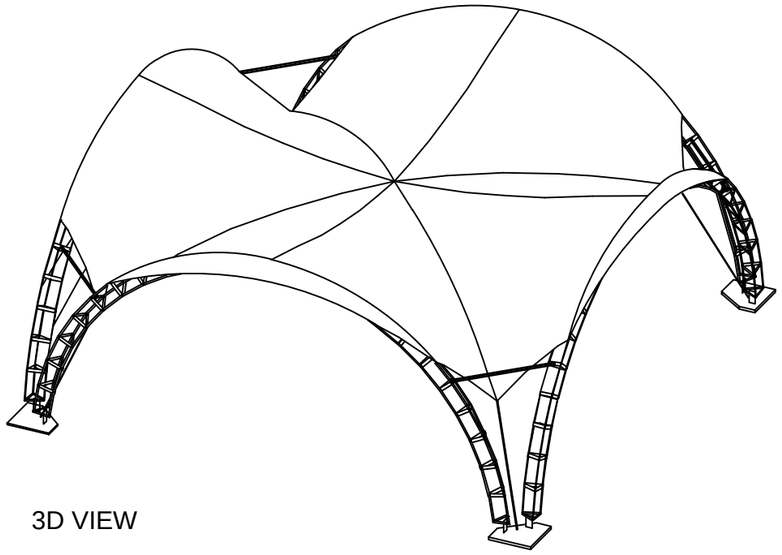

3D VIEW

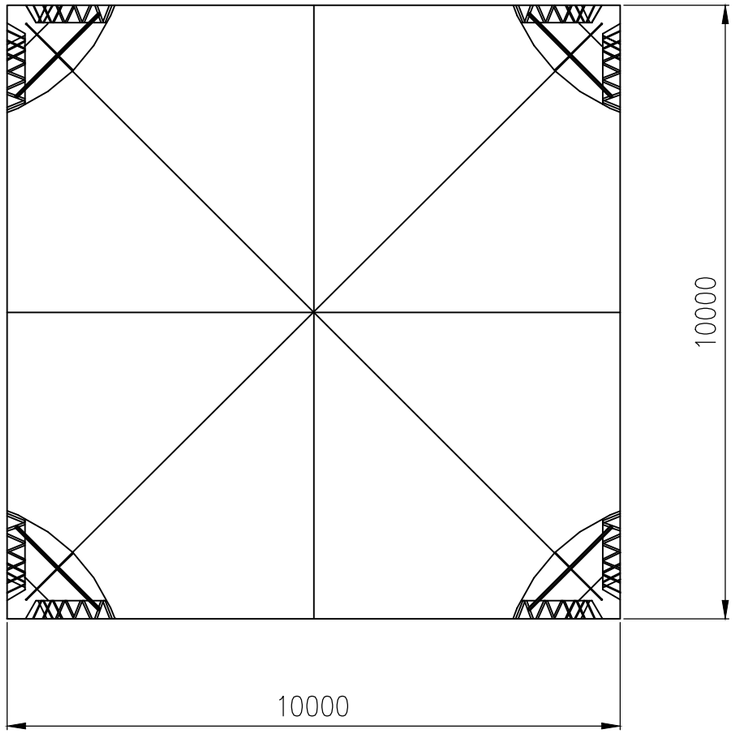

PLAN

INSTALLED PHOTOGRAPHS

CANOPY MATERIAL: PVC POLYESTER (HIGHLY COATED),
COLOUR : CREAM
FRAME MATERIAL: STEEL (CE MARK)
FRAME PAINT SPECIFICATION: GALVANISED CREAM
GUTTER: ALUMINUM PPC CREAM
REFER TO 03 REV A FOR SUDS NOTES

0 5 10

Scale 1:100

Rev	Revision notes	Initials	Date
.	.	.	.

HILLINGDON
LONDON

CAPITAL PROGRAMME WORKS SERVCE
RESIDENTS SERVICES
2E/10, CIVIC CENTRE, UXBRIDGE, MIDDLESEX, UB8 1UW
Tel: 01895 250 111 Fax: 01895 277 224

PROJECT
HEDGEWOOD SPECIAL SCHOOL
WEYMOUTH ROAD,
HAYES, UB4 8NF

DESCRIPTION
PROPOSED PLAN, ELEVATION, 3D AND PHOTOS OF AURA ARCH CANOPY

SCALE	DRAWN BY	CHECKED BY	DATE
1:100 @ A3	MY	DB	20-12-19

DRAWING No. 2020/D296/P/05

REV.