
NOTES

The Contractor must verify all dimensions at the site before setting out, commencing work, or making any shop drawings. Any discrepancies must be reported to the Contract Administrator before proceeding.


DO NOT SCALE FROM THIS DRAWING

Elevation 3

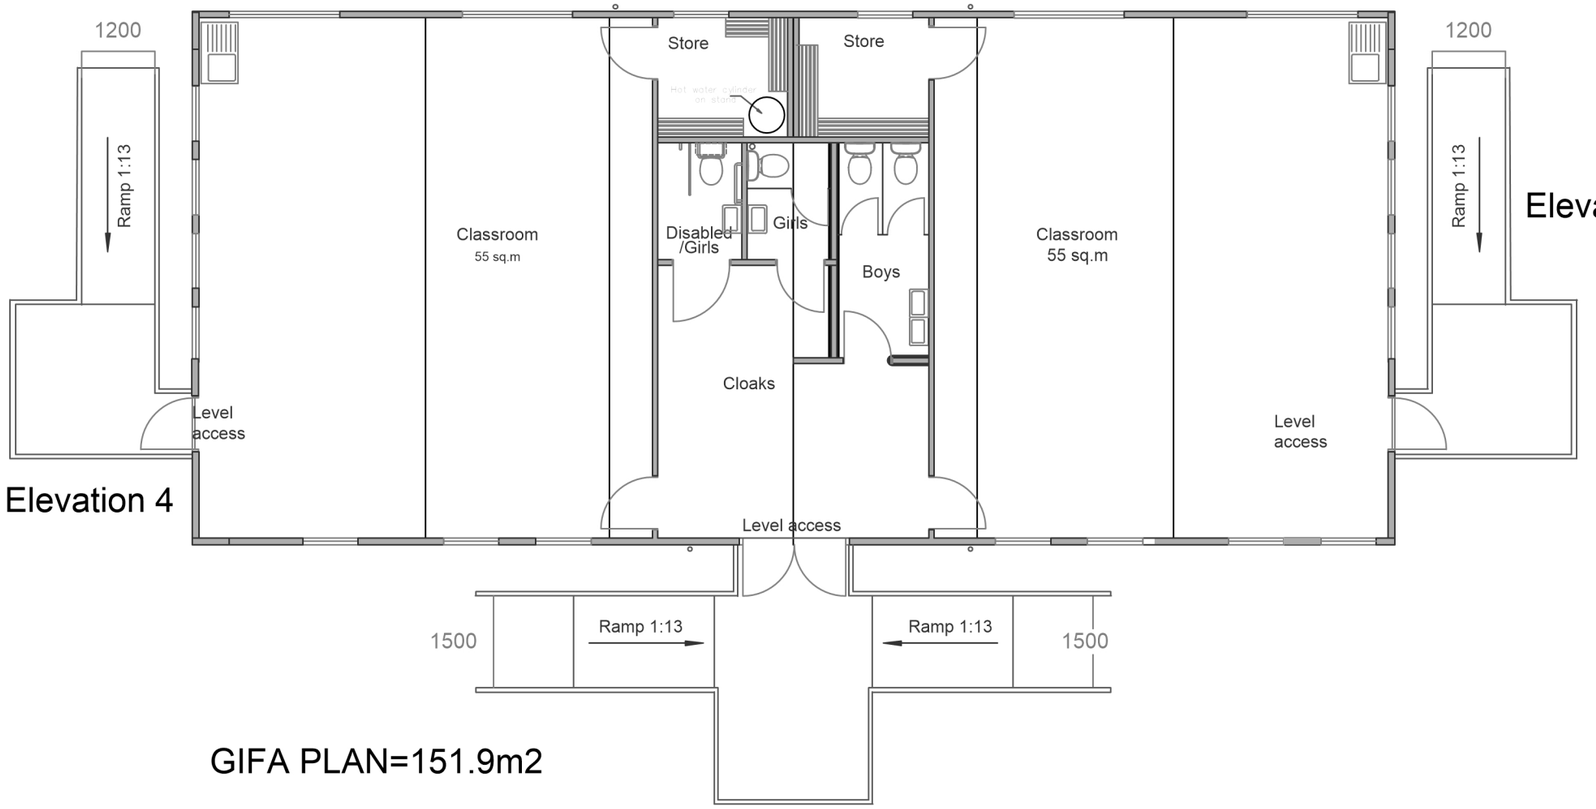


Elevation 4

Elevation 2

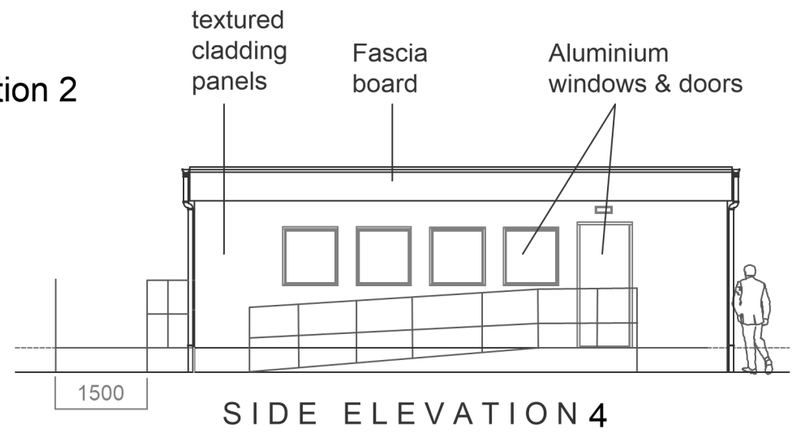


SIDE ELEVATION 4

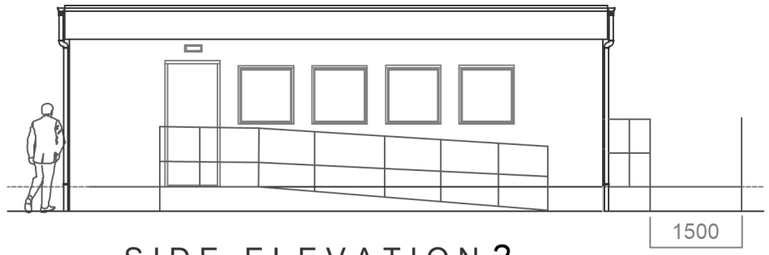


SIDE ELEVATION 2

GIFA PLAN=151.9m2

Elevation 1

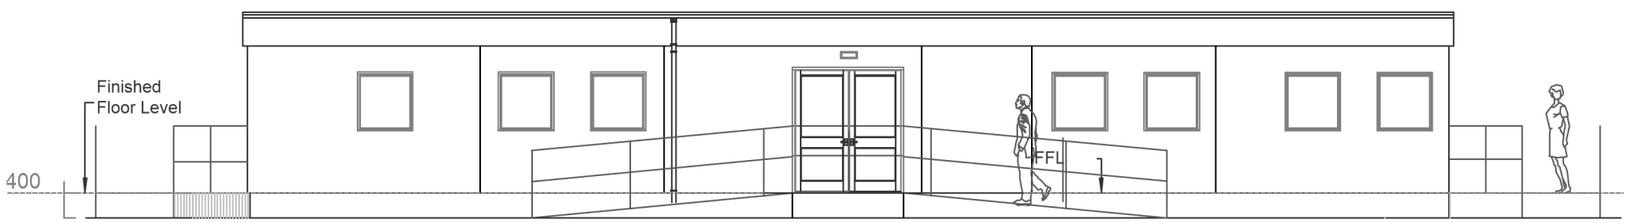

FRONT ELEVATION 1

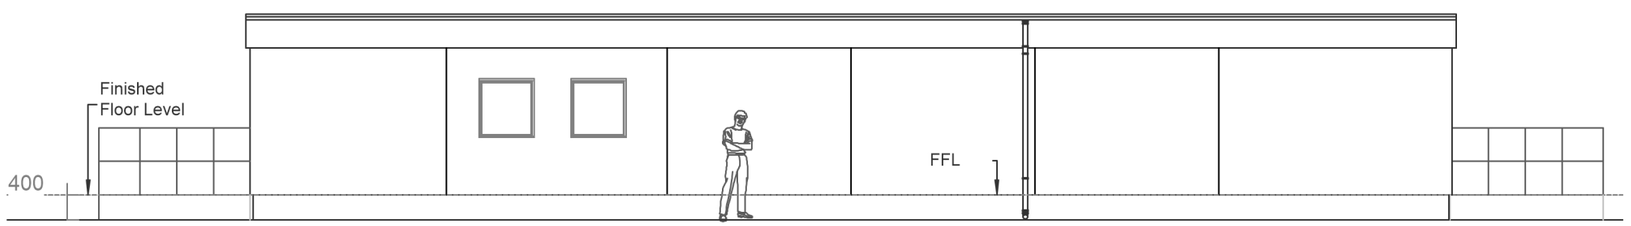

REAR ELEVATION 3

0 2.5 5 7.5 10m

Scale 1:100

Rev	Revision notes	Initials	Date
.	.	.	.

HILLINGDON
LONDON

CAPITAL PROGRAMME WORKS SERVCE
RESIDENTS SERVICES
2E/10, CIVIC CENTRE, UXBRIDGE, MIDDLESEX, UB8 1UW
Tel: 01895 250 111 Fax: 01895 277 224

PROJECT
HEDGEWOOD SPECIAL SCHOOL
WEYMOUTH ROAD,
HAYES, UB4 8NJ

DESCRIPTION
EXISTING PLAN AND ELEVATIONS
FOR MODULAR CLASSROOM 3

SCALE	DRAWN BY	CHECKED BY	DATE
1:100 @ A3	MY	DB	JULY 2020

DRAWING No.
2020/D/310/P/05

REV.