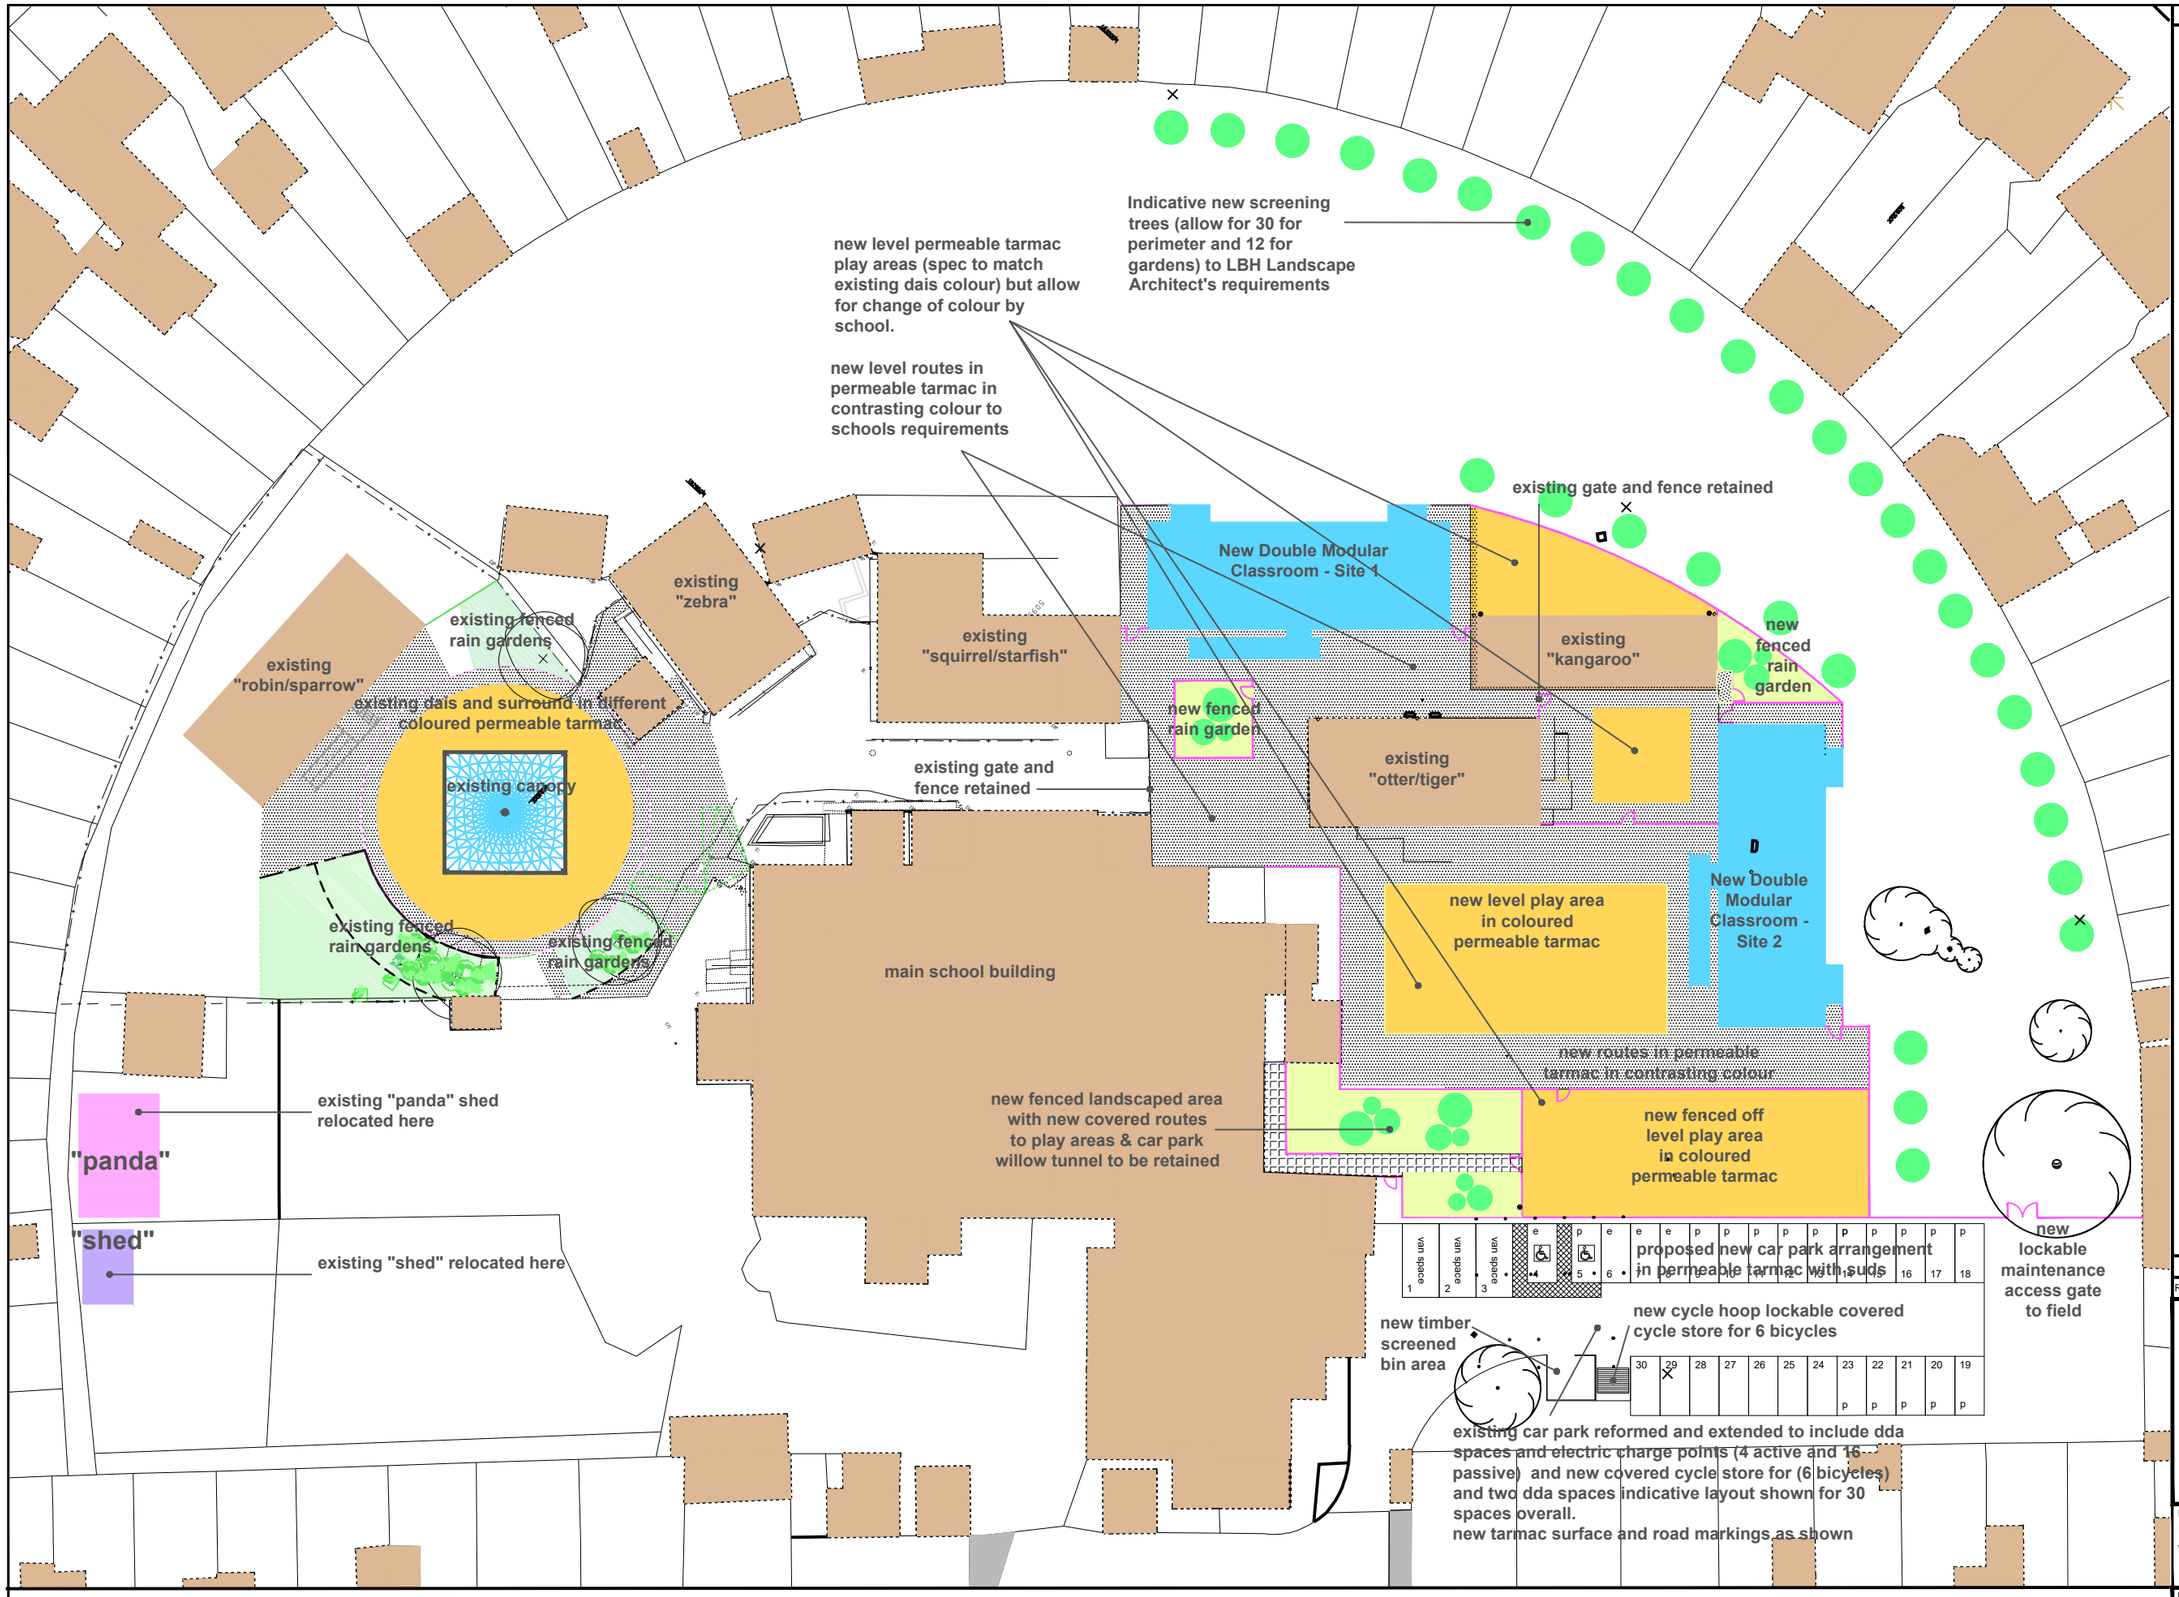

NOTES

NOTES:

1) All new fencing to be 1.8m high park railings with hoop top to match existing rain gardens. new and old fences shown in magenta
2) existing fencing and gates to carefully taken down and be re-used as directed by CA shown in dashed red line.
3) existing hard surfaces to be removed ready for new permeable tarmac
4) car park area annotated "e" for electric charge point and "p" for passive electric provision
5) Existing small / temporary structures are to be carefully taken down for re-siting to CA instructions.
6) Temporary structures to be re-sited as direct by school include :

a) 2 x spider swings
b) climbing house and slide
c) wooden tunnel
d) 4 pole canopy and hood
e) 2 x planters by "shed"

Allow for any required new footings in re-siting in items 6 above .

Rev	Revision notes	Initials	Date
-	-	-	-

HILLINGDON
LONDON

RESIDENTS SERVICES
CAPITAL PROGRAMME WORKS SERVICE
2E/10, CIVIC CENTRE, UXBRIDGE, UB8 1UW
Tel: 01895 250 111 Fax: 01895 277 224

PROJECT
HEDGEWOOD SPECIAL SCHOOL
WEYMOUTH ROAD, HAYES, UB4 8NF

DESCRIPTION
PROPOSED SITE PLAN
NOT SHOWING REMOVED / RE-SITED
TEMPORARY STRUCTURES AND TREES

SCALE	DRAWN BY	CHECKED BY	DATE
1:500@A3	DB		MAY 2021

DRAWING No. 2021/D296/P1/05

REV.