


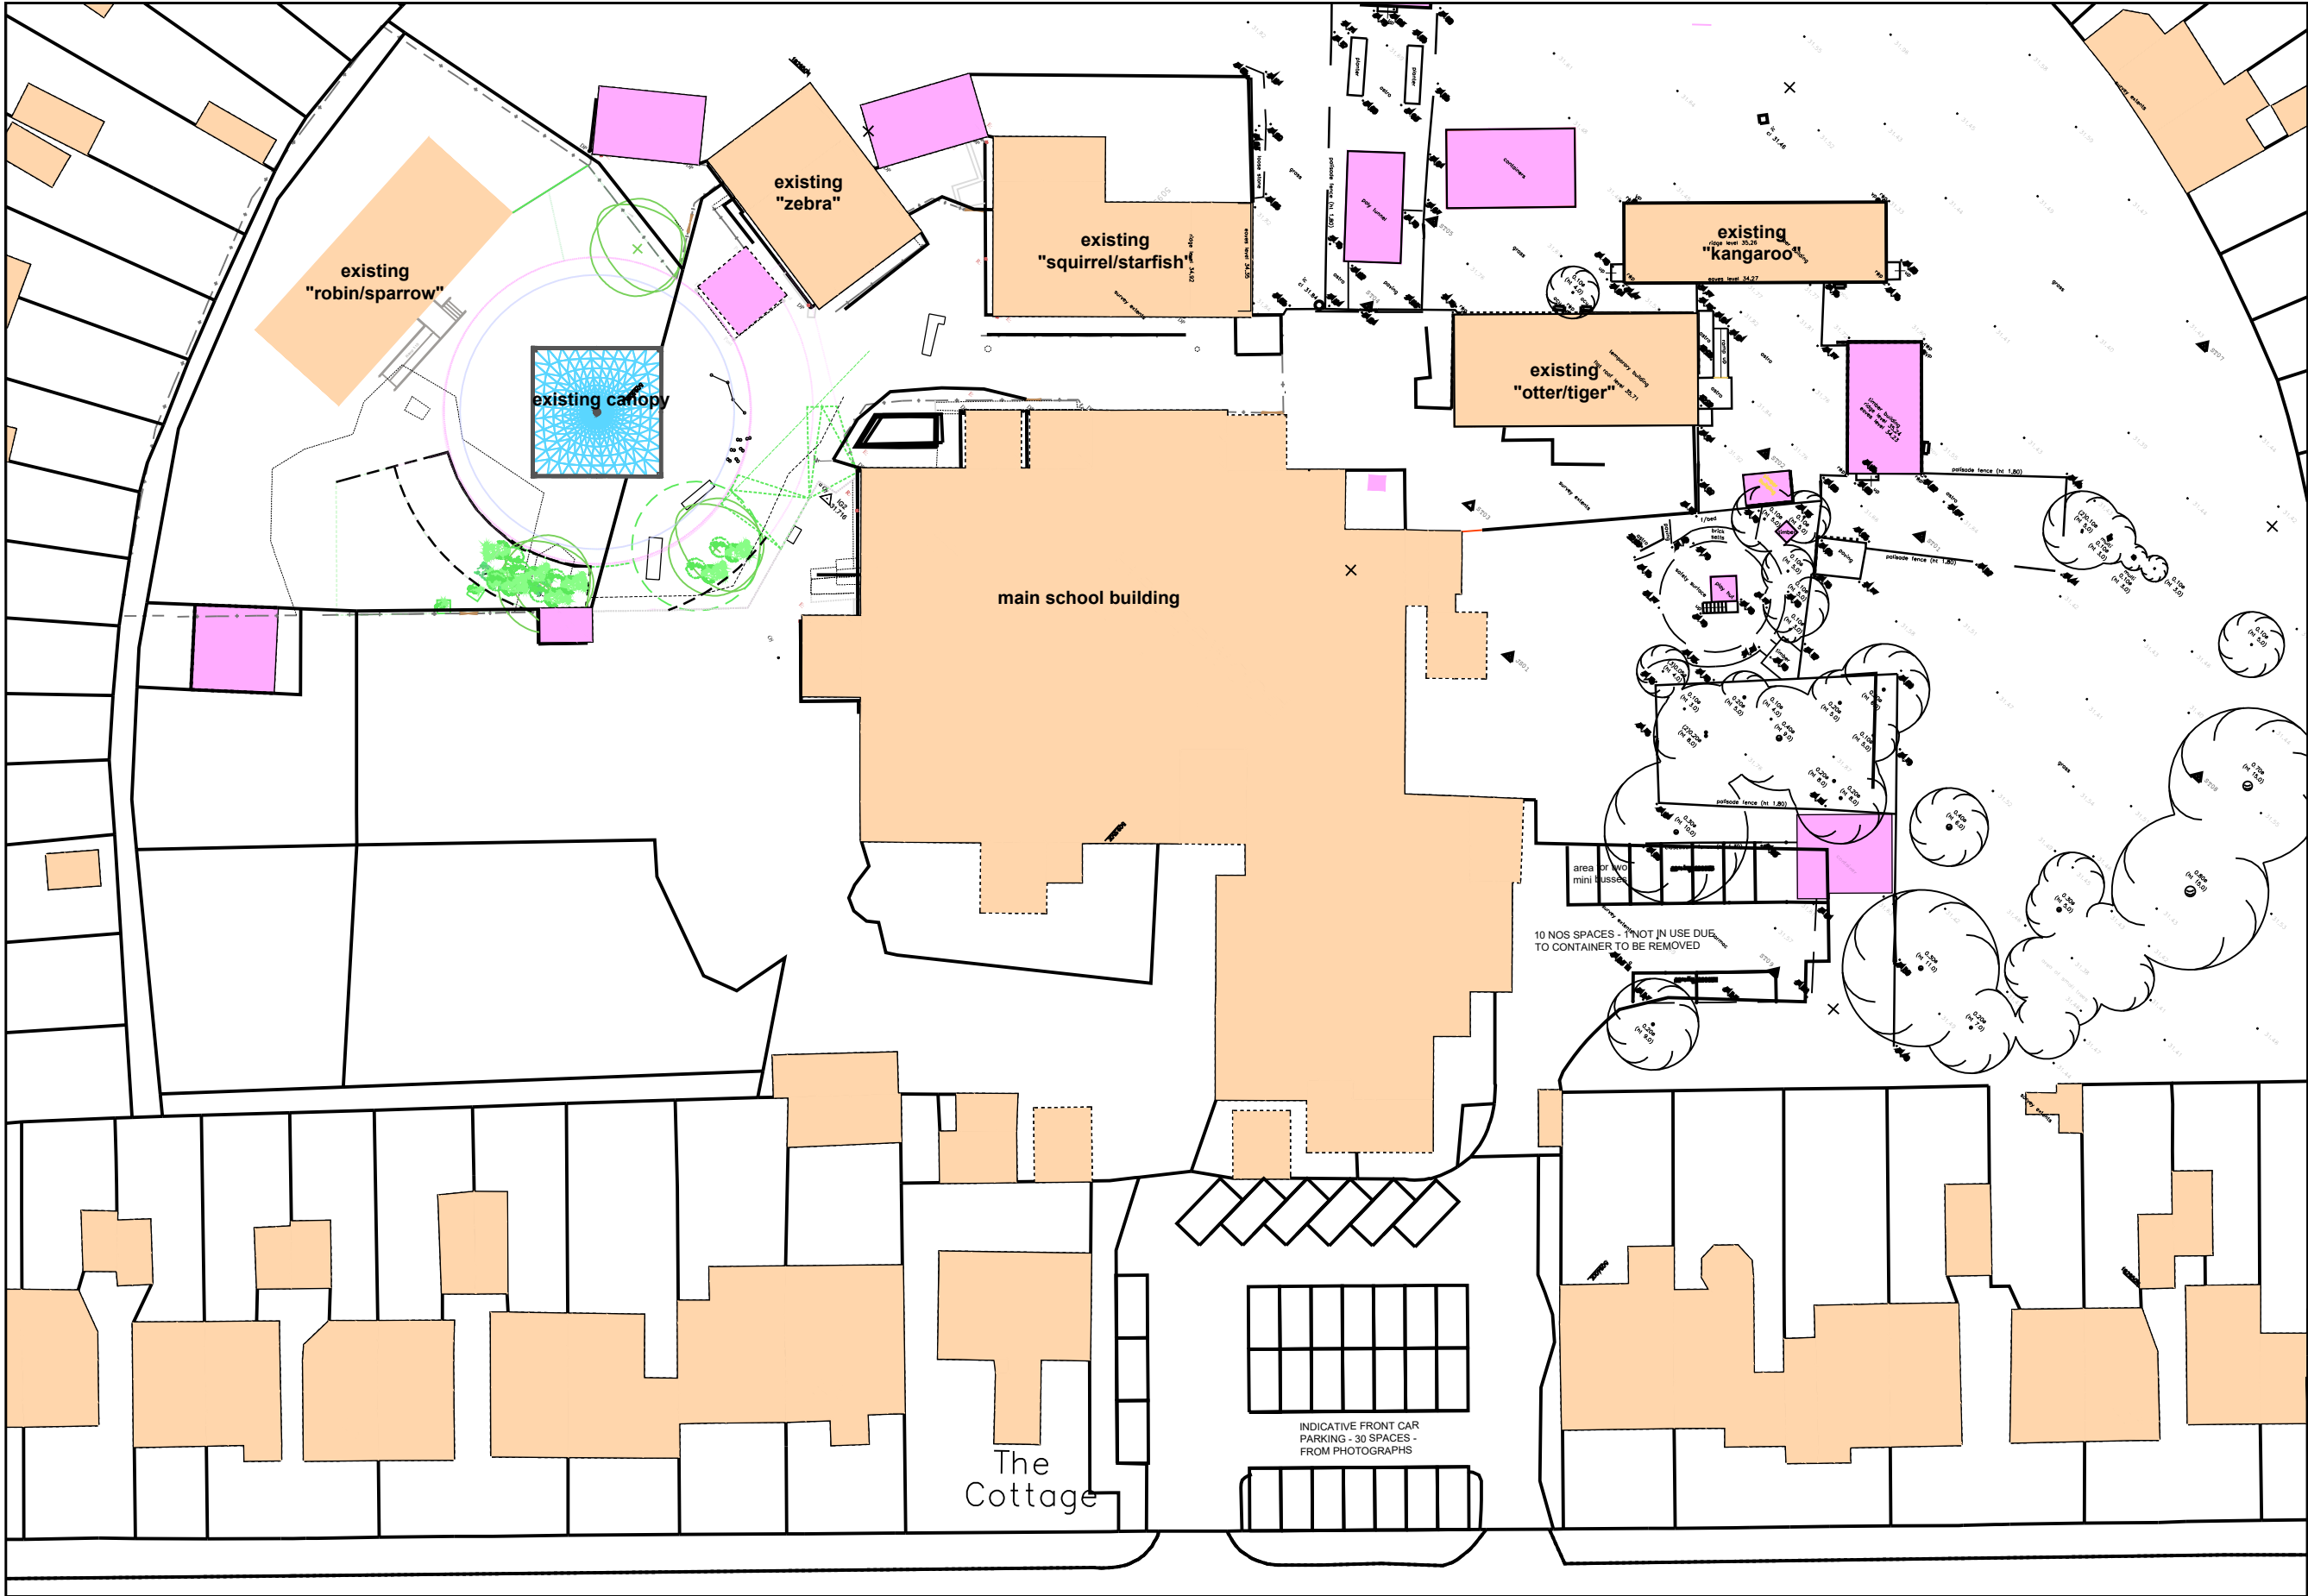


NOTES

The Contractor must verify all dimensions at the site before setting out, commencing work, or making any shop drawings. Any discrepancies must be reported to the Contract Administrator before proceeding.

DO NOT SCALE FROM THIS DRAWING

BUILDINGS KEY

- EXISTING PERMANENT STRUCTURES
- EXISTING TEMPORARY STRUCTURES

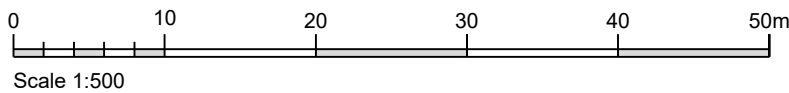

B	Existing Car Parking Added, drawing shifted up	db	06.07.21
A	Small temporary structure added near main school	db	25.05.21
Rev	Revision notes	initials	Date



RESIDENTS SERVICES
CAPITAL PROGRAMME WORKS SERVICE
2E/10, CIVIC CENTRE, UXBRIDGE, UB8 1UW
Tel: 01895 250 111 Fax: 01895 277 224

PROJECT
HEDGEWOOD SPECIAL SCHOOL
WEYMOUTH ROAD, HAYES, UB4 8NF

DESCRIPTION
EXISTING SITE AND TOPOGRAPHICAL PLAN

SCALE 1:500@A3	DRAWN BY DB	CHECKED BY	DATE MAY 2021
DRAWING No. 2021/D296/P1/02	REV. B		