
Drawing designs are copyright of Modulek and should not be provided to 3rd parties without written consent. Any queries please contact Modulek.

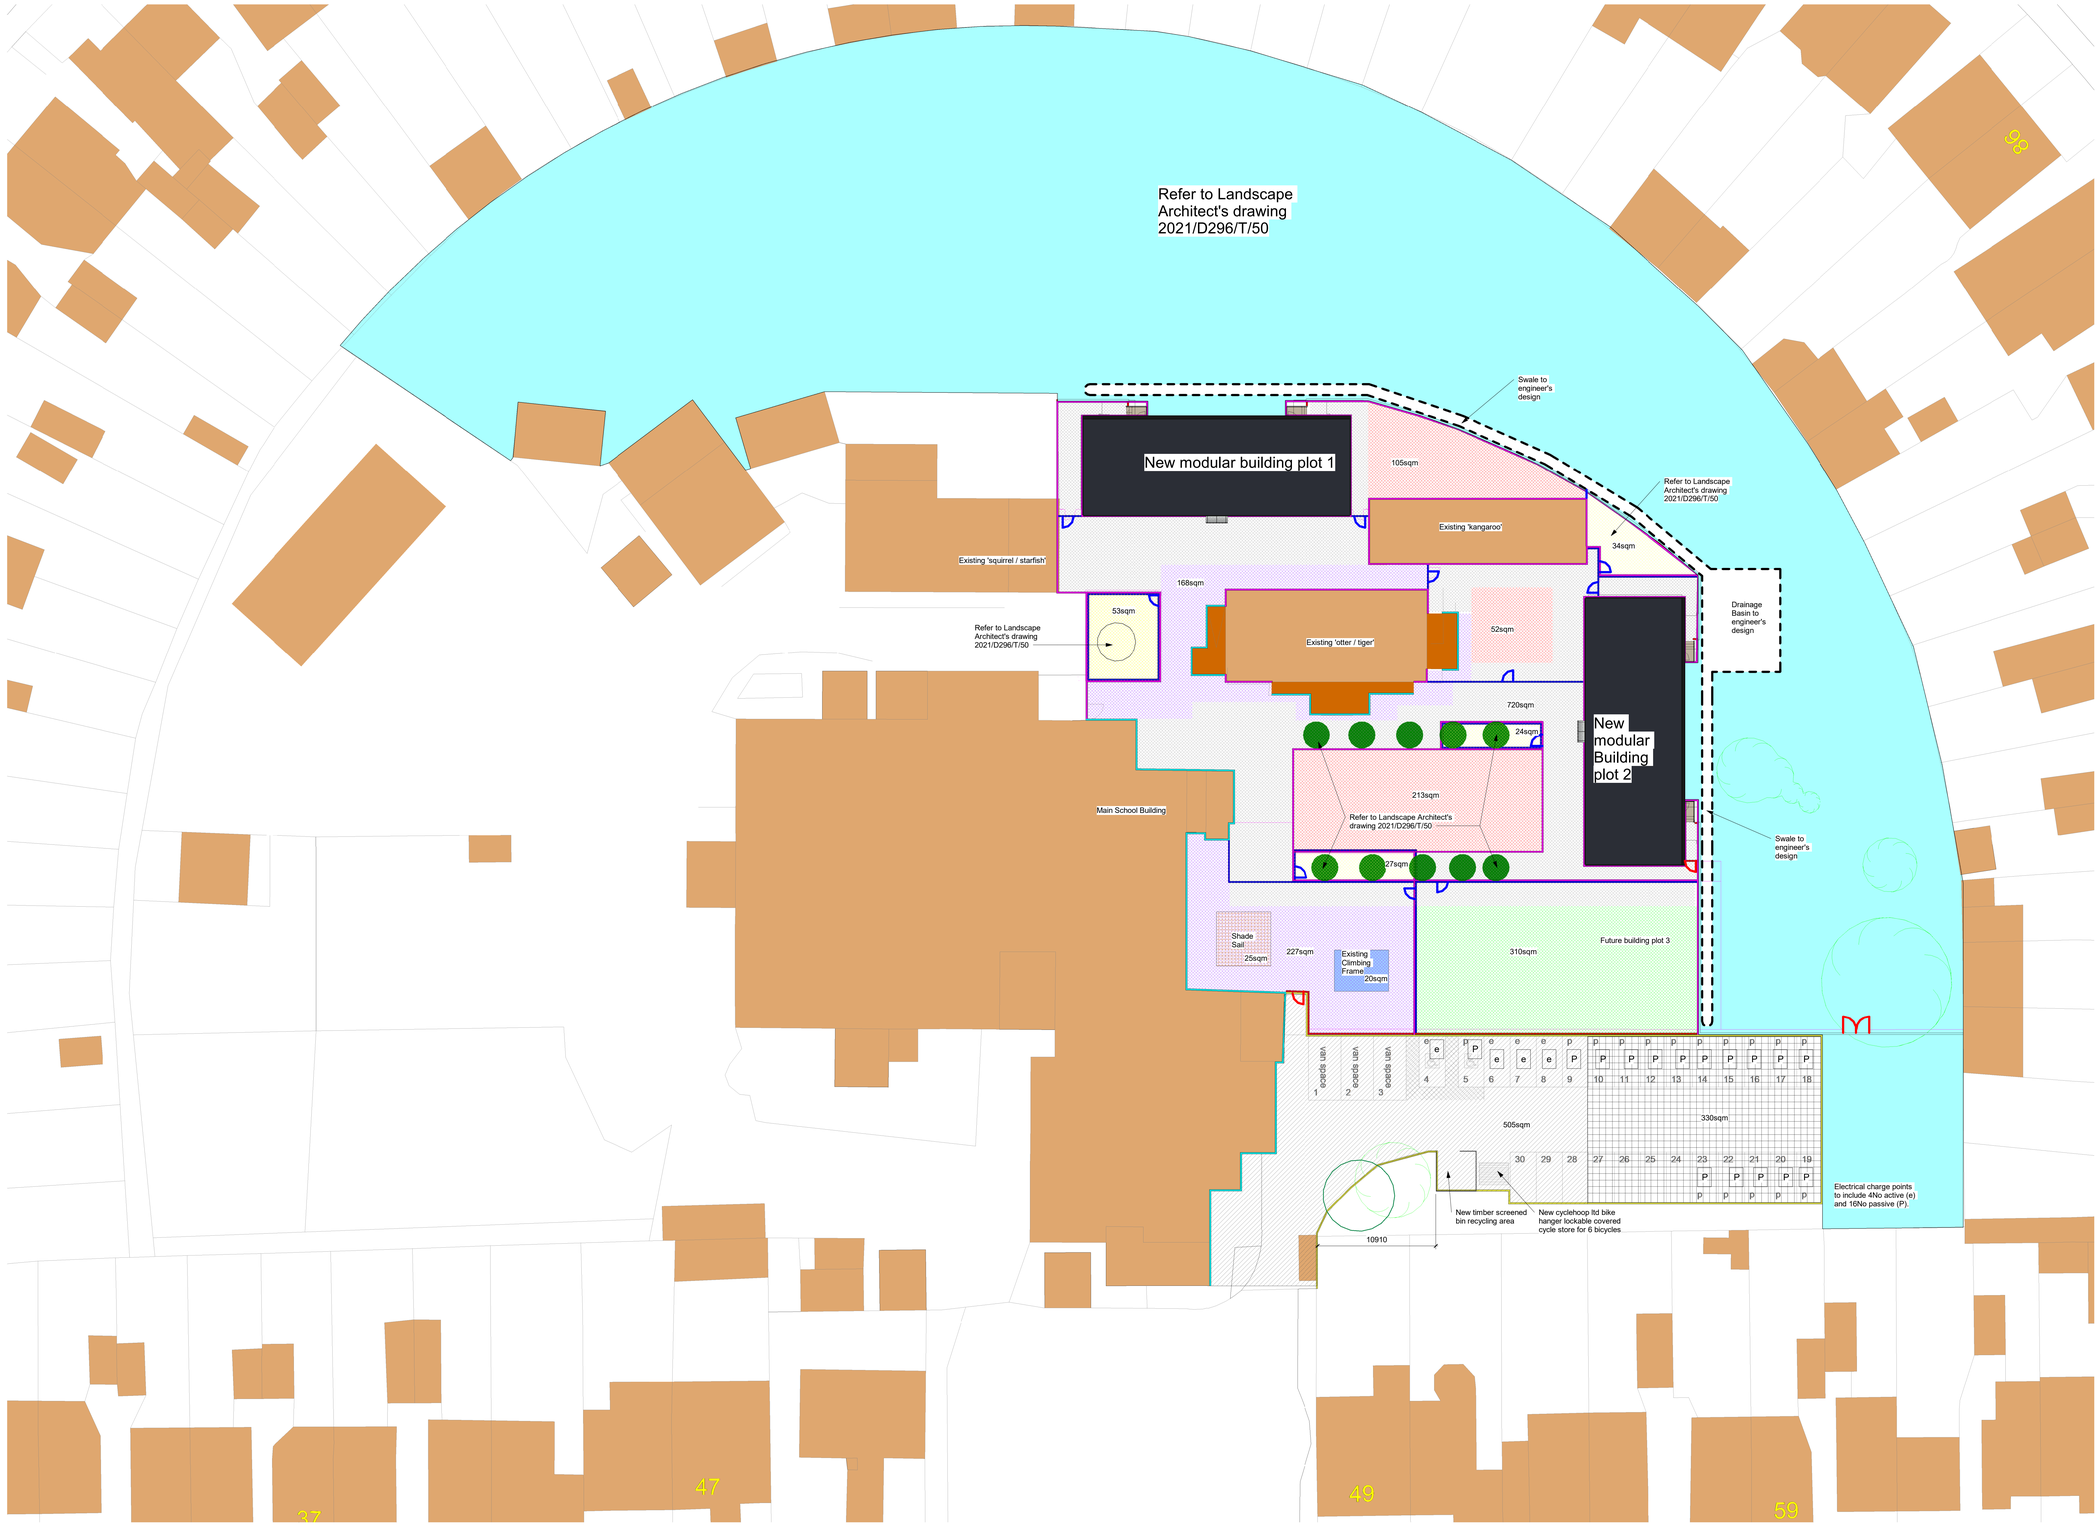

01 Site Plan
1 : 200

Toe into existing/direct to wall	Figure 8 Kerbs	150x150mm path edging	New 1.8M hoop topped fencing Colour Green	Retained 1.8M spike topped fencing to be installed
Length	Length	Length	Length	Length
124533	128598	458917	101048	142365

North

SCALE 1:200 — 2 0 2 4 6 8 10 m

	New Permeable Tamac Area with SUDS design to engineer's detailed design - Colour: TBC	370m2
	Refer to Landscape Architect's drawing 2021/D296/T/50	
	New permeable Tarmac area with SUDS design to engineer's design - Colour: Standard Black	720m2
	New grassed area ~(screened topsoil and seeded	310m2
	Existing access ramp to be retained	
	Standard tarmac - non permeable without SUDS design. Colour: Black	395m2
	Soft Pour surfacing 1.5M around climbing frame with depth of 50mm. Colour: TBC (standard range)	40m2
	Bark mulch area beneath Lime Tree (no dig area)	53m2
	Rain Garden as per engineer's design	85m2
	Existing carpark surface to be planed off and new permeable tarmac installed using the existing sub base	505m2
	New permeable tarmac to carpark with SUDS design make up	330m2
	Retained 1.8M spike topped fencing to be installed	
	Retained 1.8M spike topped pedestrian gate to be installed	3no
	New 1.8M hoop topped fencing Colour Green	
	New 1.8M hoop topped gate 1000mW	11no
	Drainage basin and swale to engineer's design with grass sown to the surface included	

landscape key
1 : 200

Rev	Description	Date

SCAN ME FOR EXAMPLES

Modulek House, 19 Bessemer Close, Eblake Industrial Estate, Verwood, Dorset, BH31 6AZ

Tel 01202 813 121 Fax 08700 110 153

Email sales@modulek.co.uk

Client
Hedgewood School

Project Title
Proposed Classroom Block

Drawing Title
Landscaping Layout

Drawn by	Checked by	Date
DBH	SGP	06.09.21

Project number	Scale
1248	1 : 200

Drawing No	Revision
02	

24/09/2021 15:48:19

 © Modulek Ltd