





FRONT




SIDE




REAR

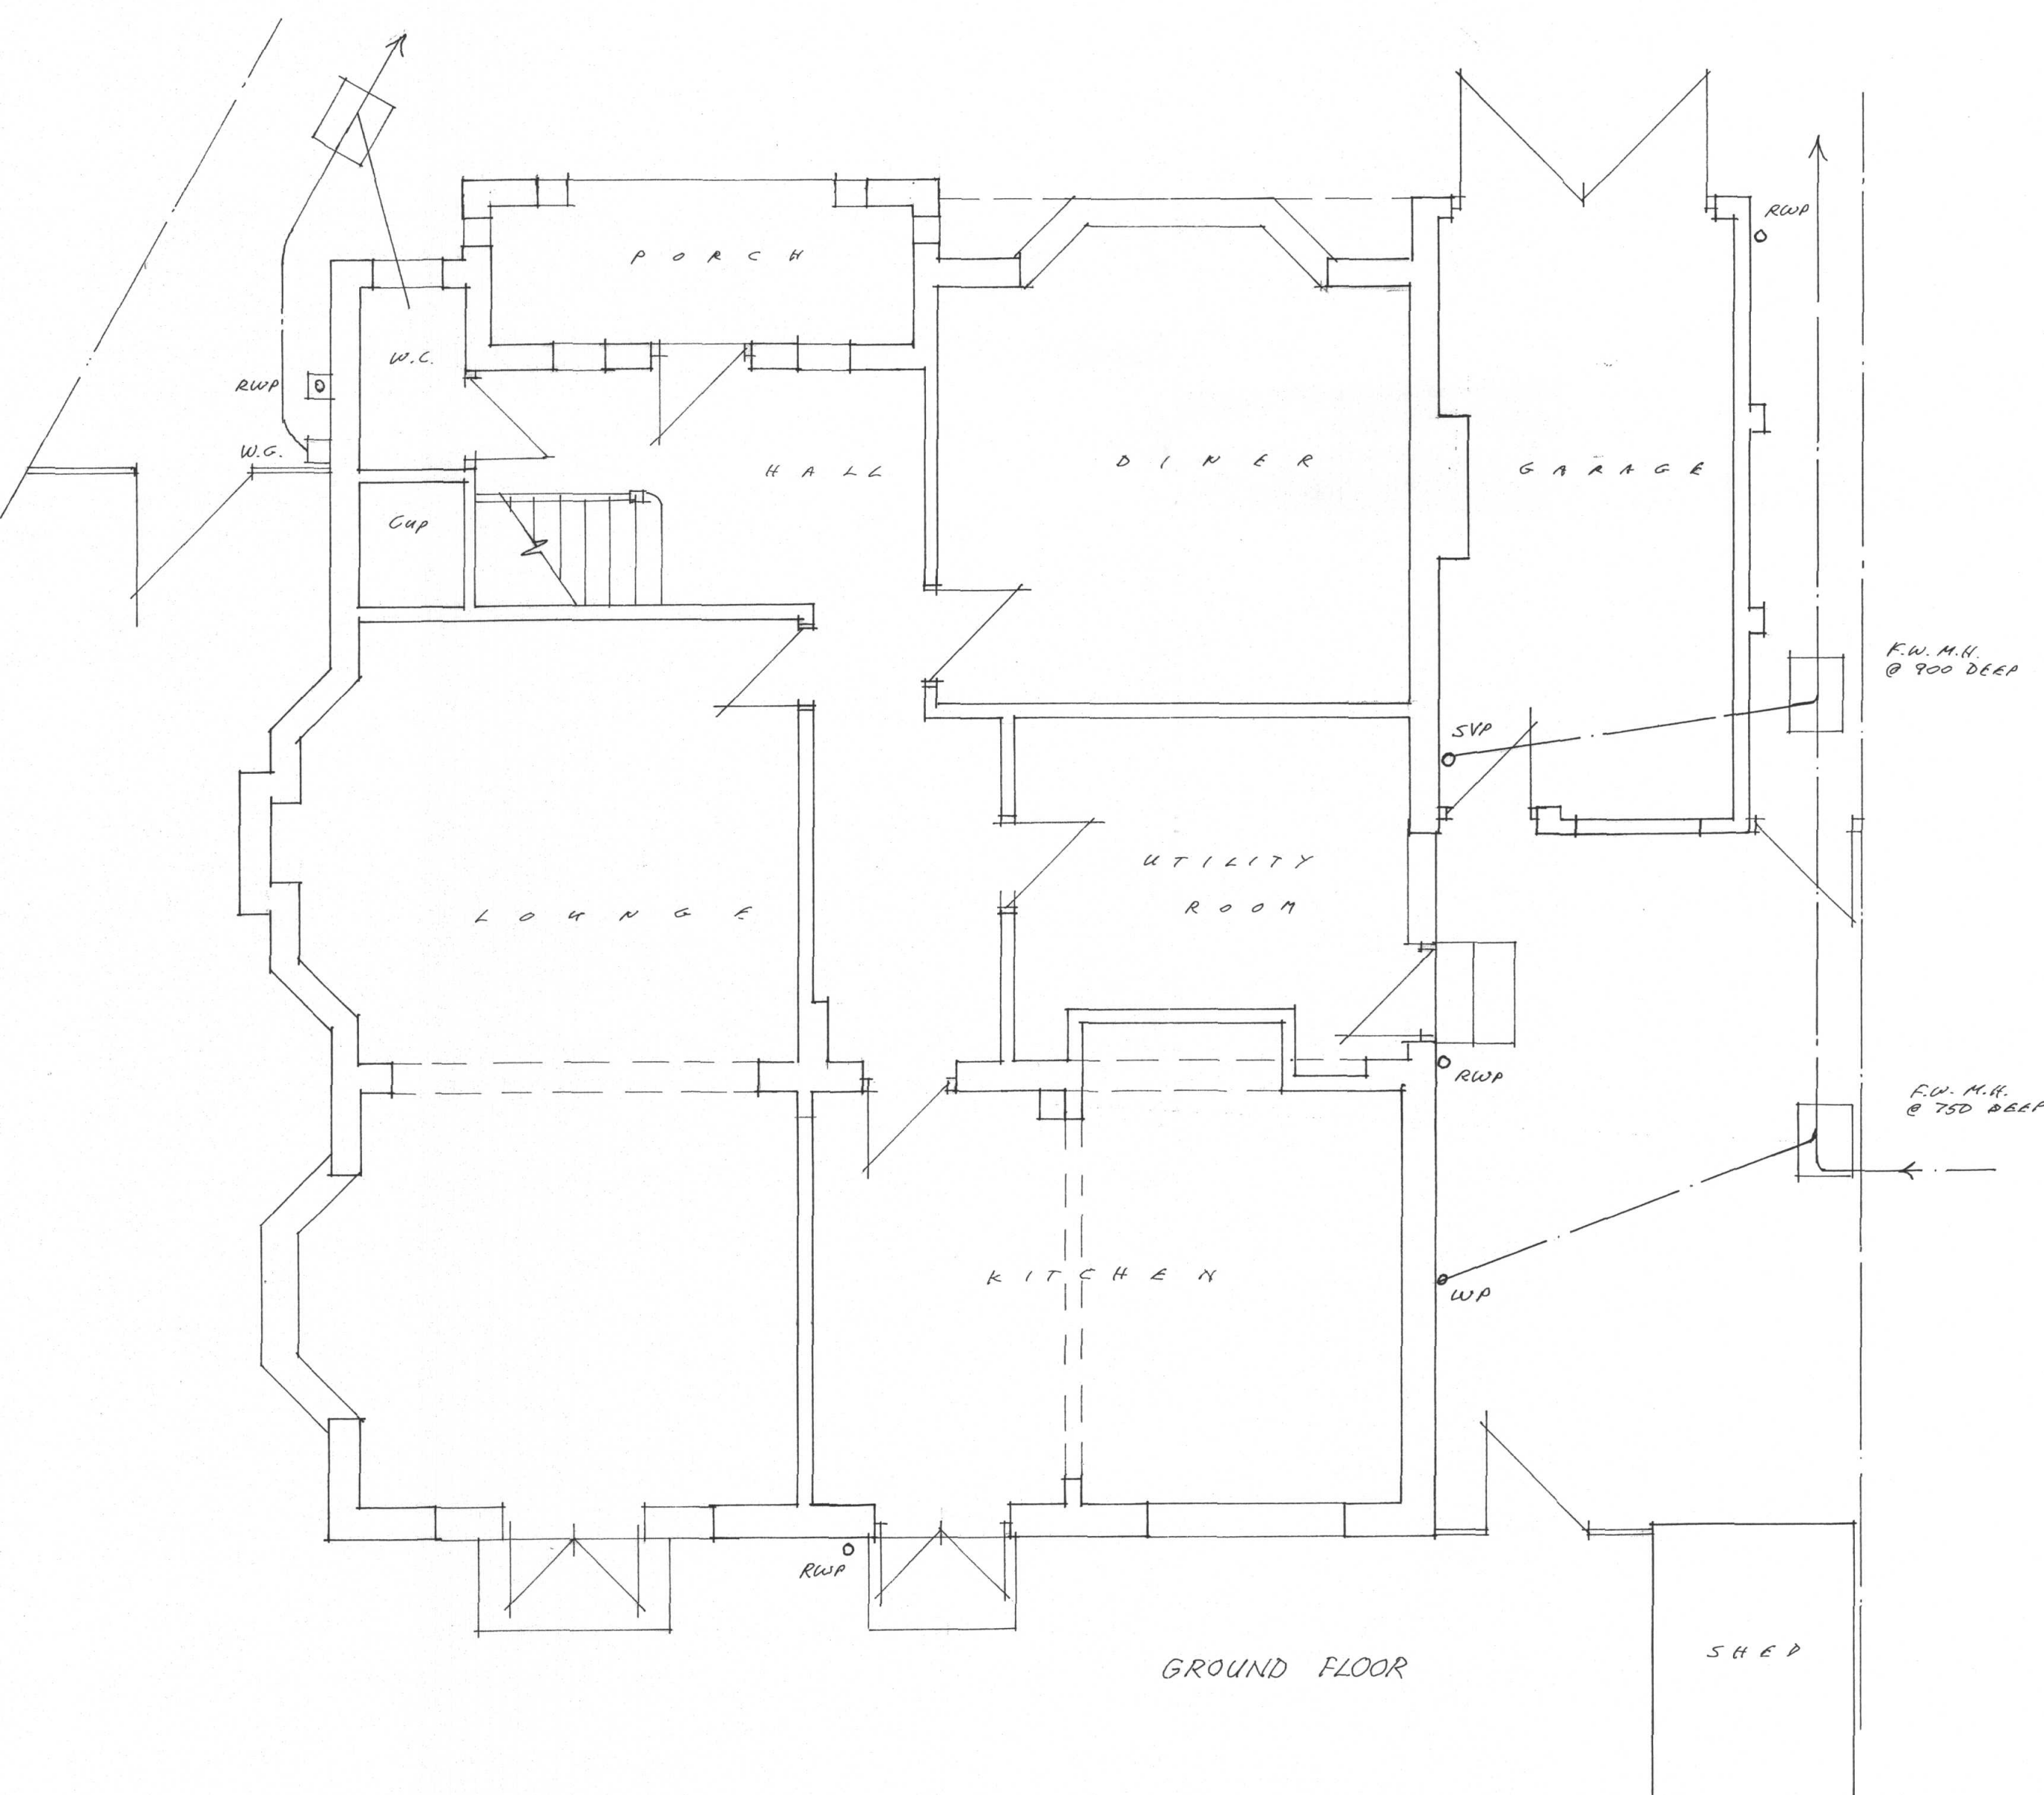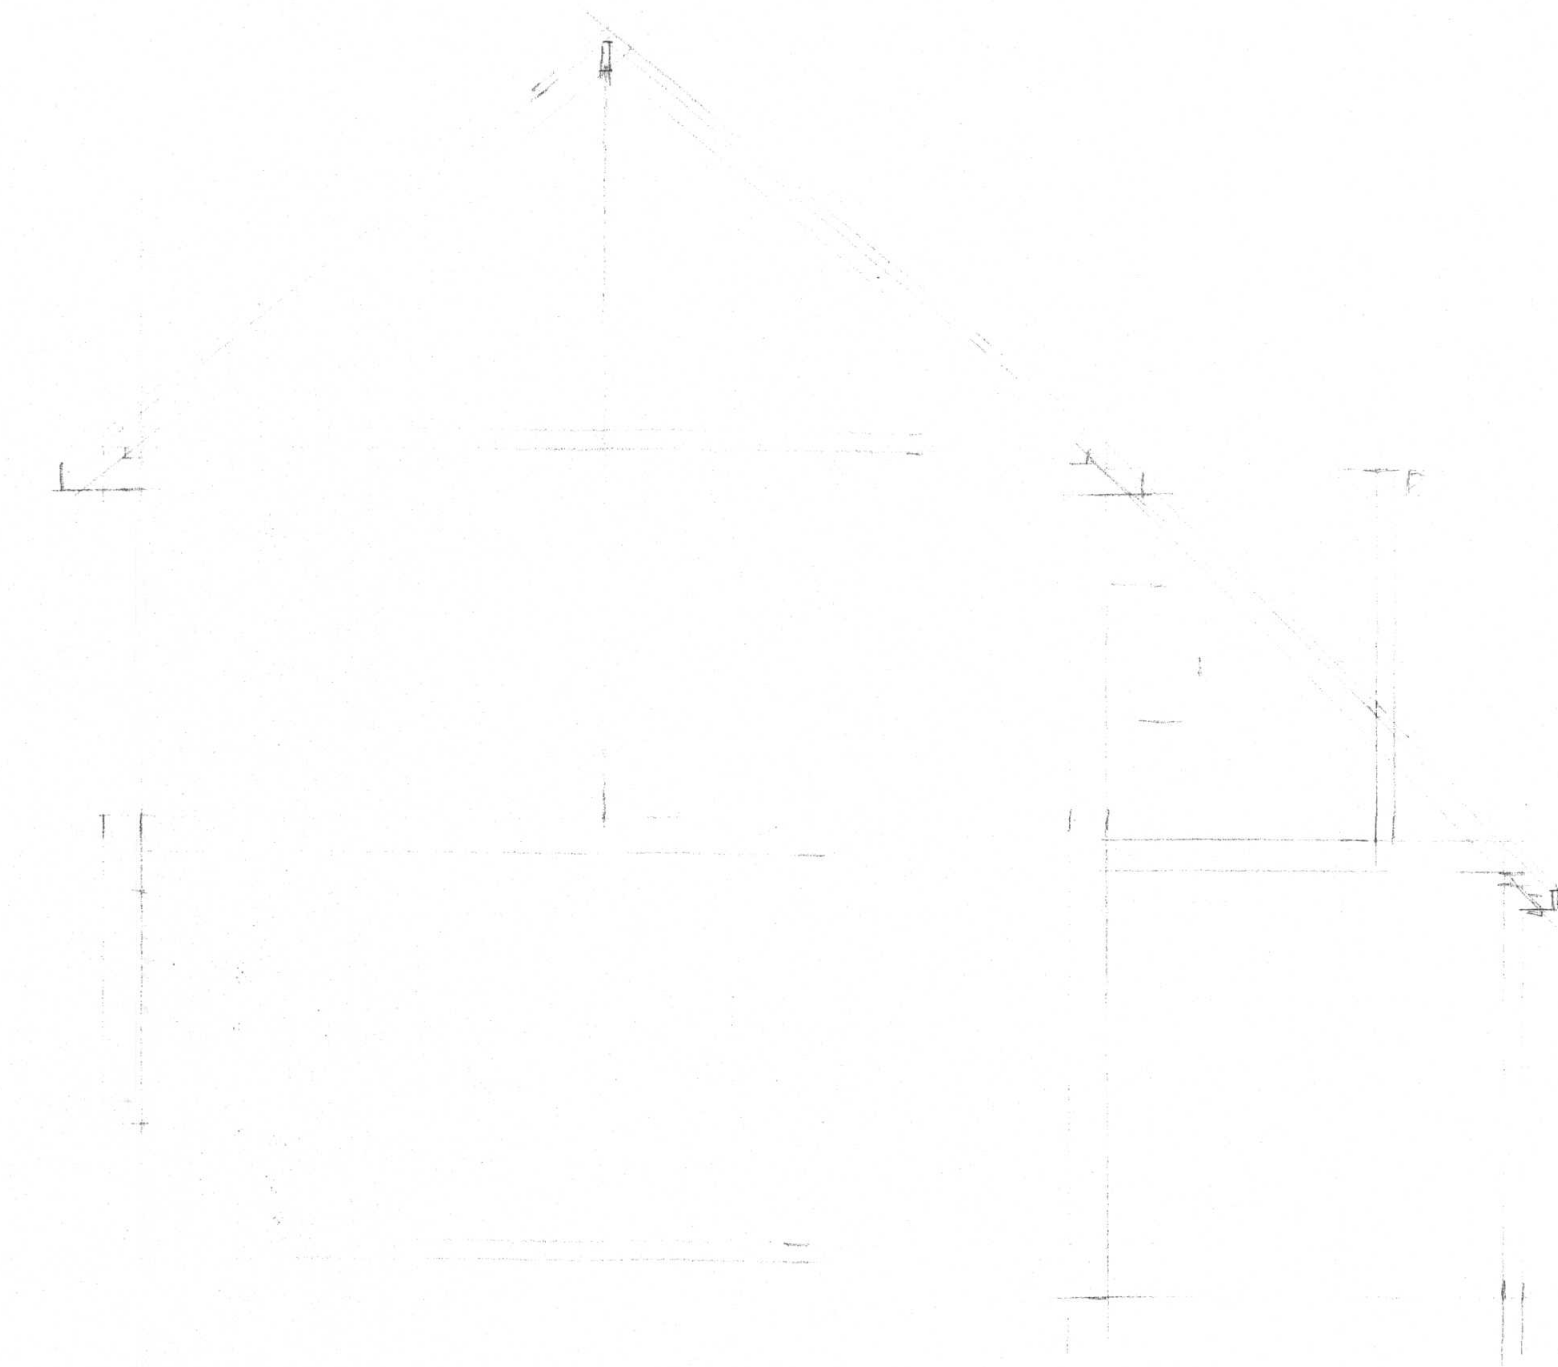

GROUND FLOOR

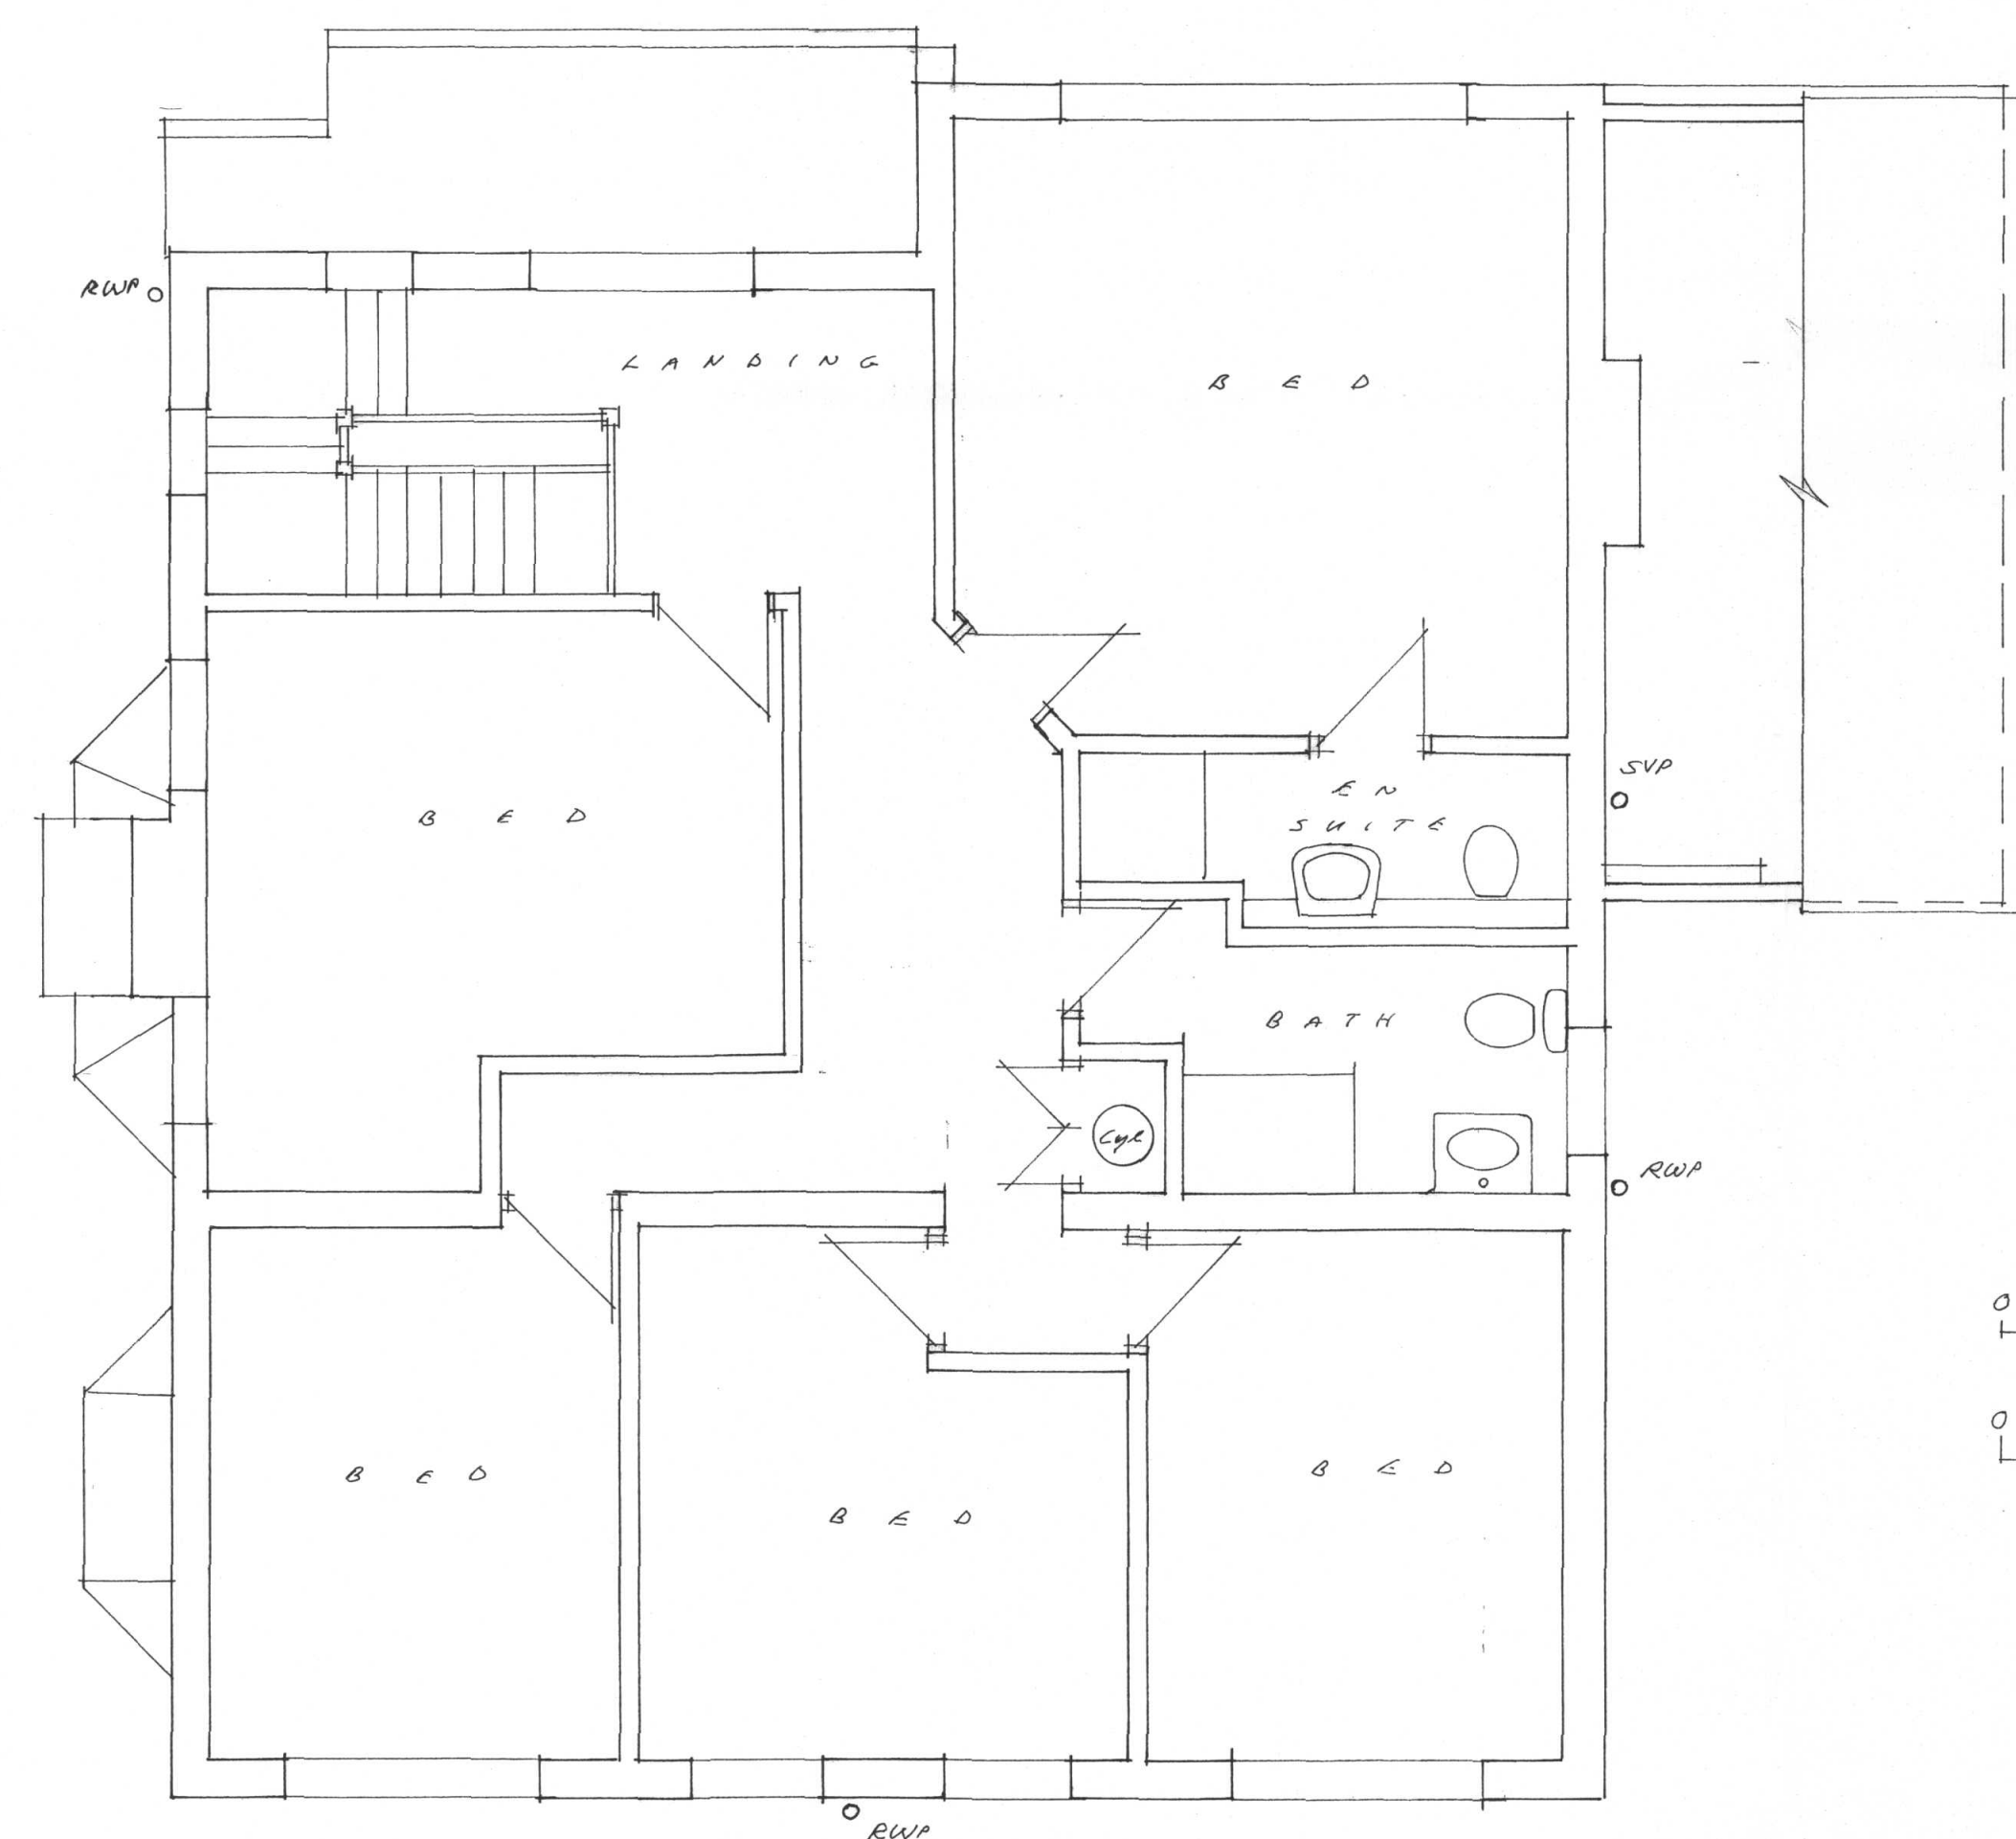

FIRST FLOOR

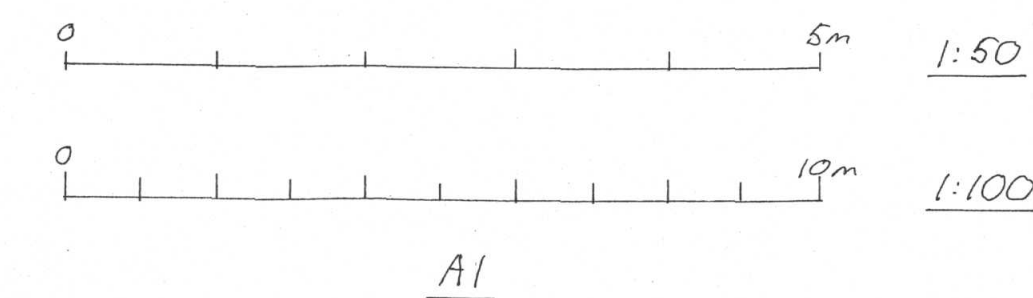

EXISTING PLANS & ELEVATIONS
AT, 6 HAMLIN CRESCENT, PINNER
FOR MR. & MRS. J. SALT 16/JS-1
SCALES 1:50, 1:100 DATE 21/7/16

