




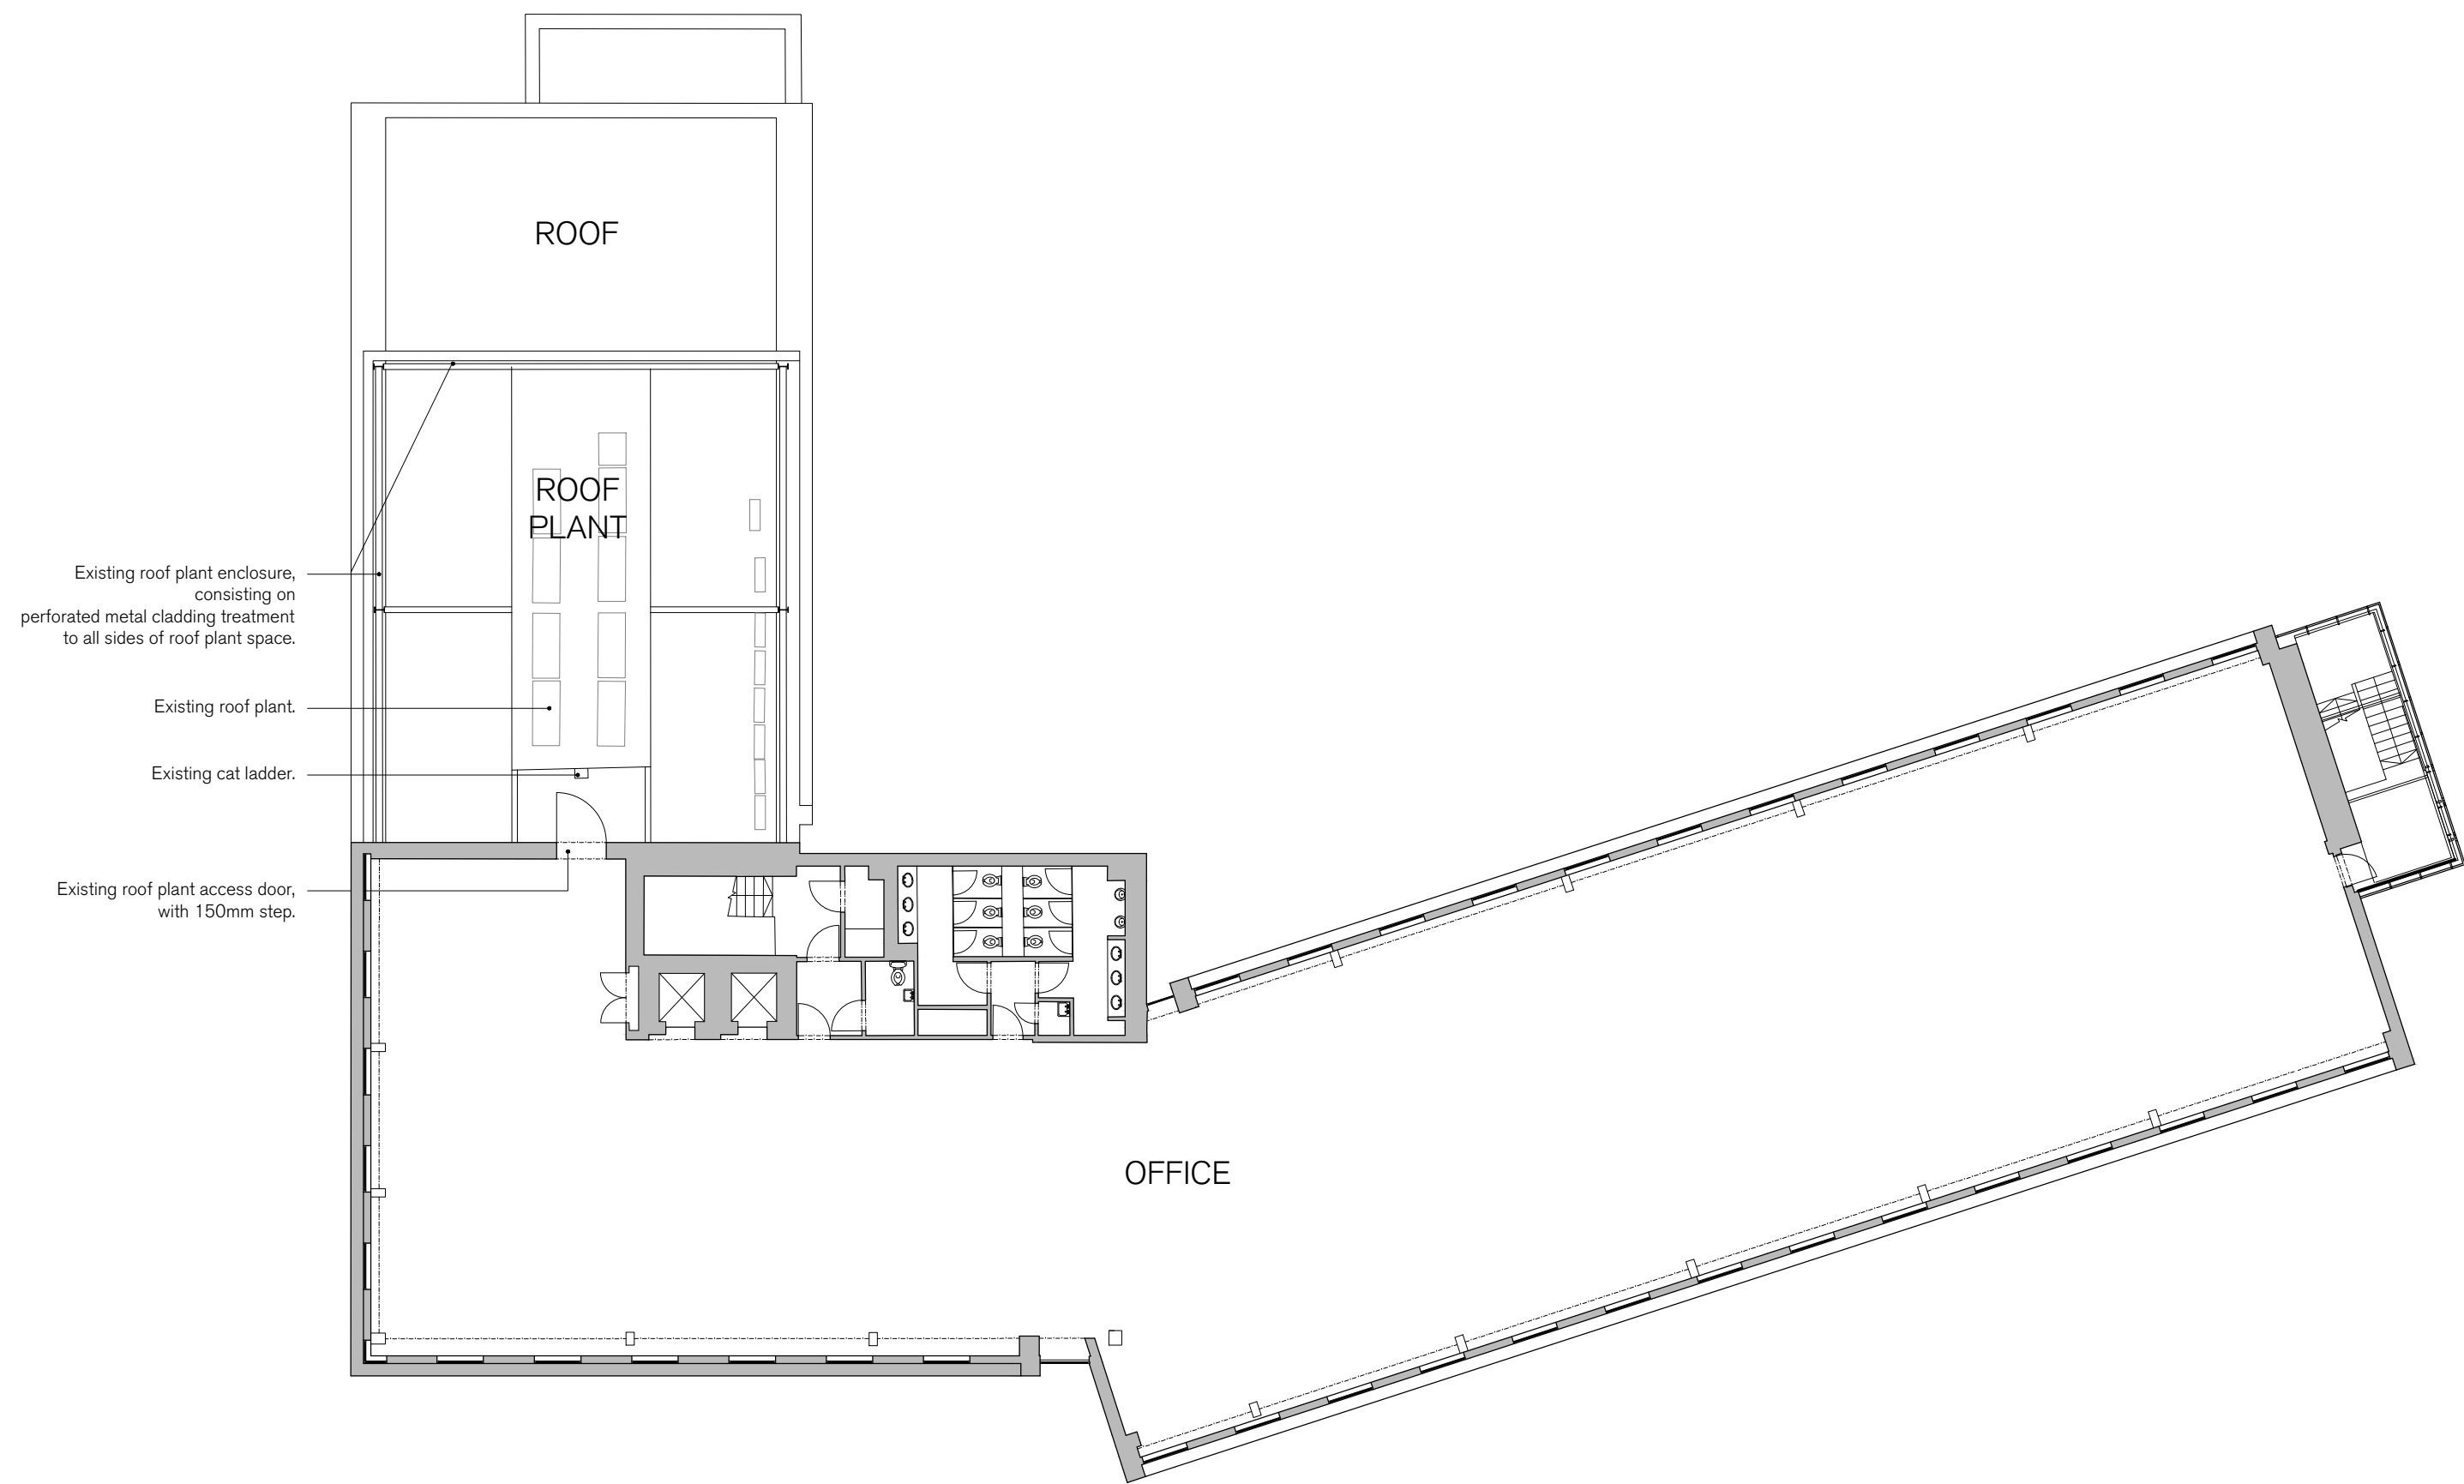

Existing Fourth Floor & Roof Access Plan
1:200

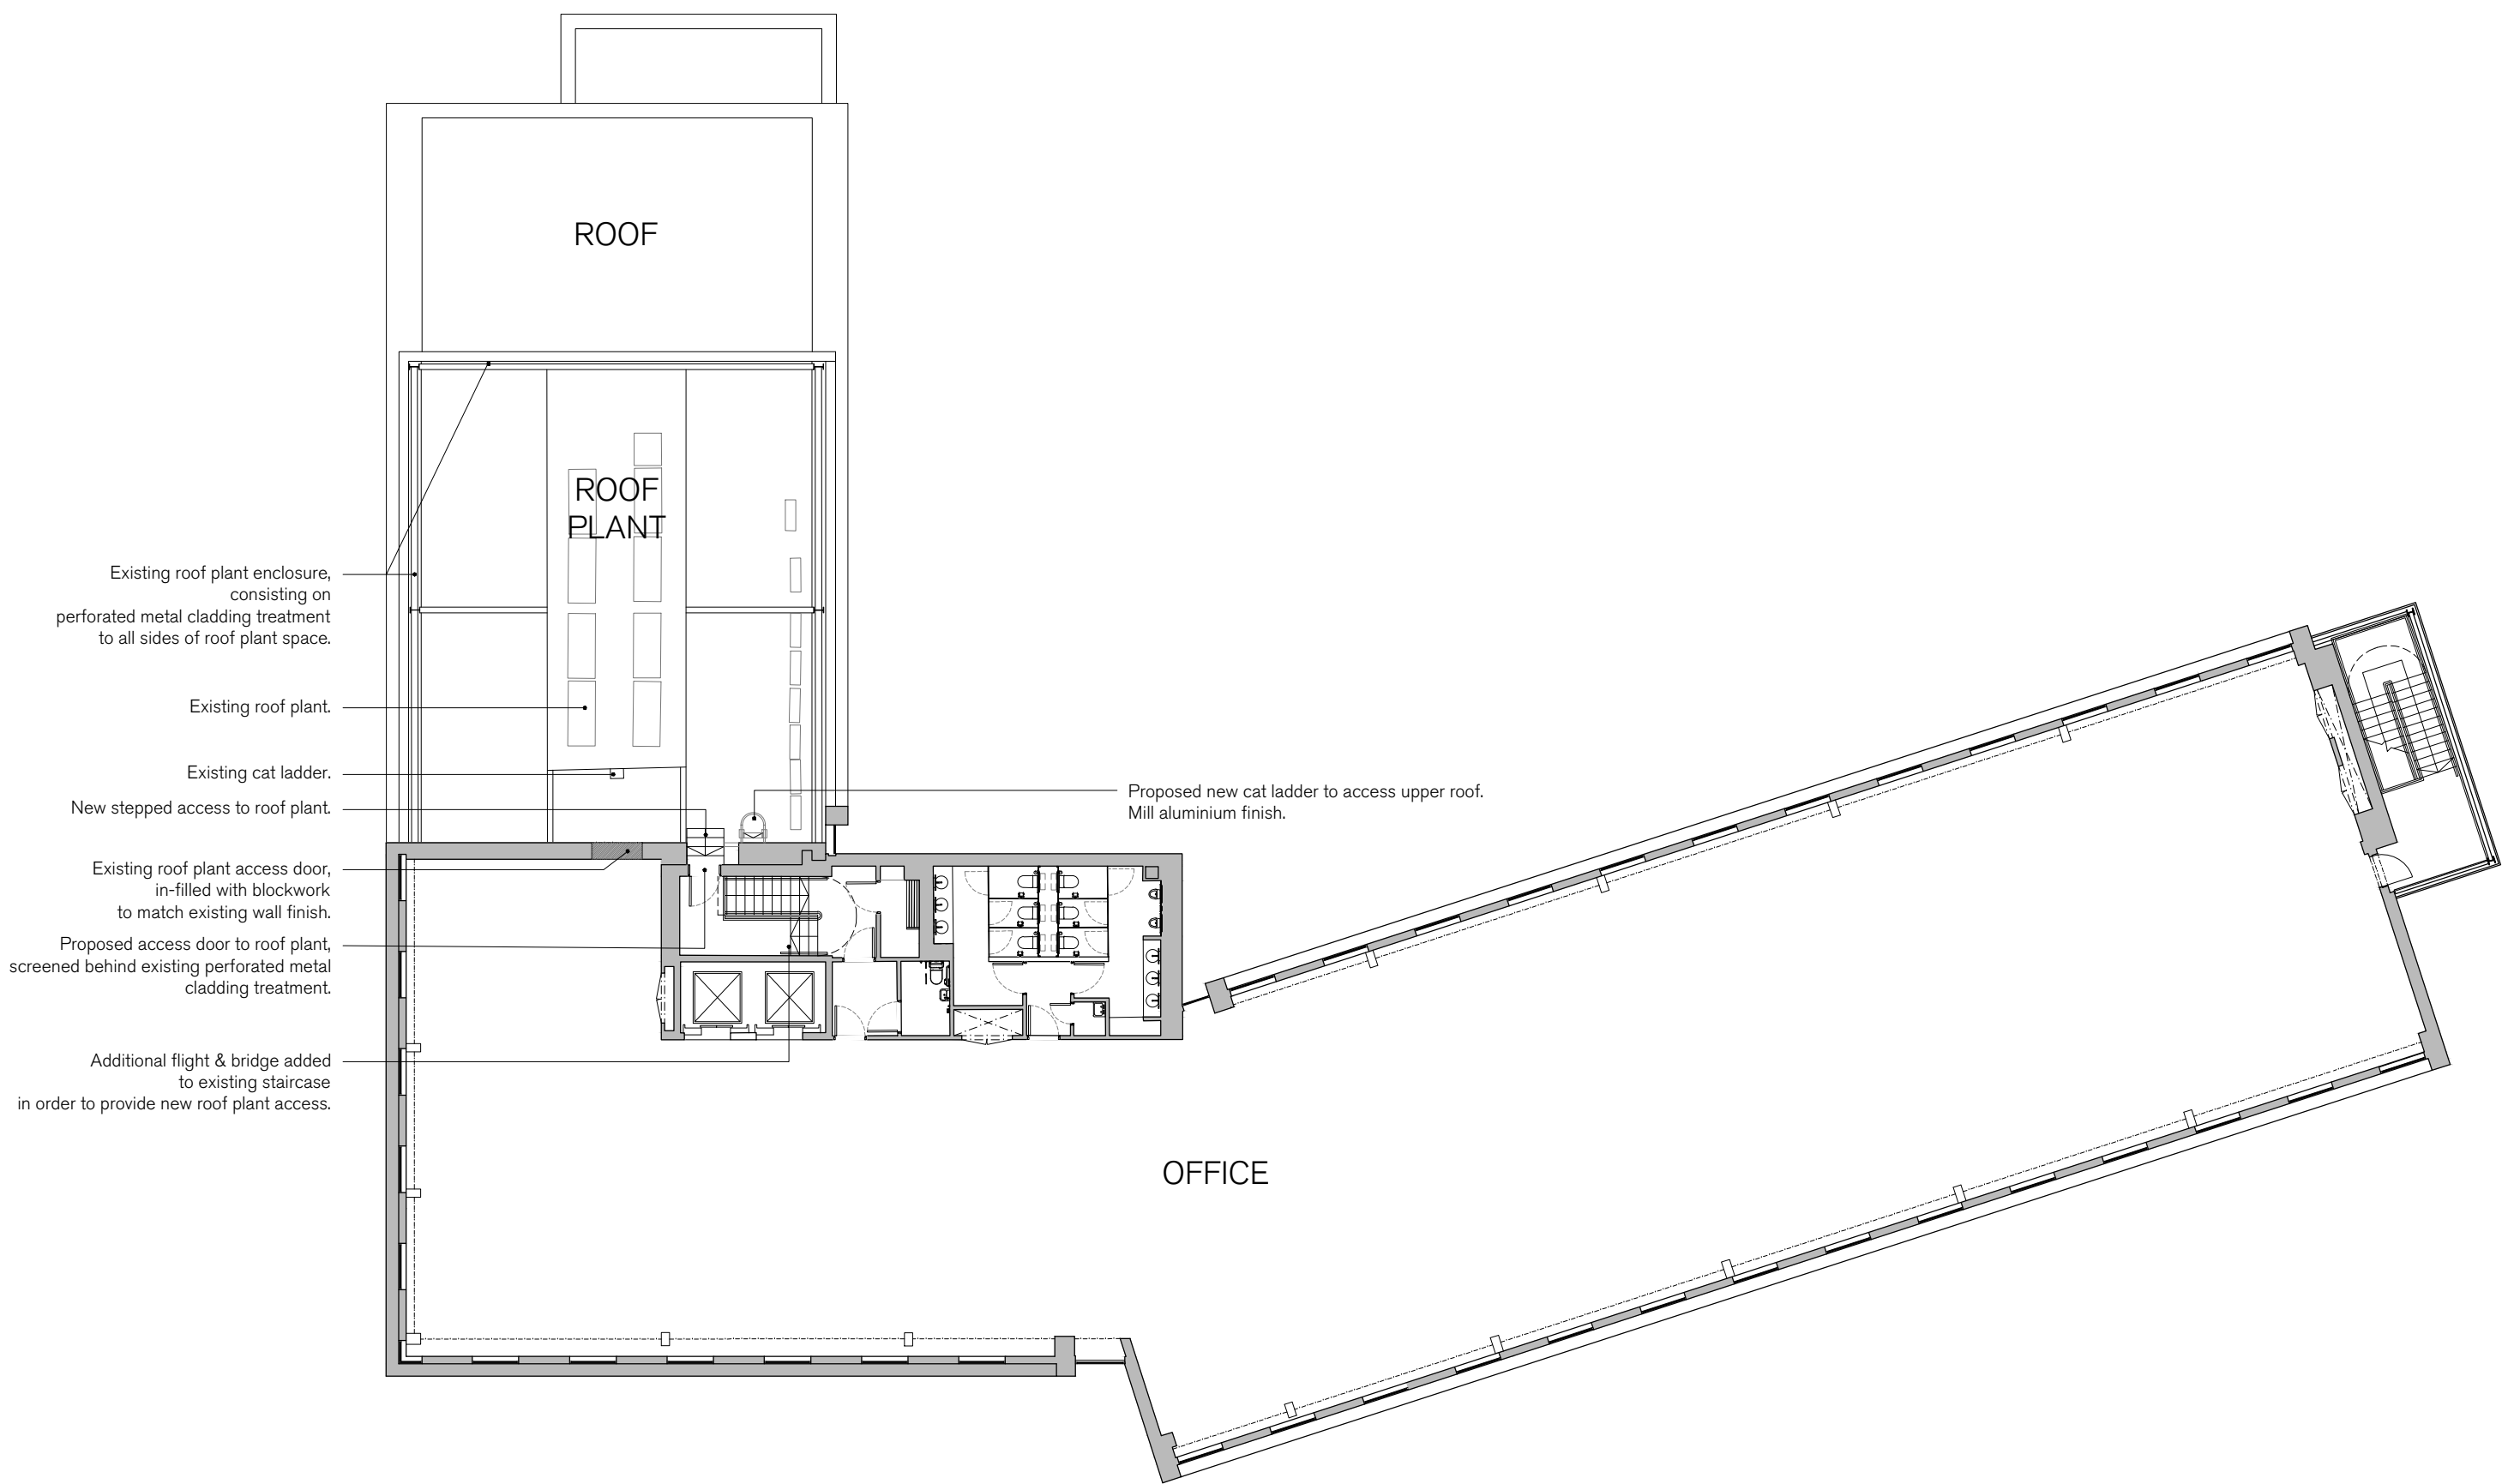

Proposed Fourth Floor & Roof Access Plan
1:200

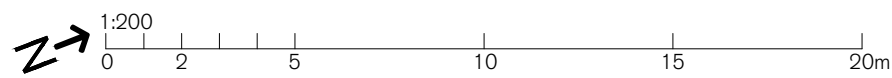

SPRATLEY & PARTNERS
7 CENTENARY BUSINESS PARK, STATION ROAD, HENLEY-ON-THAMES, OXFORDSHIRE RG9 1DS. 01491 411277
ISSUED ONLY FOR THE PURPOSE INDICATED. THIS DRAWING TO BE READ IN CONJUNCTION WITH ALL CONSULTANTS
INFORMATION. ALL DIMENSIONS TO BE CHECKED ON SITE. DO NOT SCALE. THIS DRAWING IS COPYRIGHT.

REV.	ISSUED	DESCRIPTION	DRAWN	CHECKED
-	02.12.19	Planning	VS	-
A	09.12.19	Issued for Planning	VS	-
-	-	-	-	-

PROJECT	DESCRIPTION	DATE	SCALE AT A1
Park View 82 Oxford Road, Uxbridge UB8 1UX	Existing & Proposed Fourth Floor Roof Access Plans	NOV '19	1:200
CLIENT	DRAWN	CHECKED	REV
M&G	JP	VS	A

JOB NO	DRAWING NO
18.754	PL1311

S
& P