
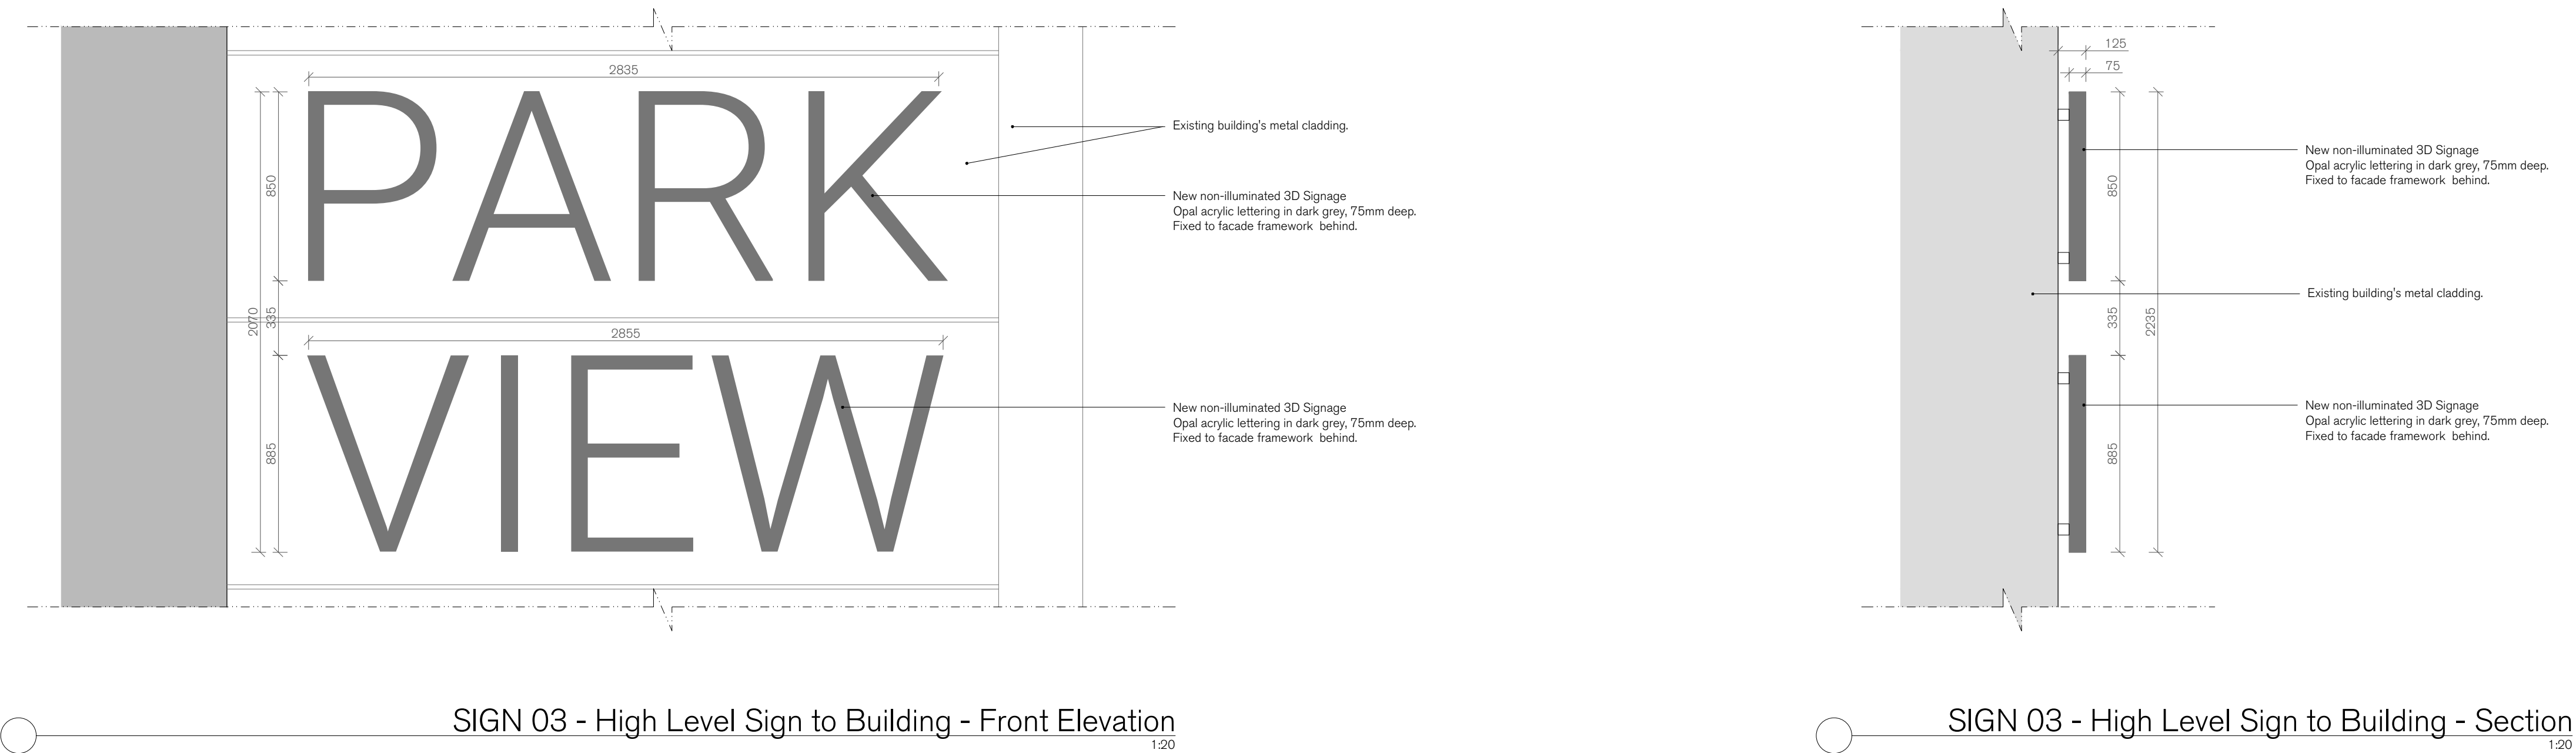
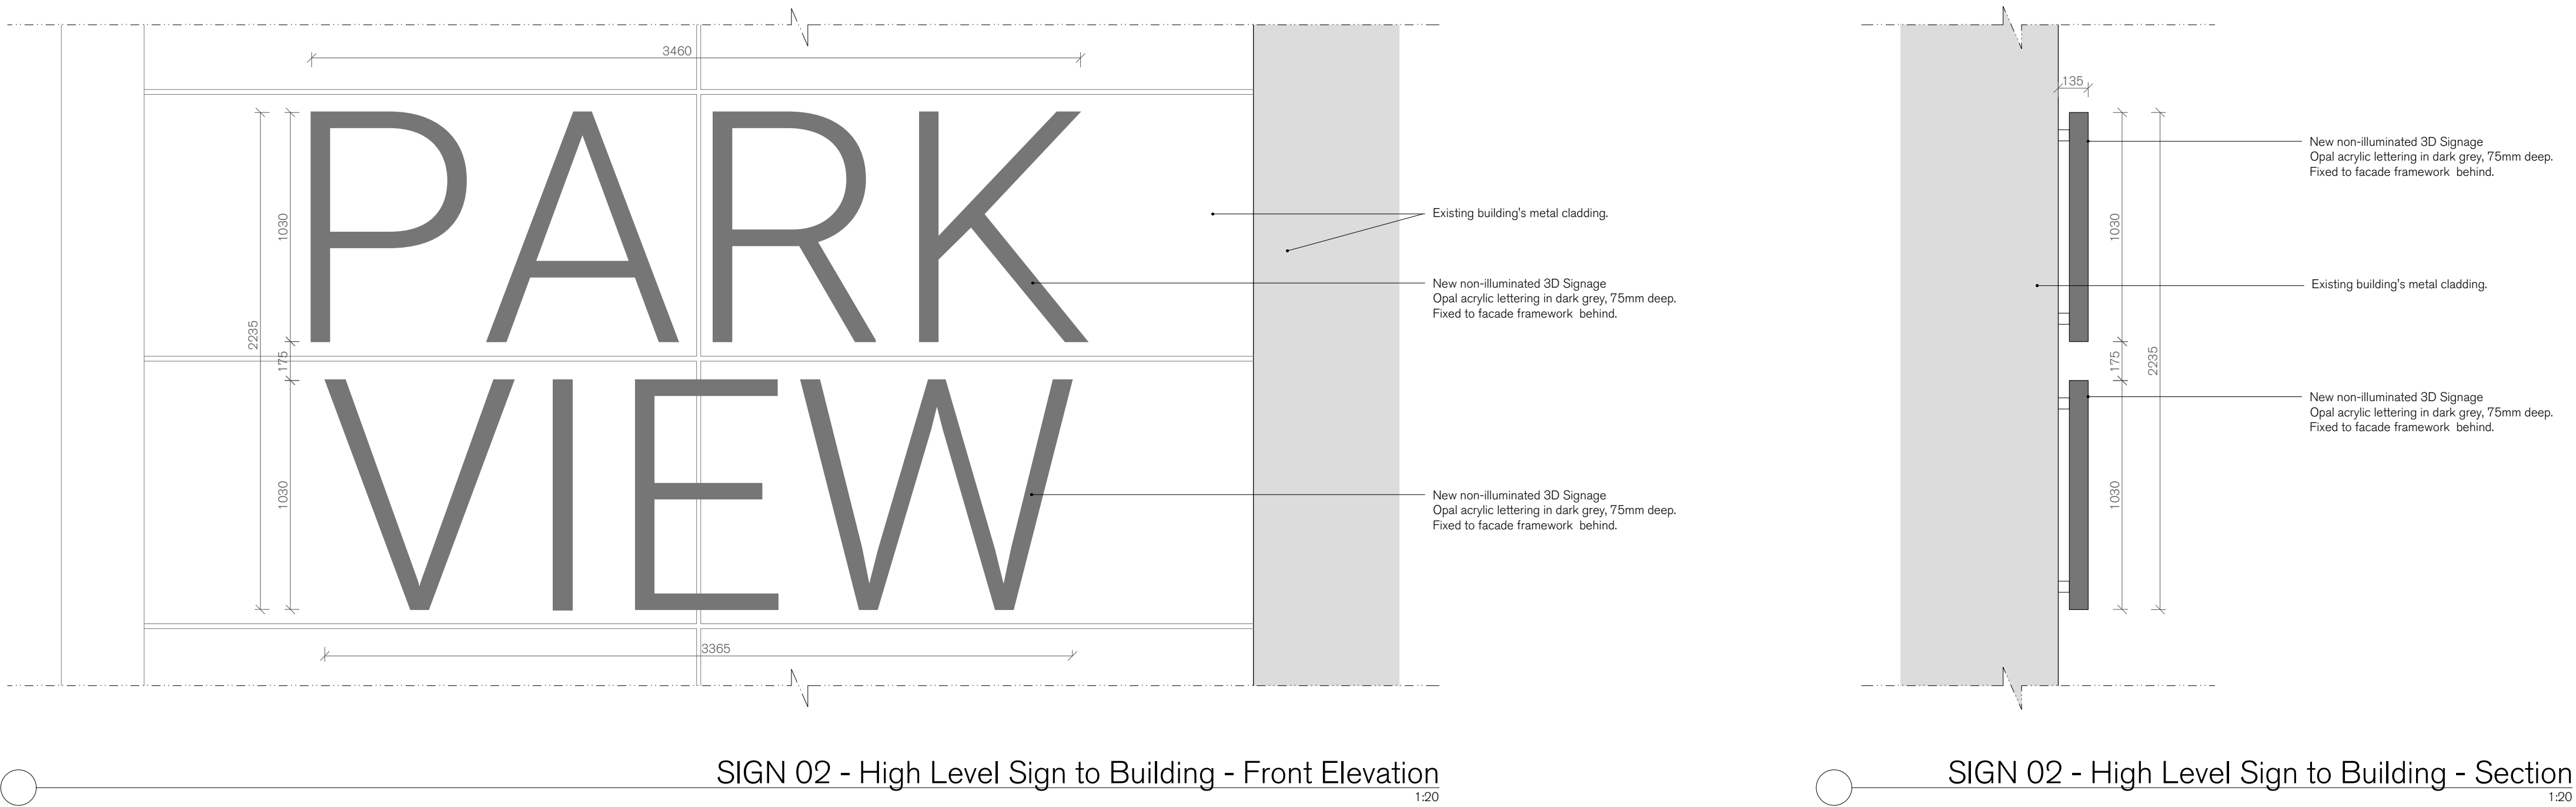
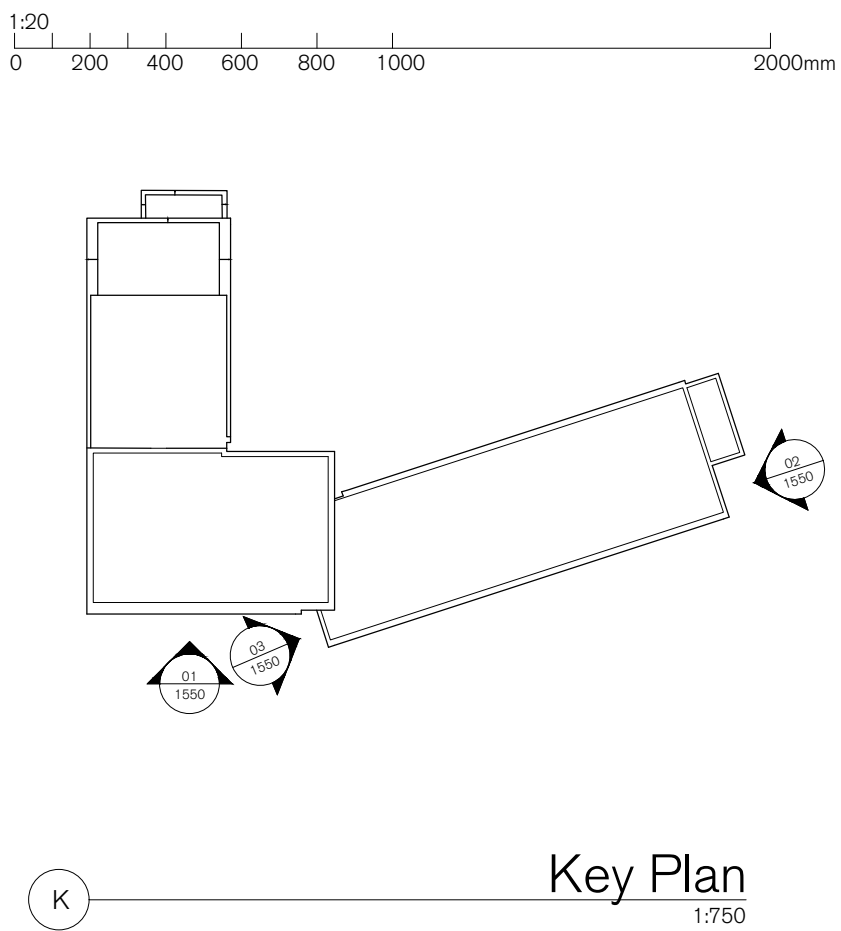


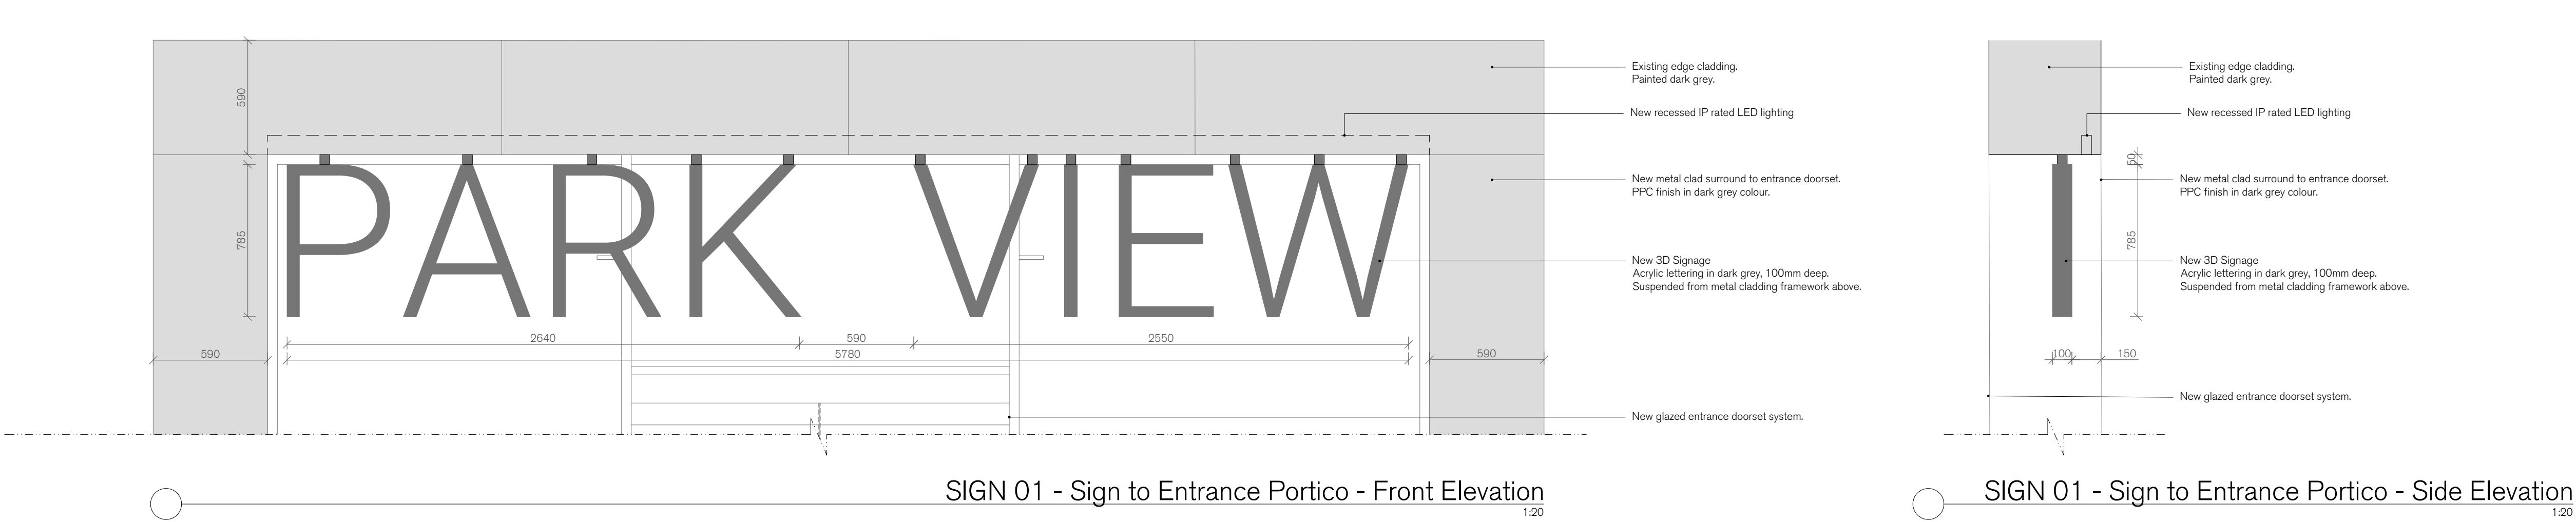

-	-	-	-	-
-	02.12.19	Planning	VS	-
REV.	ISSUED	DESCRIPTION	DRAWN	CHECKED
PROJECT	DATE	SCALE AT A1	JOB NO.	
ParkView, 82 Oxford Road, Uxbridge UB8 1UX	NOV. 2019	1:20	18.754	
DESCRIPTION	STATUS	DRAWING NO.		
Proposed Signage	Planning	PL.1550		
CLIENT	DRAWN	CHECKED	REV.	
M&G	JP	VS	-	