

Job No.	Type.	Dwg No	Rev
J519	P	110	P2

NOTES:

Figured dimensions only are to be taken from this drawing. All dimensions are to be checked on site before any work is put in hand. If in doubt, ask.

This drawing must be read in conjunction with all other Architects drawings and specifications for the project.

This drawing must not be copied in whole or in part without the prior written permission of the Architect.

All new works to comply with current building regulations.

Dimensions are in millimetres and are to be checked on site.

All work to be carried out and supervised by competent persons.





Client to serve party wall notices under the act 1998 etc. before work commences.

All work to be carried out & supervised by competent persons.


Where structural Engineer design relating to elements contraries Architects drawings & spec, the Engineer's information prevails.

© Copyright Temple Bar Design

Rev	Description	Date
P1	Planning Issue	08.04.15
P2	Planning Issue Added	06.07.15

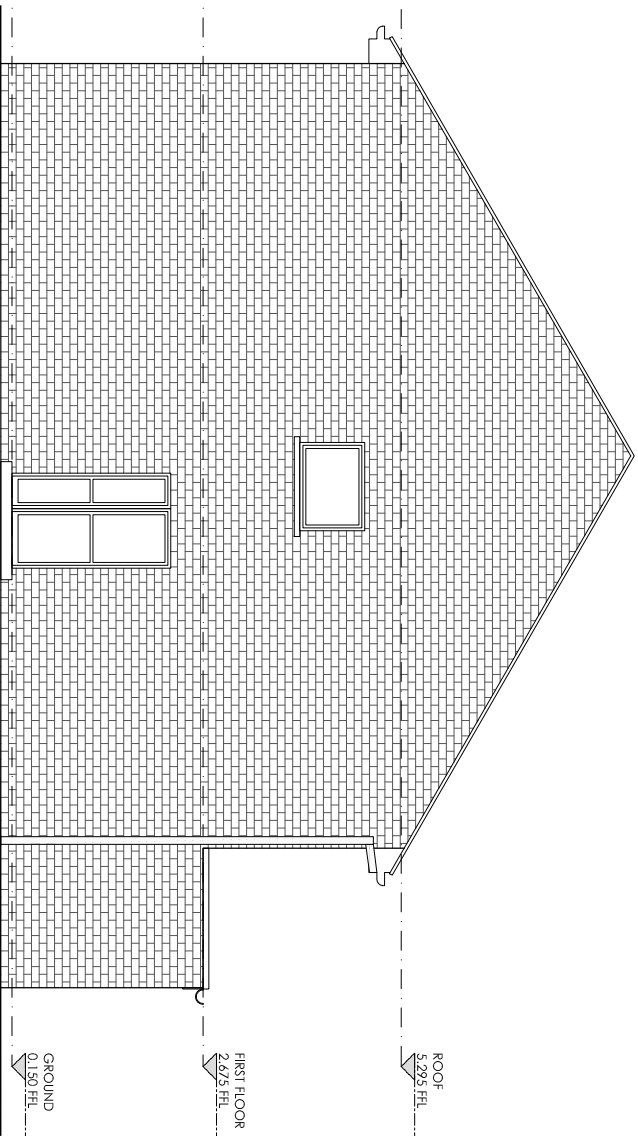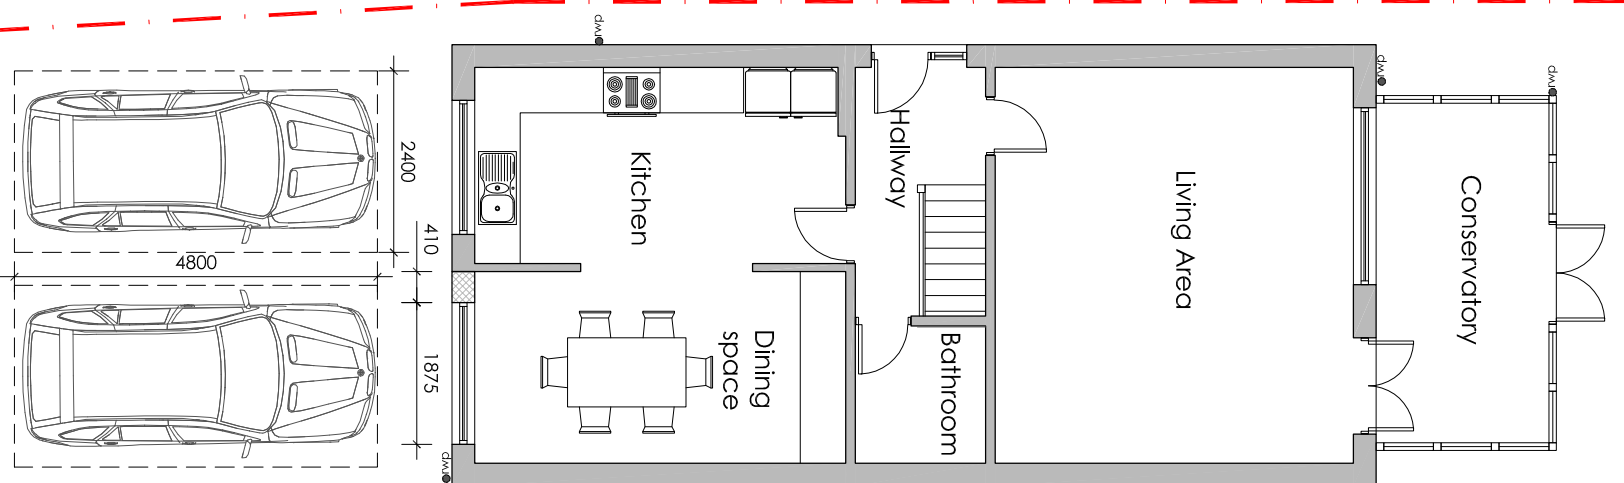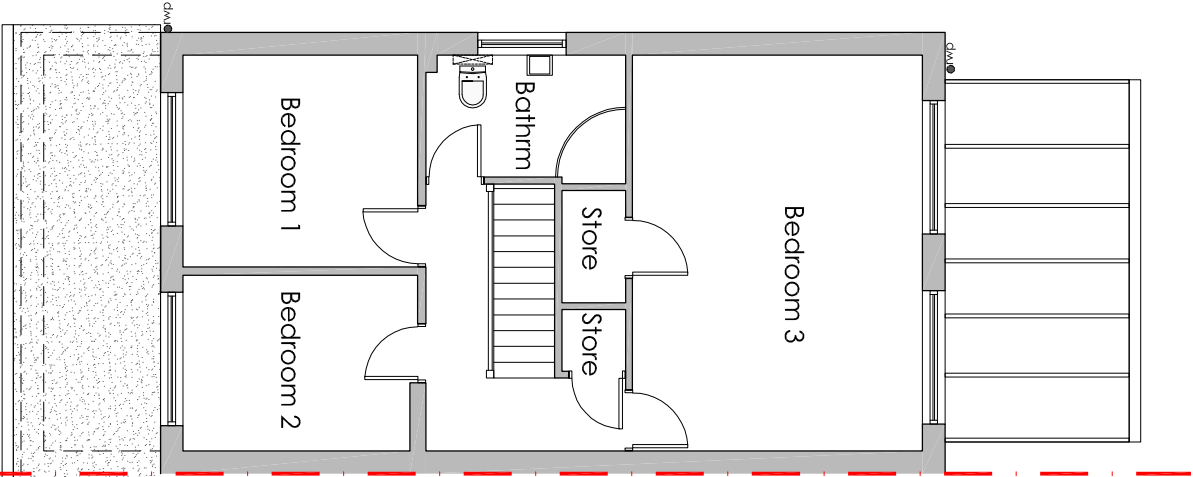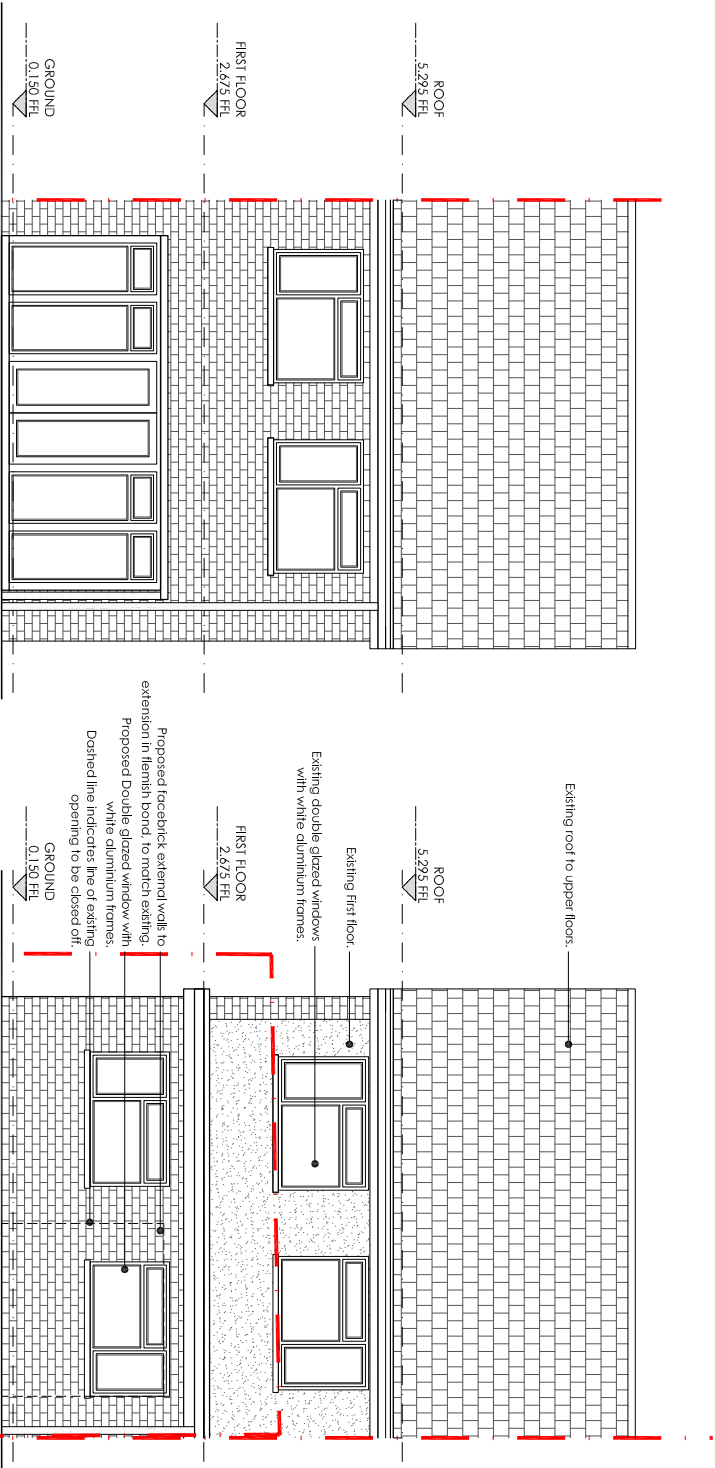

NOTE:
PROPOSED NEW RWDP & SVP DISCHARGE
ROUTES TO ENGINEERS & CONTRACTORS
DETAILS AND SPECIFICATIONS.

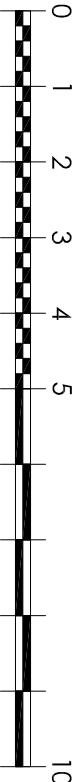

Drawing Title			
Proposed Plans & Elevations			
Scale	Date	Rev	Date
A3 @ 1:100	June '15		
Drawn BM	Checked MH		
PLANNING			
Job No.	Type.	Dwg No	Rev
J519	P	110	P2

Temple Bar Design	
Head to develop your dream...	
Planning Permission	
Building Control	
Interior Design	
Email: info@TempleBarDesign.com	
Tel: 07739 760 171	

Client Mr. Kironkumar Shetty
Project 2A Highfield Road Northwood HA6 1ET