

Job No.	Type.	Dwg No	Rev
J519	P	110	P2

NOTES:

Figured dimensions only are to be taken from this drawing. All dimensions are to be rounded on the bottom any work is put in hand, if in doubt, ask.

This drawing must be read in conjunction with all other Architects drawings and specifications and shall not be taken in isolation.

This drawing must not be copied in whole or in part without the prior written permission of the Architect.

All new works to comply with current building regulations.

Dimensions are in millimetres and are to be rounded on the side.

All work shall be completed and to be checked on the prior to any work commencing.

Client to serve party wall notices under the act 1998 etc. before work commences.

All work to be carried out & supervised by competent persons.

The work shall be completed by the date specified in the programme of work & checked by competent person to confirm completion.

Where structural Engineer design relating to elements contravene Architects drawings & spec, the Engineer's information prevails.

© Copyright Temple Bar Design

Rev	Description	Date
P1	Planning Issues	08.04.15
P2	Parking Boys Added	06.07.15

Temple Bar Design

Here to develop your dream...

Planning Permission

Building Control

Interior Design

Email: info@TempleBarDesign.com

Tel: 07739 760 171

Client

Mr. Kirankumar Shetty

Project

2A Highfield Road

Northwood

HA6 1ET

Drawing Title

Site Location Plan


Scale	A3@Shown	Date	June '15
Drawn	BM	Checked	MH
Issue Status			
PLANNING			

Job No.	Type.	Dwg No	Rev
J519	P	110	P2



SITE LOCATION PLAN

Scale 1:500 @ A3

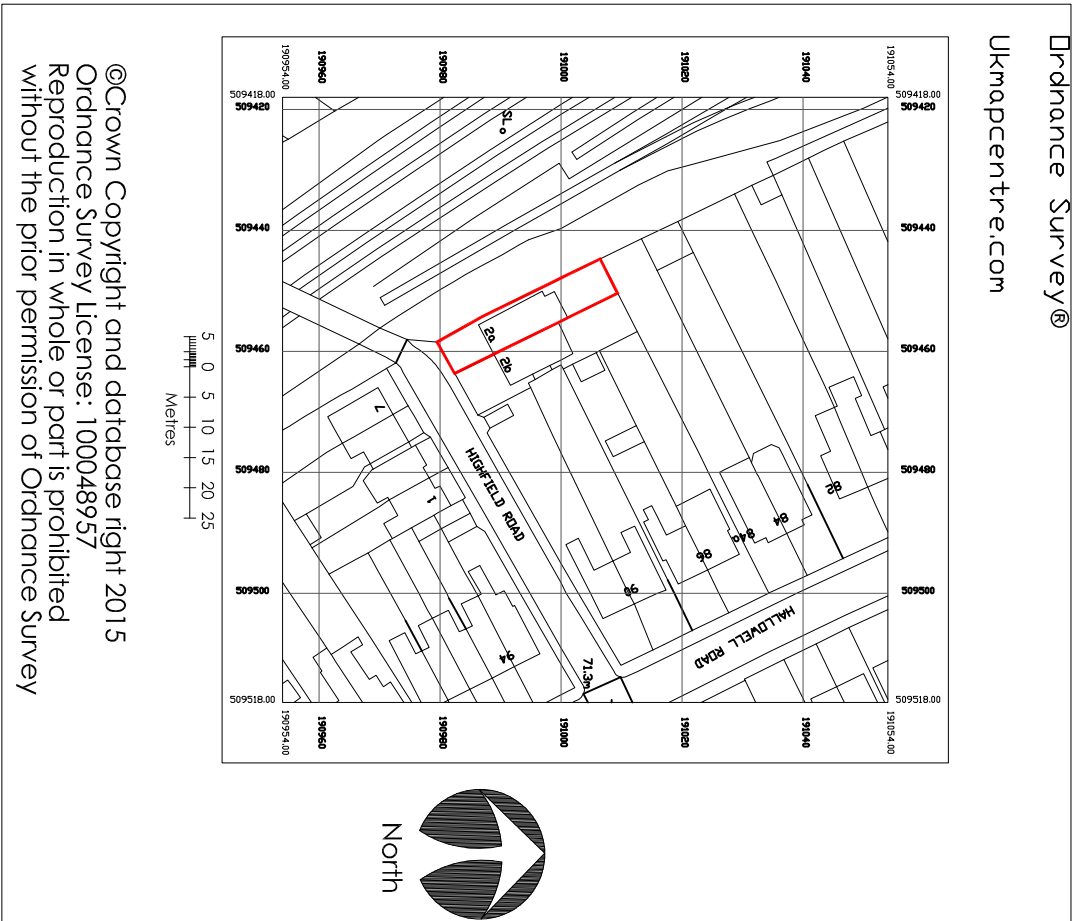

SITE LOCATION PLAN

Scale 1:1250

©Crown Copyright and database right 2015
Ordnance Survey License: 100048957
Reproduction in whole or part is prohibited
without the prior permission of Ordnance Survey

Drawing Title			
Site Location Plan			
Project			
2A Highfield Road			
Northwood			
HA6 1ET			
Scale		Date	
A3@Shown		June '15	
Drawn		Checked	
BM		MH	
Issue status			
PLANNING			
Job No.	Type.	Dwg No	Rev
J519	P	110	P2