


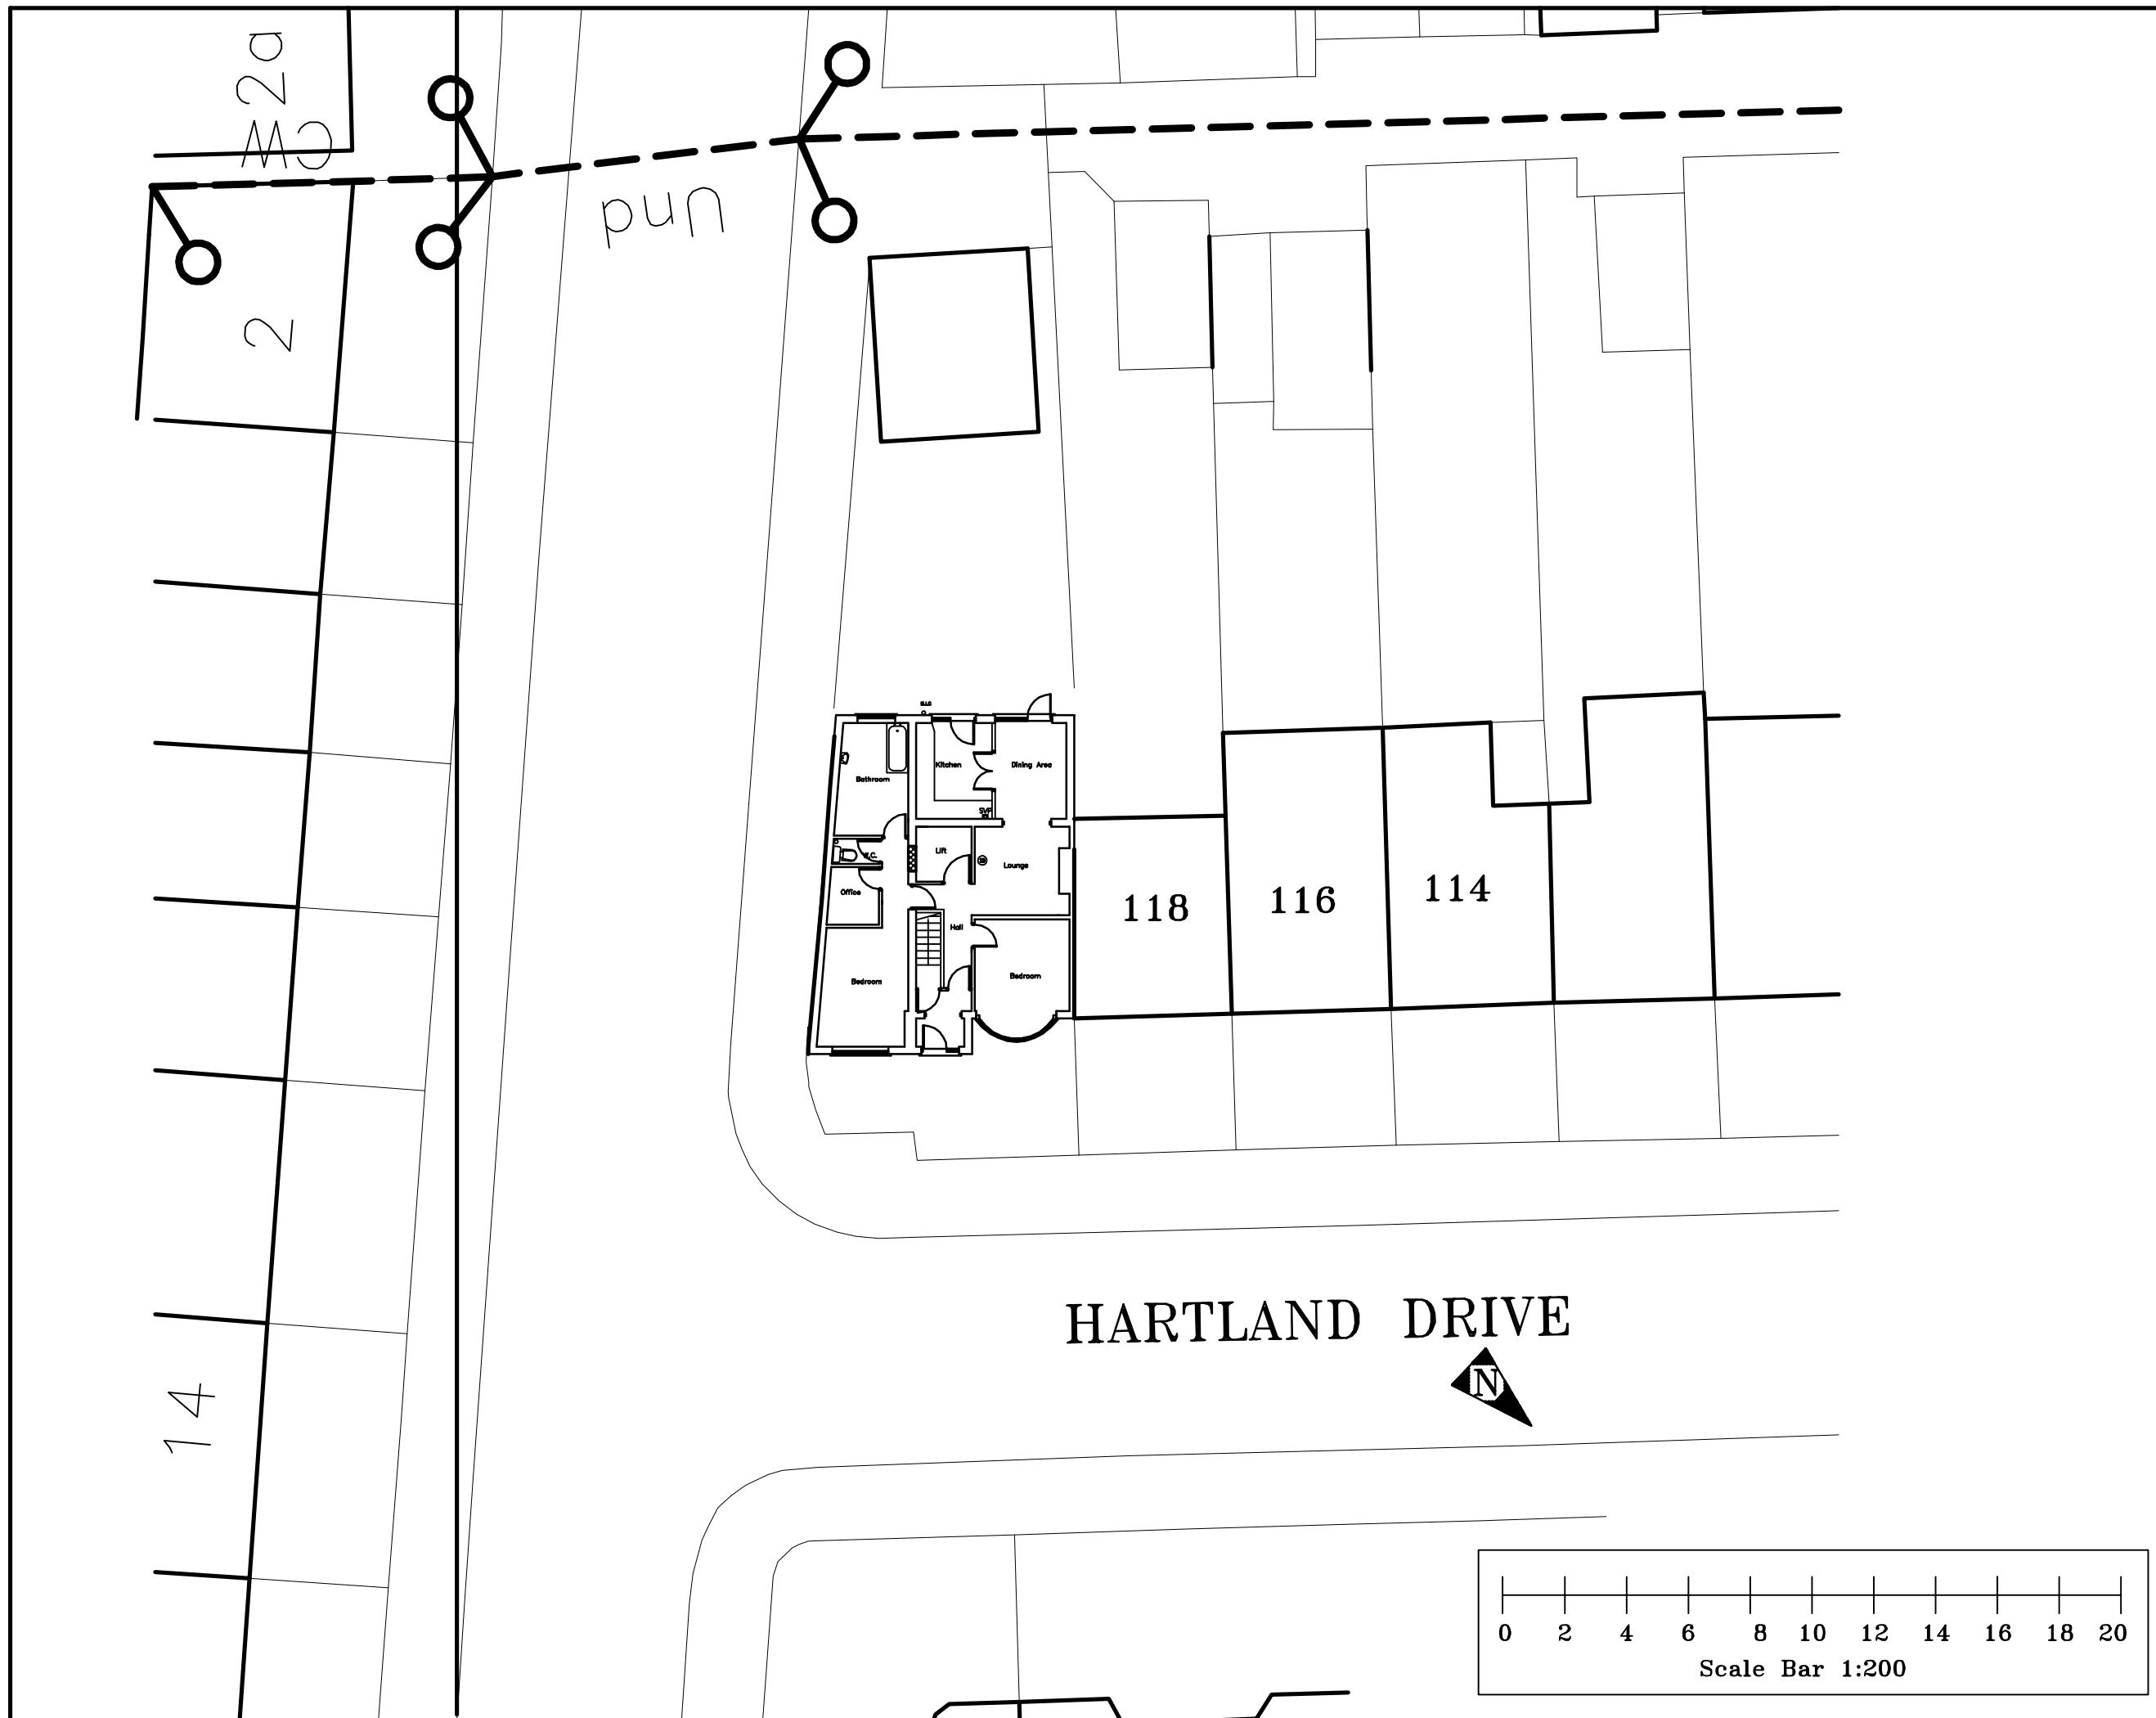



CANOPY PLANNING
OFFICES:- MITCHAM & WEMBLEY
TEL No. 020 8544 5166
Mobile:- 07956 311 277
Email:- info@canopyplanning.co.uk

Client
Mr D Carbon

Job Title
**120 Hartland Drive
Ruislip, Middx
HA4 OTJ**

Drawing Title
BLOCK PLAN

Scale	A3, 1:200	
Date	Nov.14	Drawn by O.A

Drg. No.	14160/05	Rev.
----------	----------	------