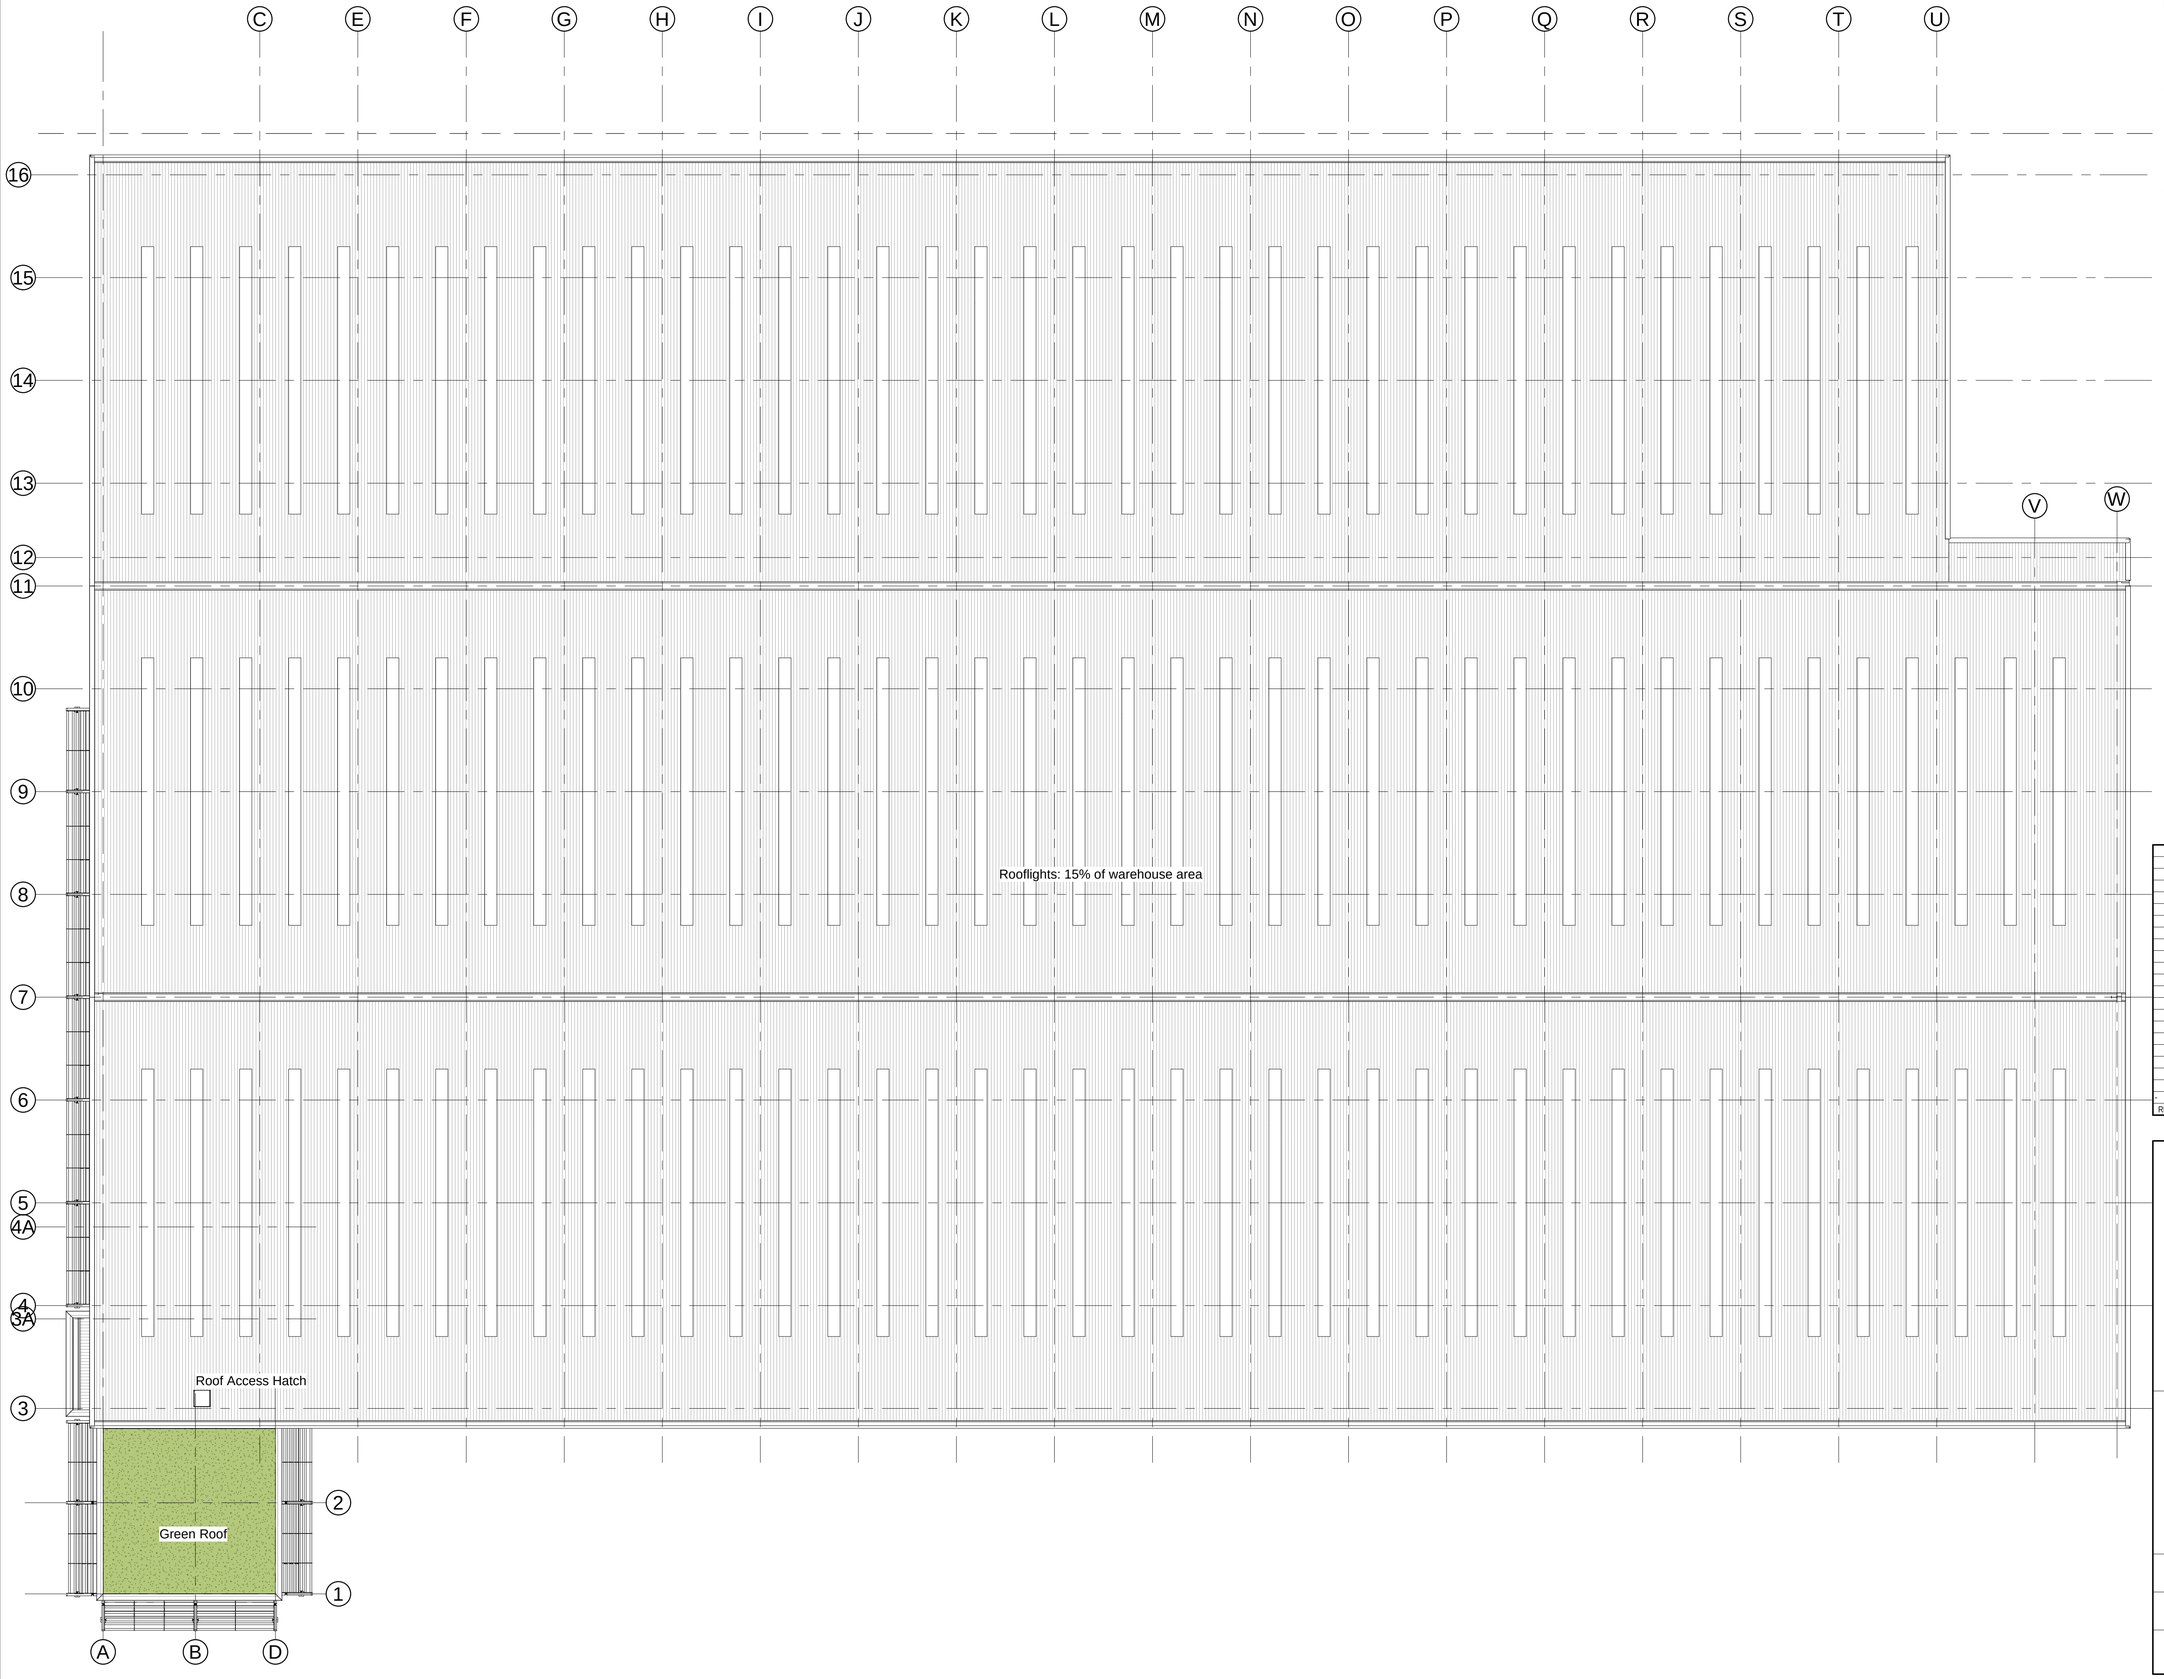


**NOTES:**

SUBJECT TO STATUTORY CONSENTS.

SUBJECT TO SURVEY GREENHATCH DRAWING 21053_OGL_REV_0. DATED DEC 2014.

BASED ON OS MAP REPRODUCED BY PERMISSION OF CONTROLLER OF HM STATIONARY OFFICE (c) CROWN COPYRIGHT.

COPYRIGHT RESERVED.

DO NOT SCALE THIS DRAWING.

DO NOT USE ELECTRONIC VERSIONS OF THIS DRAWING TO DETERMINE DIMENSIONS UNLESS SPECIFICALLY AUTHORISED BY MICHAEL SPARKS ASSOCIATES.

IF USING AN ELECTRONIC VERSION OF THIS DRAWING FIGURED DIMENSIONS TAKE PRECEDENCE AND NOTIFY MICHAEL SPARKS ASSOCIATES OF ANY DISCREPANCIES.

MODEL SPACE INFORMATION SHARED VIA DWG/CAD FILES IS NOT SET TO ORDINANCE SURVEY COORDINATES. IF THIS INFORMATION IS REQUIRED TO BE SET TO OS COORDINATES, PLEASE CONTACT MSA.

N

PLANNING

| REV | DATE | NOTE | DRAWN | CHECKED |
|---|---|---|---|---|
| - | 09.11.2020 | First issue | JS | SD |

MICHAEL SPARKS ASSOCIATES

CHARTERED ARCHITECTS

11PLATO PLACE
ST. DIONIS ROAD
LONDON SW6 4TU

TELEPHONE 020 7736 6162
www.msa-architects.co.uk

PROLOGIS®

TITLE
IRONBRIDGE ROAD, HAYES

DRAWING
DC1 Roof Plan

CLIENT
PROLOGIS UK LTD

| DATE | SCALE | DRAWN | |
|---|---|---|---|
| NOV 2020 | 1 : 250@A1 | JS | |
| **MSA NUMBER** | **STATUS** | **CHECKED** | **MSA SERIES** |
| 30928 | PLANNING | SD | RE |

DRAWING NUMBER
30928- PL 210